



Building Finishes		
	Existing	Proposed
Walls	Bricks & cladding	Bricks & cladding
Roof	Metal cladding	Metal cladding
Window Frames	Painted metal	Painted metal
Soffit & Fascia	Painted metal	Painted metal
Doors	Steel	Steel
Booth Windows	Glazing & cladding	Glazing & cladding

Note:
All drawings to be read in conjunction with all other drawings as noted on issue sheet.


All surfaces that are to be re-sprayed, must be firstly treated with suitable primers as agreed with the McDonald's PM, prior to receiving new paint finish.

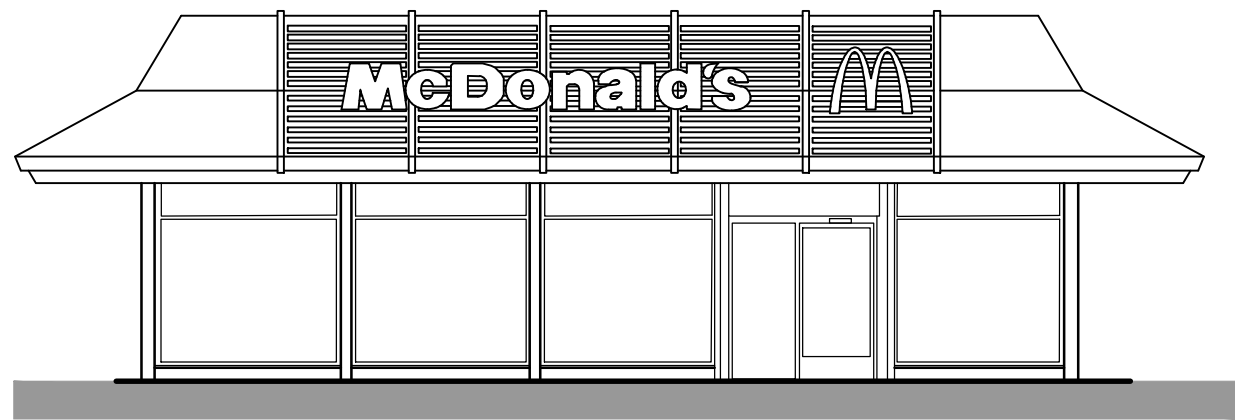


EXISTING ELEVATION A
1:100

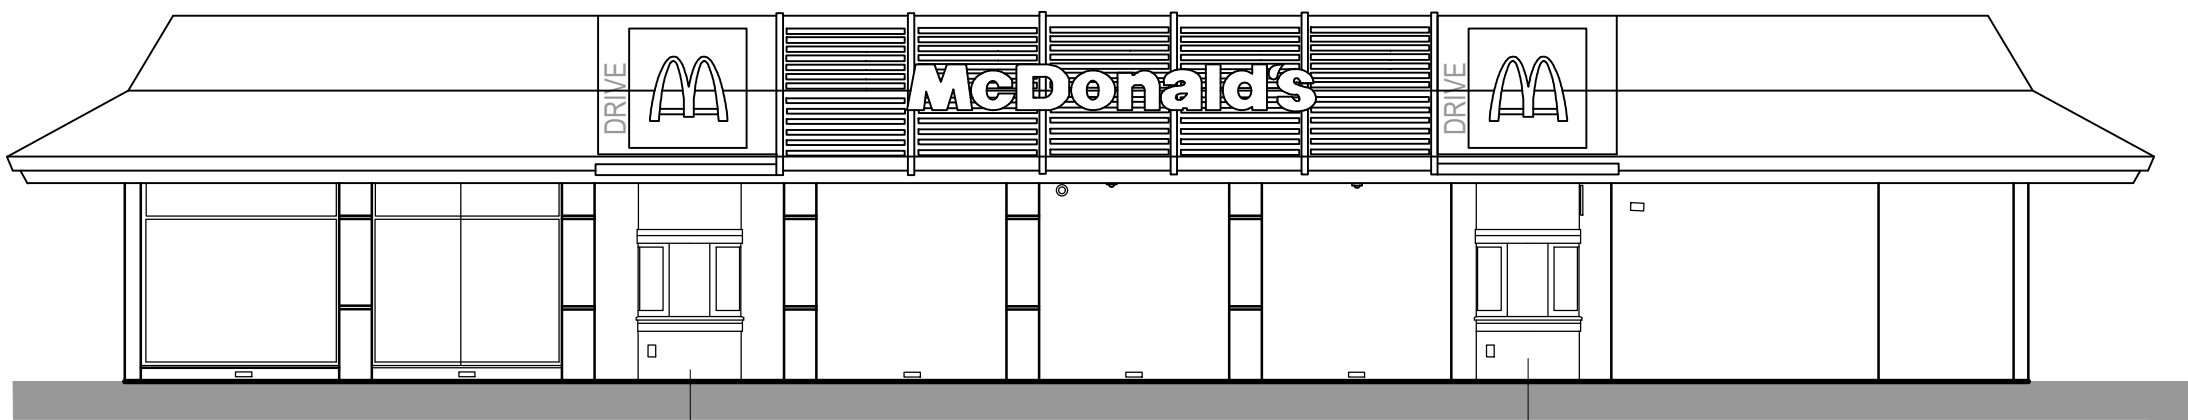


EXISTING ELEVATION B
1:100

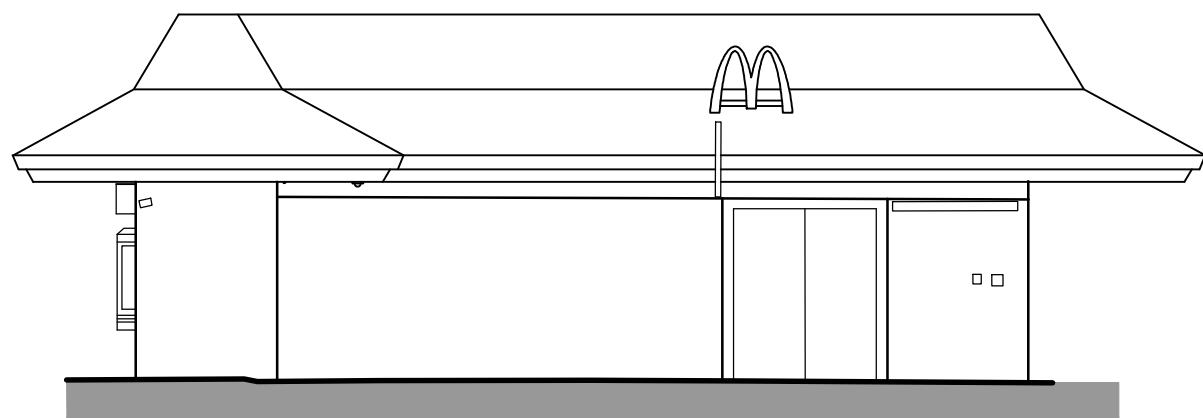

EXISTING ELEVATION C
1:100

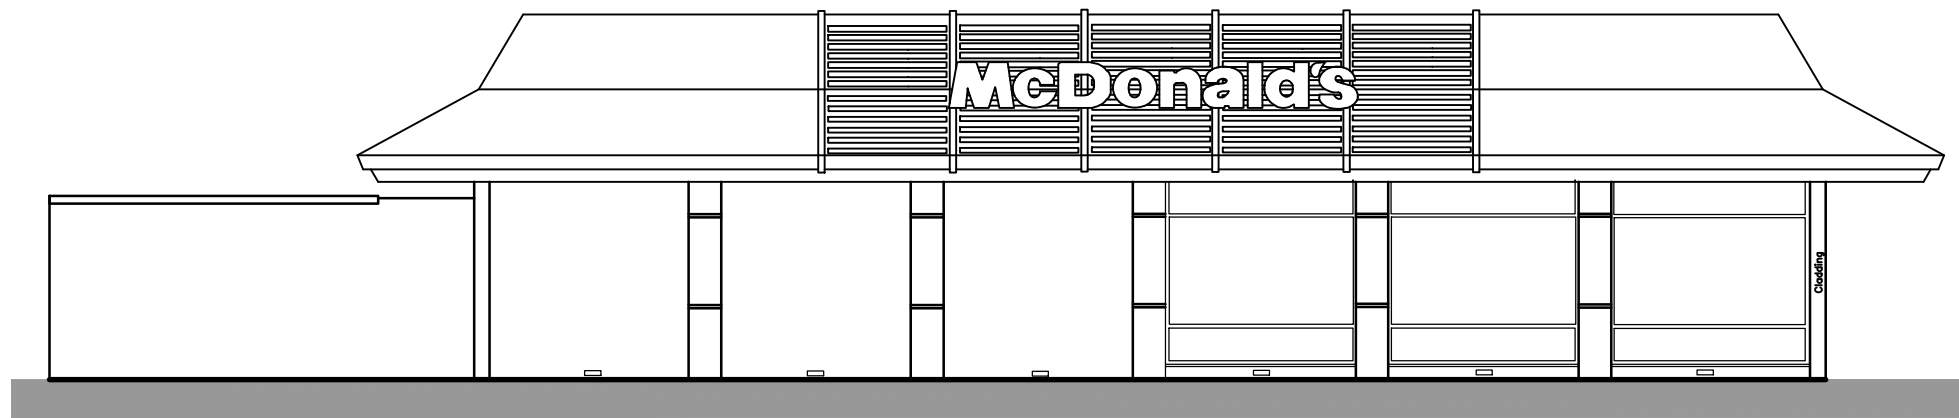

EXISTING ELEVATION D
1:100

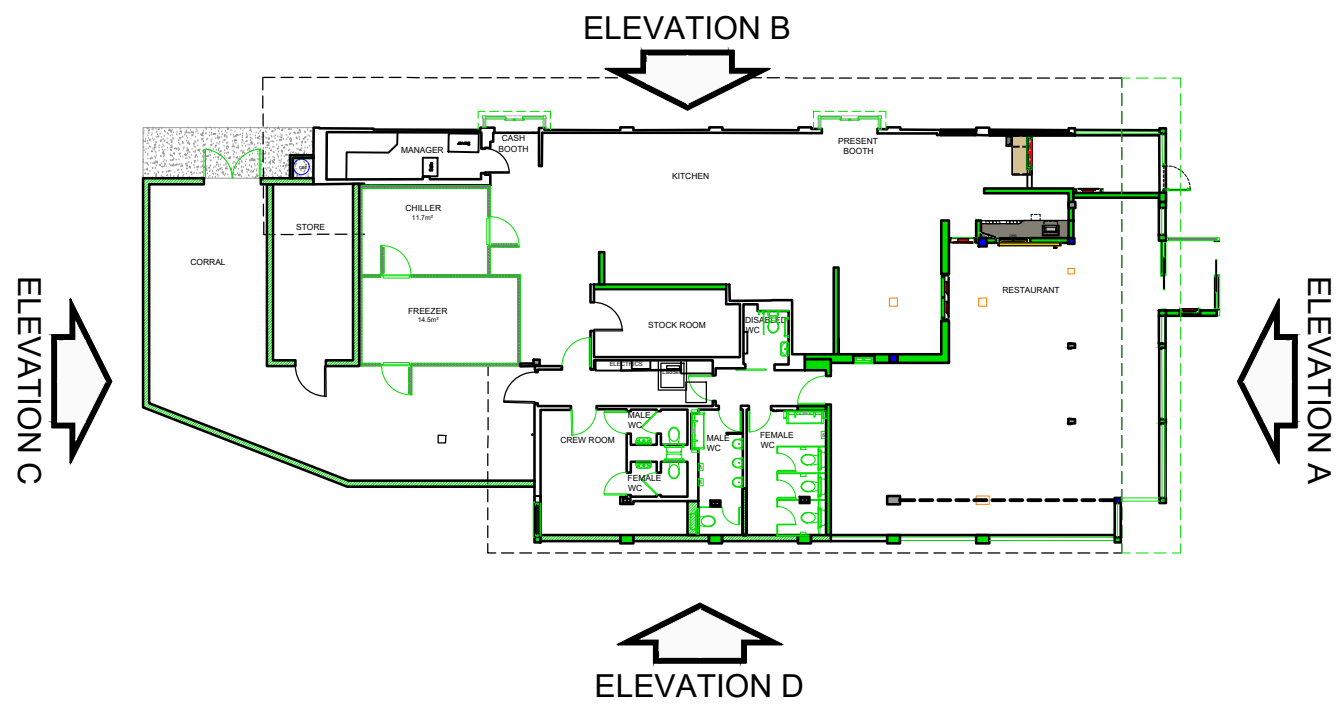

KEY PLAN
1:250



Existing "McDonald's" sign & Arch repositioned


New Extension with shopfront to match existing. Whole Section of existing roof relocated

New Lobby with External Sliding Door RAL 6015
Obscure film applied internally to glazing at high level

Obscure film up to window mullion with clear glass above

New External Door RAL 6015

PROPOSED ELEVATION A
1:100

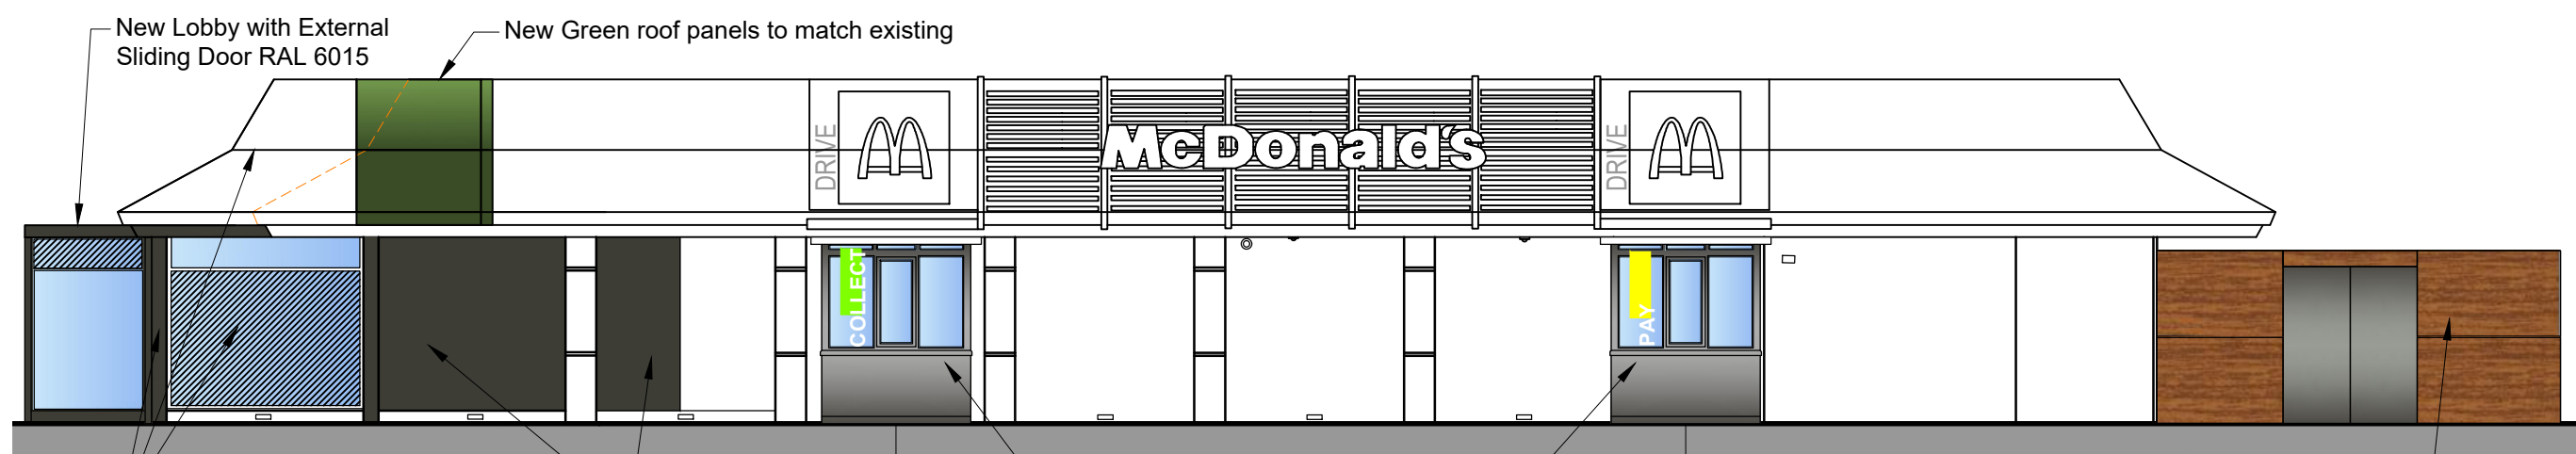

New Lobby with External Sliding Door RAL 6015

New Green roof panels to match existing

Obscure film up to window mullion with clear glass above


New Extension with shopfront to match existing. Section of existing roof relocated

Existing Shopfront over clad in Aluminium panel RAL 6015

New Style DT Booths RAL 7022

Corral Extended.
New walls Clad in Timber Lookalike Trespa Panels.
New Black Metal doors

PROPOSED ELEVATION B
1:100

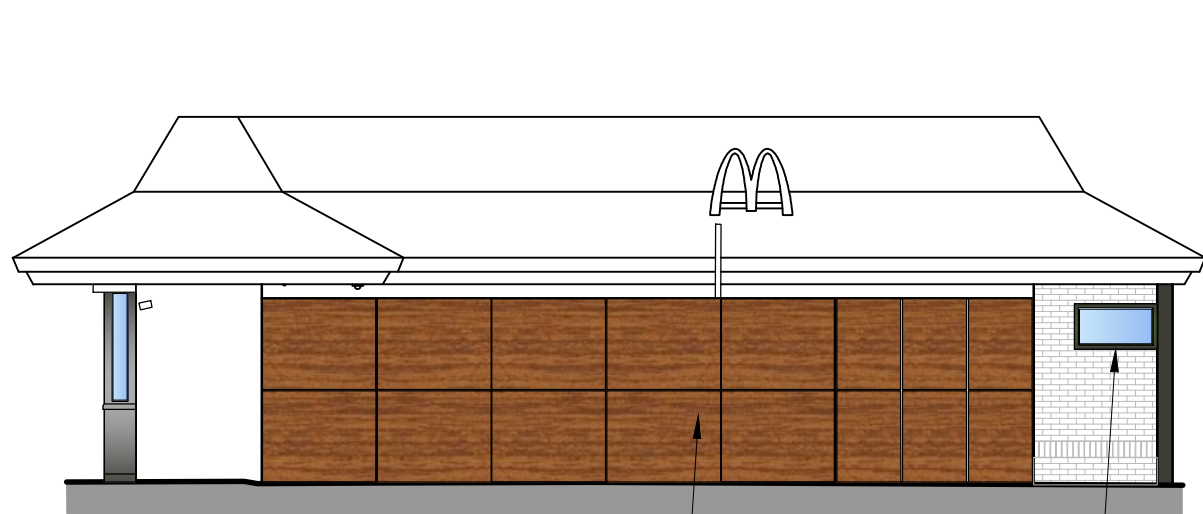


Corral Extended.

New walls Clad in Timber Lookalike Trespa Panels.

New High level frosted window

PROPOSED ELEVATION C
1:100

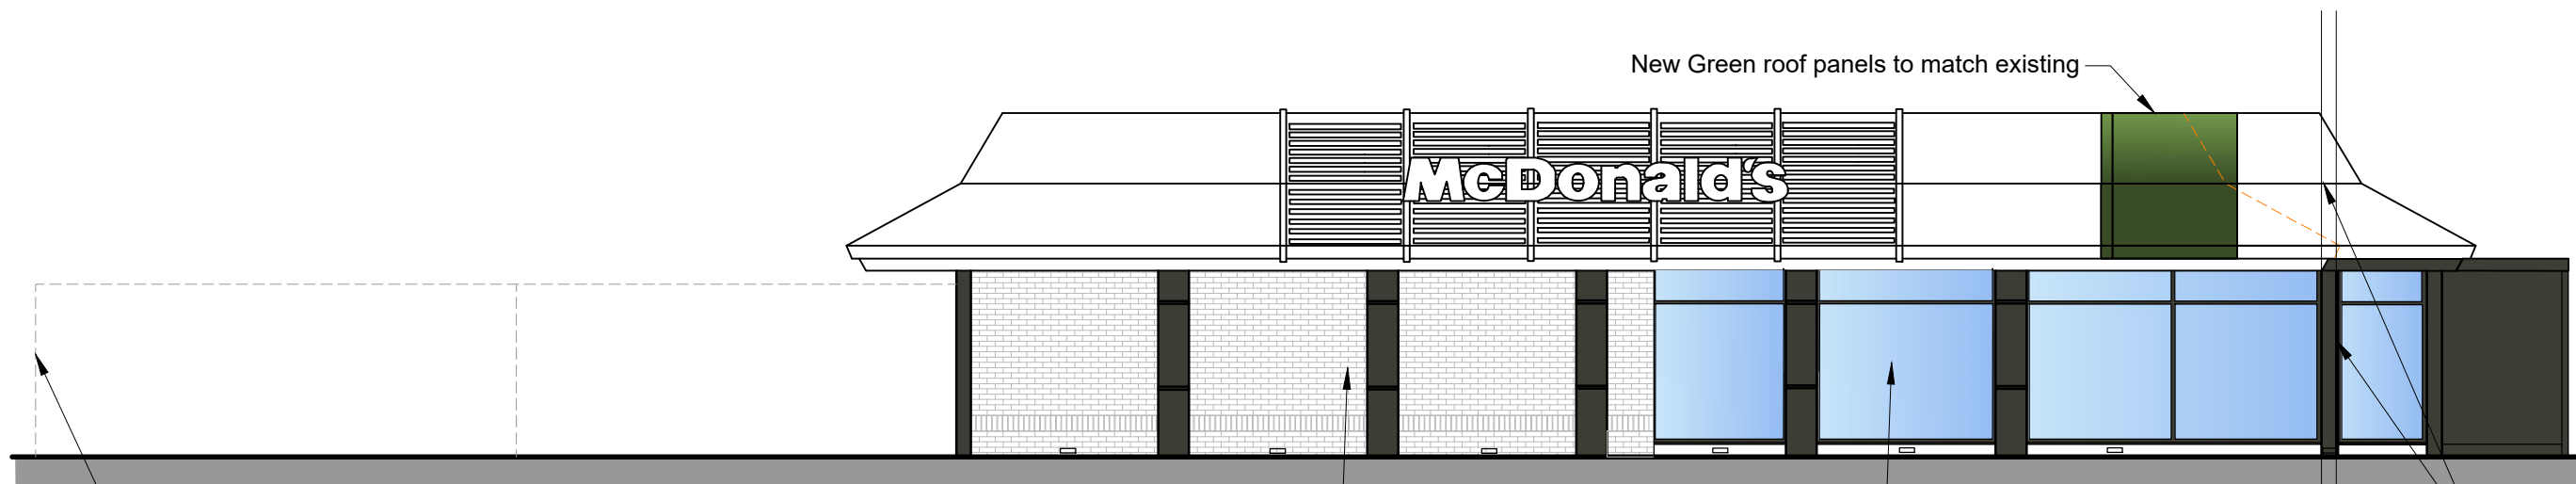

Corral Extended.
Rear Wall construction to be reviewed Structural Engineer

New undereaves extension with Brickslips to match existing

New undereaves extension Shopfront to match existing RAL 6015

New Extension with shopfront to match existing. Section of existing roof relocated

PROPOSED ELEVATION D
1:100

B	18-05-23	Updated from Stage 1 meeting	PG	PF
A	11-05-23	First issue	PG	PF
REV.	DATE	DRAWING REVISIONS	BY	CHECKED
This drawing has been reviewed and signed off by McDonald's Restaurants Ltd. Any errors, changes or discrepancies should be reported to the McDonald's project manager and designers prior to commencing work on site.				
Name (PM):		Date:		
Signature:				
GENERAL NOTES: All works are to be undertaken in accordance with the Building Regulations and the latest British Standards. All proprietary materials and products are to be used strictly in accordance with the manufacturers recommendations. All dimensions to be checked on site prior to construction.				
PROPOSED DEVELOPMENT AT Wombwell Lane, Stairfoot Barnsley S70 3NT			STORE No :- 0970	
ON BEHALF OF :- McDonald's Restaurants Ltd				
DRAWING TITLE :- Existing & Proposed External Elevations - DRIVE THRU				
DRAWN BY PG	CHECKED BY PF	DRAWING No. P21-050-0970-05		REV No. B
PROJECT & WORK NUMBER 1:100@A1	DATE 27-04-2023			



C7 Architects Ltd
Riverside Industrial Estate,
Peasmarsh, Surrey
GU13 1LZ

