


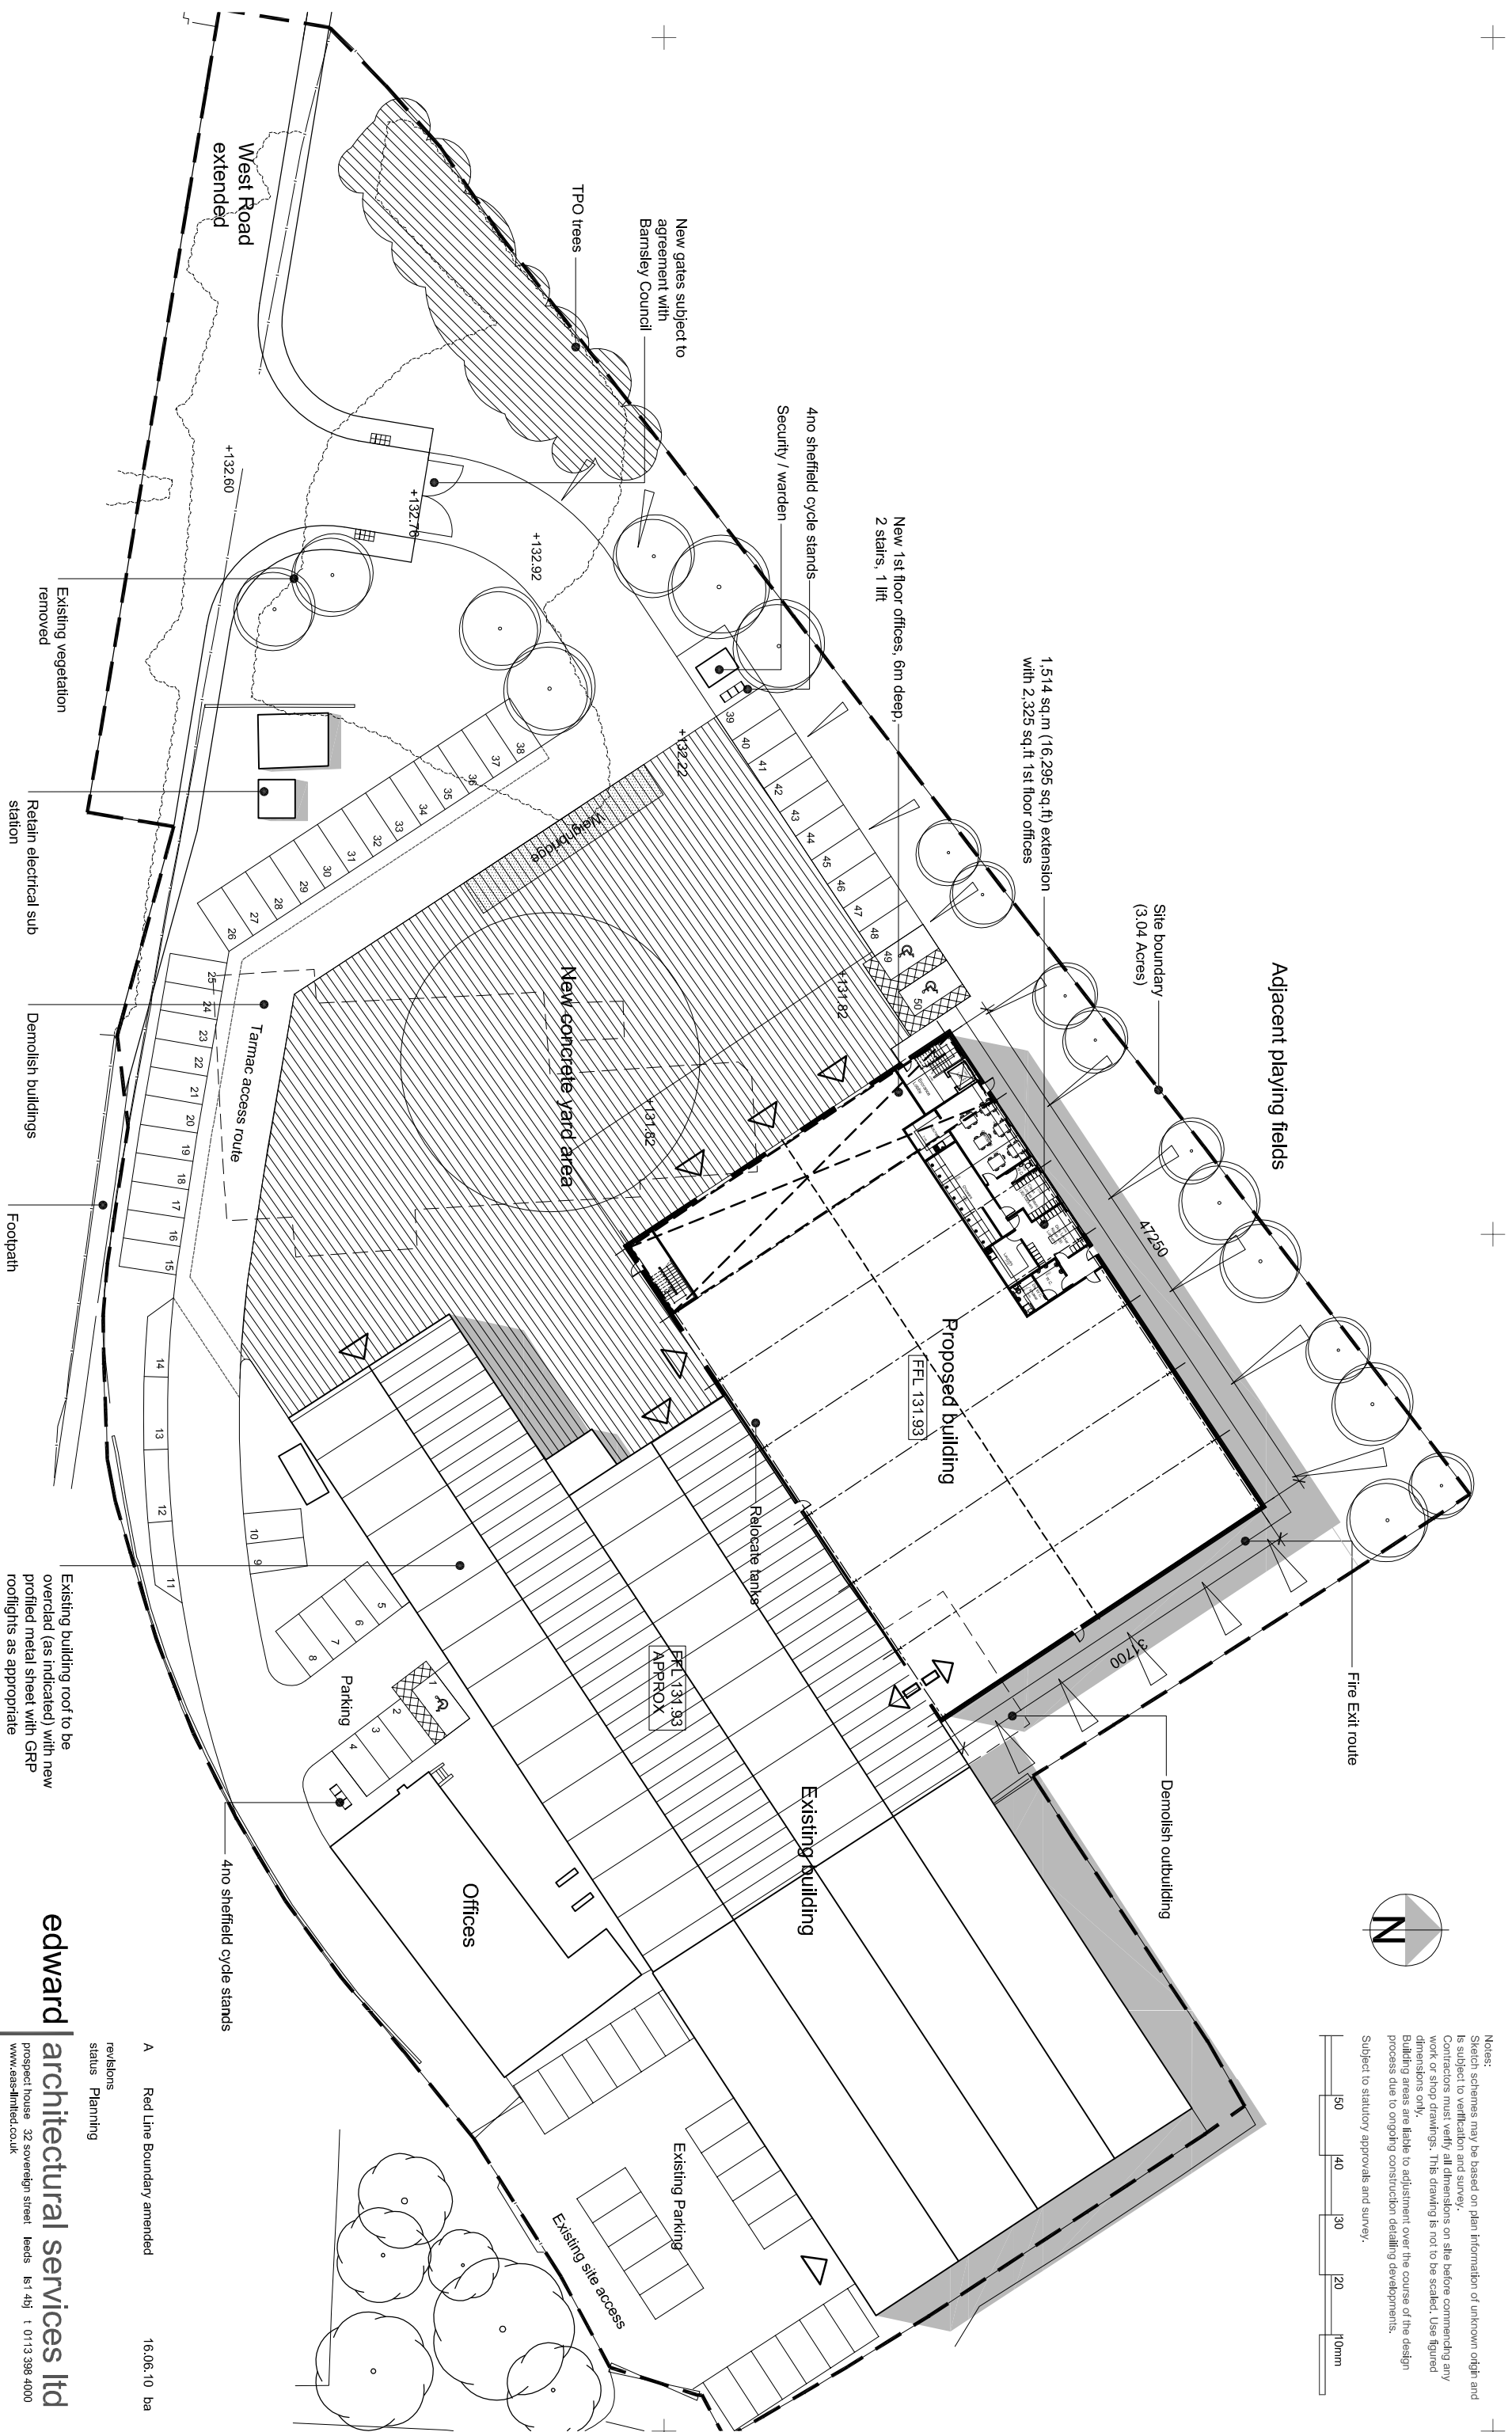

Notes:

Is subject to verification and survey.

Contractors must verify all dimensions on site before commencing any work or shop drawings. This drawing is not to be scaled. Use figured

Building areas are liable to adjustment over the course of the design

process due to ongoing construction detailing developments.

Subject to statutory approvals and survey.



edward | architectural services ltd

revisions
status Planning

A Red Line Boundary amended 16.06.10 ba

prospect house 32 sovereign street leeds LS1 4P | 0113 398 4000
www.eas-llimited.co.uk

project **Royston Lead Ltd, Barnsley**

client **Royston Lead Ltd**

title	Proposed Site Layout
-------	----------------------

Access from West Road

drawn ba checked . date Apr 2010 scale 1:500@A3

job no 0227 drawing no PL05 rev A