


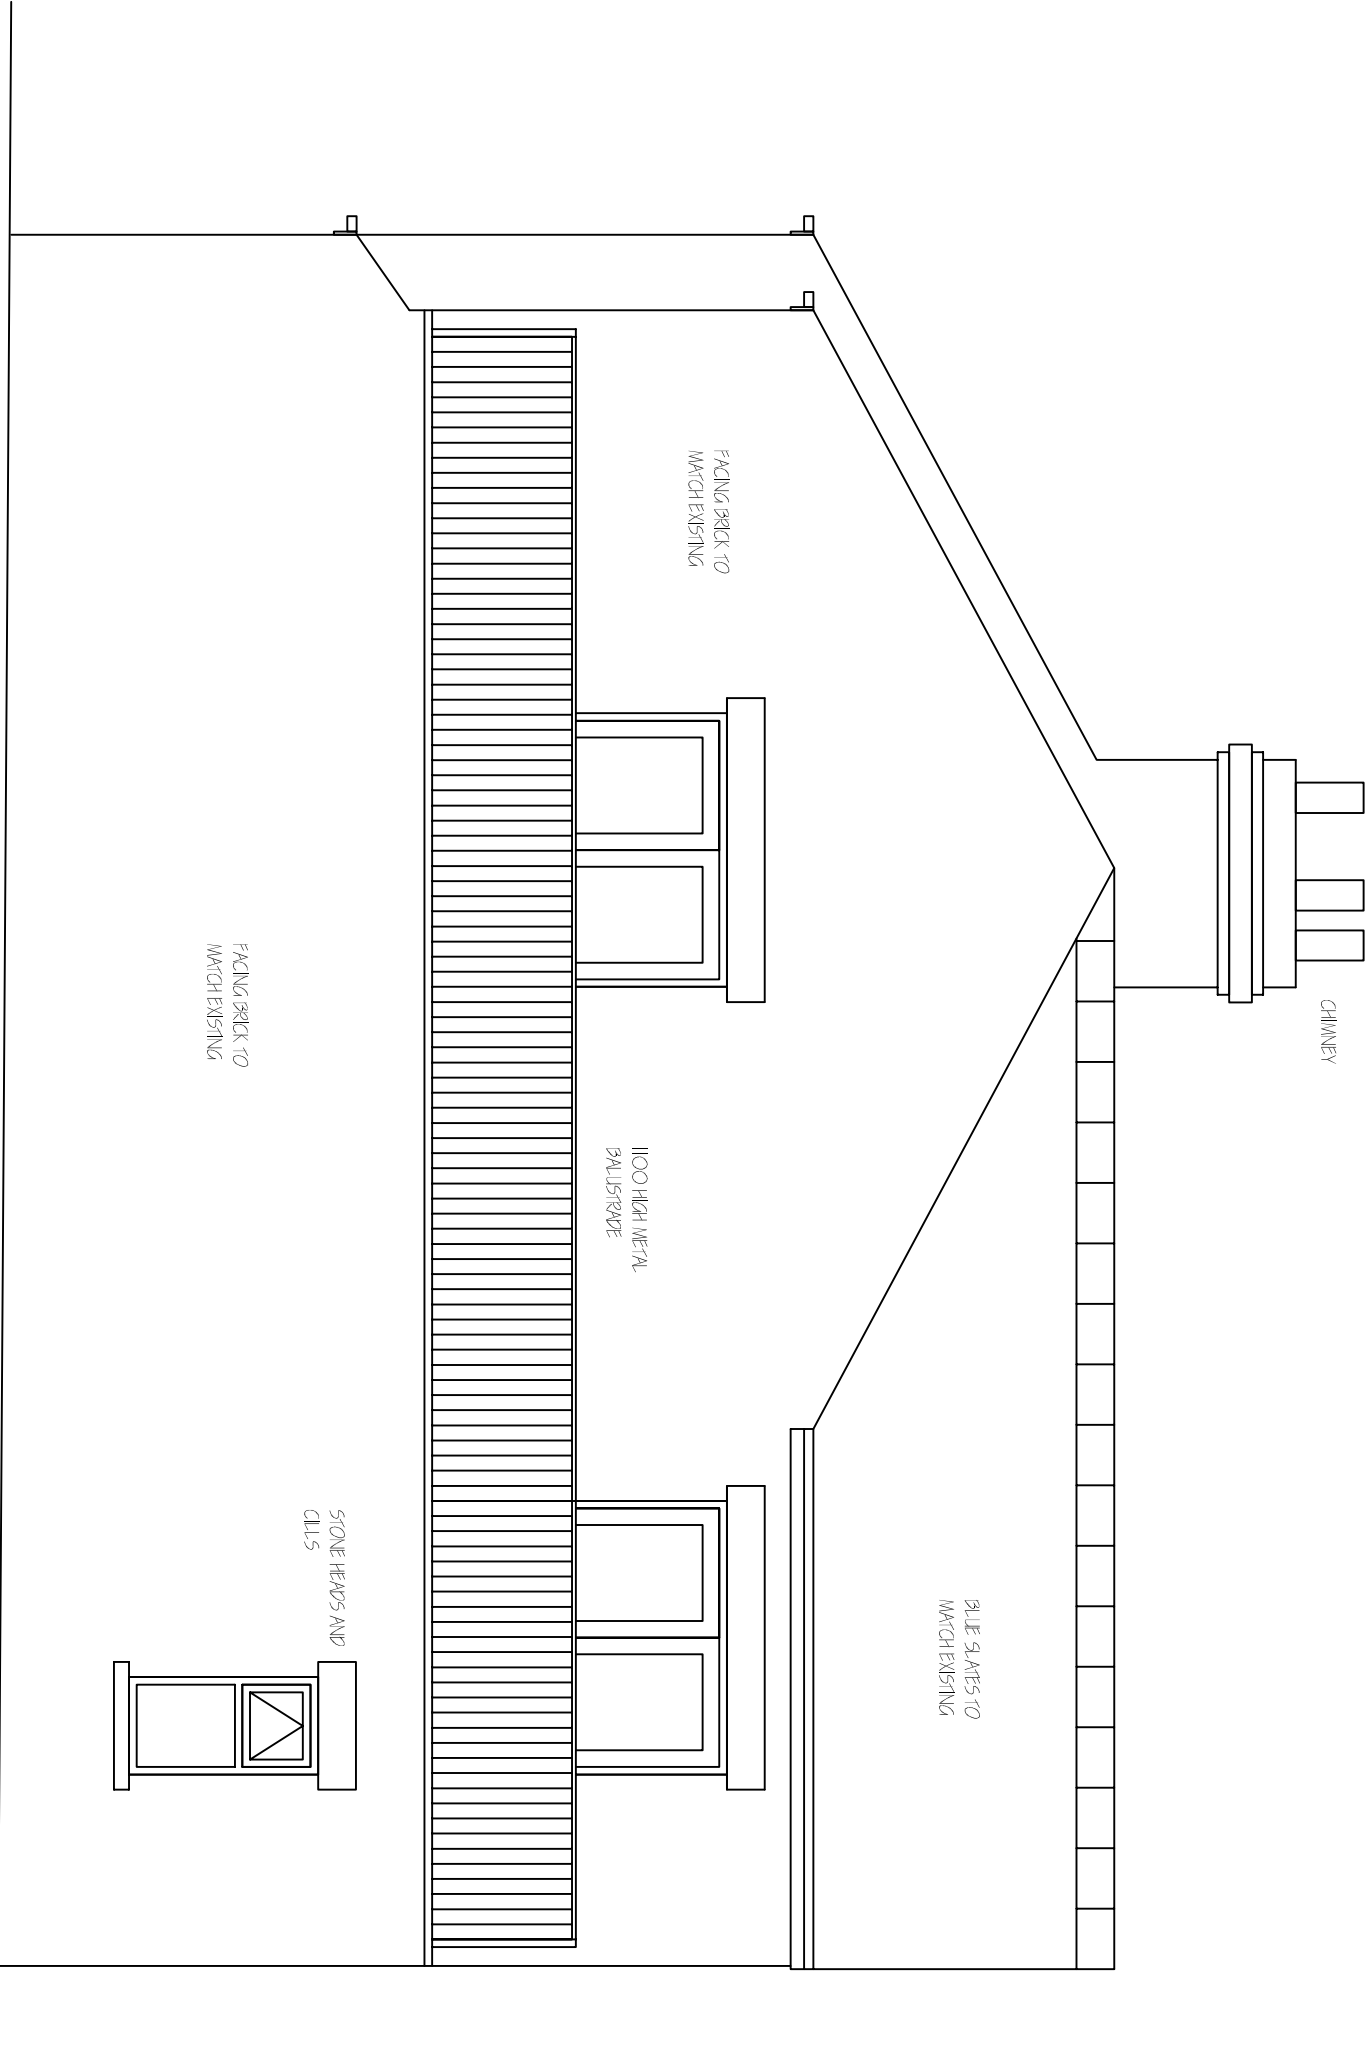

PROPOSED SIDE
ELEVATION 1:50

11450

Revisions	A. A----	00-00-
This drawing is for planning permission only and is not a construction drawing.		
Drawing Title	PROPOSED-ELEVATIONS	
Job No. - Dwg No.	JH/2013/9	-
Client:	JOHN HUTCHINSON PARK HOUSE WORSKLOUGH DALE BRANISLEY S/O 35F	
Scale.	1:200	