
Mapping sourced from Ordnance Survey®

Location Map

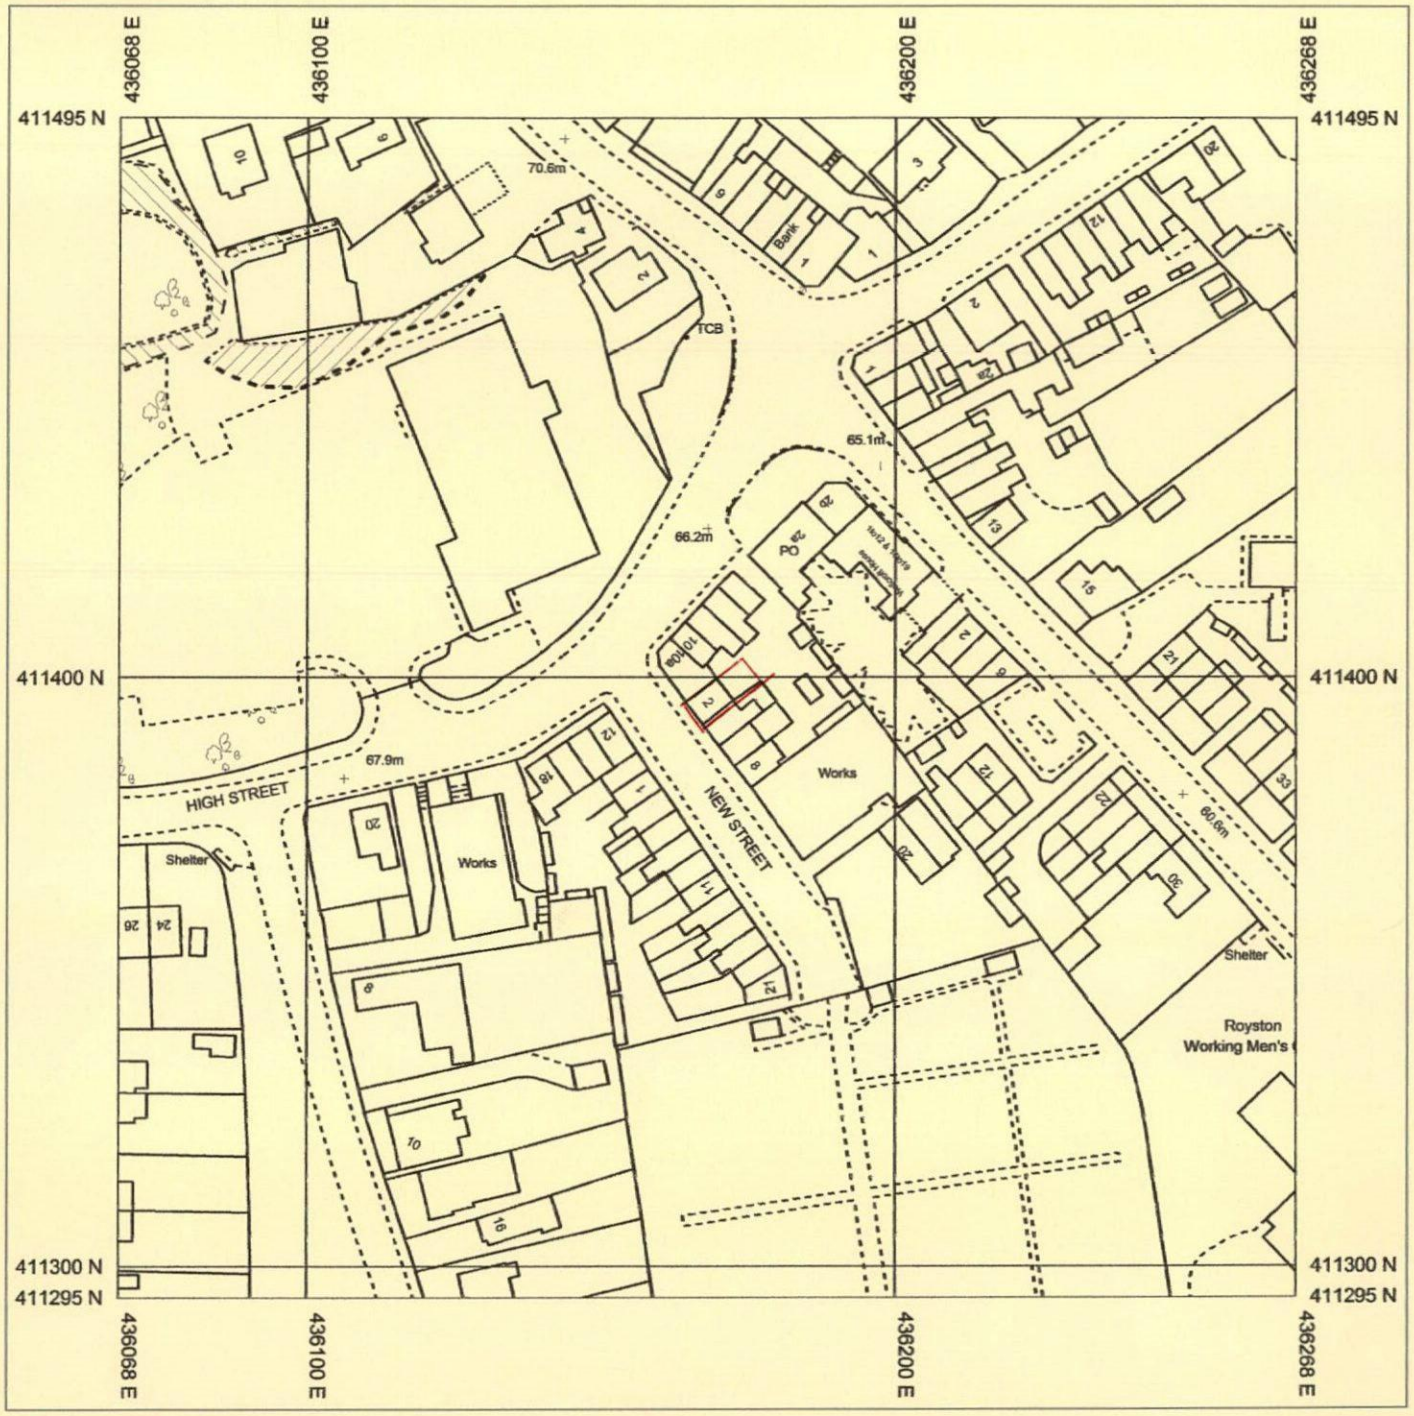

2 New Street

Produced 14/03/2014 from the Ordnance Survey National Geographic Database and incorporating surveyed revision available at this date. © Crown Copyright 2014

Reproduction in whole or in part is prohibited without the prior permission of Ordnance Survey

Ordnance Survey and the OS Symbol are registered trademarks of Ordnance Survey, the national mapping agency of Great Britain.

The representation of a road, track or path is no evidence of a right of way.

The representation of features as lines is no evidence of a property boundary.

2 new street
Royston
Barnsley
S71 4RB

0 20 40


Scale 1:1250

Supplied By: **National Map Centre Kent**

Serial number: 001137489

Plot Centre Coordinates: 436168, 411395


FRONT

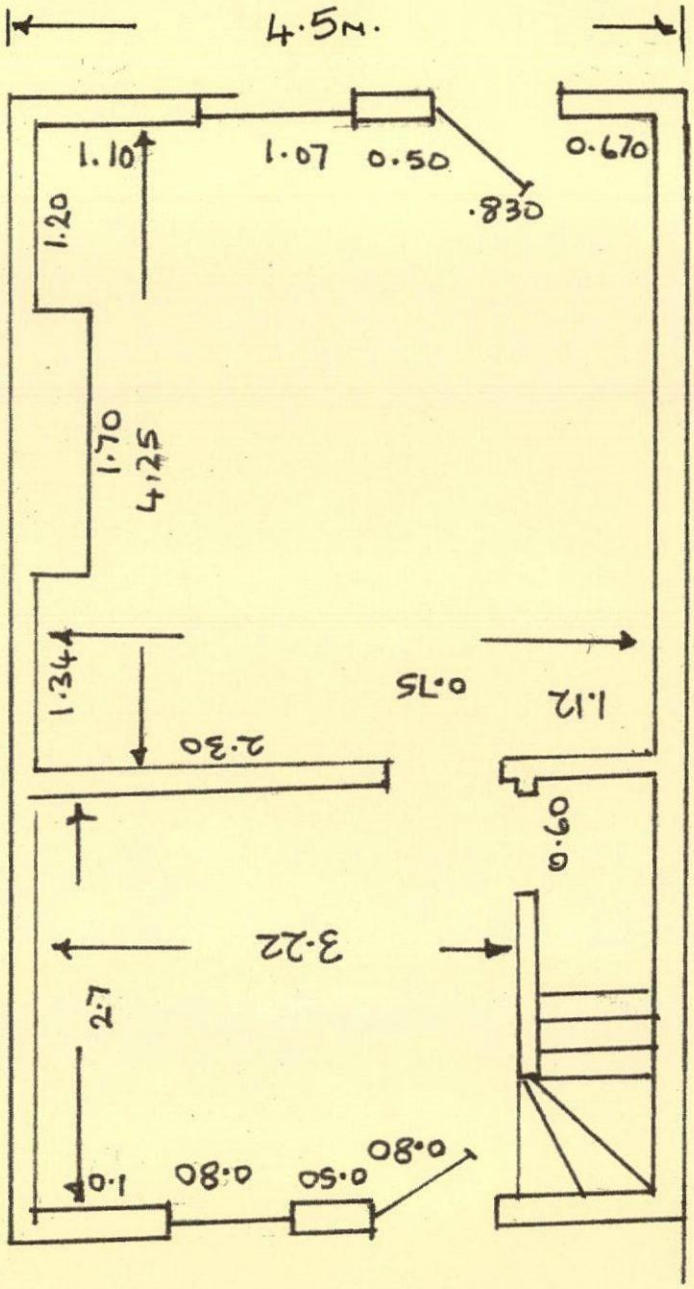

SCALE 1 to 50

EXISTING GROUND FLOOR TO 2 NEW ST ROYSTON


EXISTING REAR ELEVATION

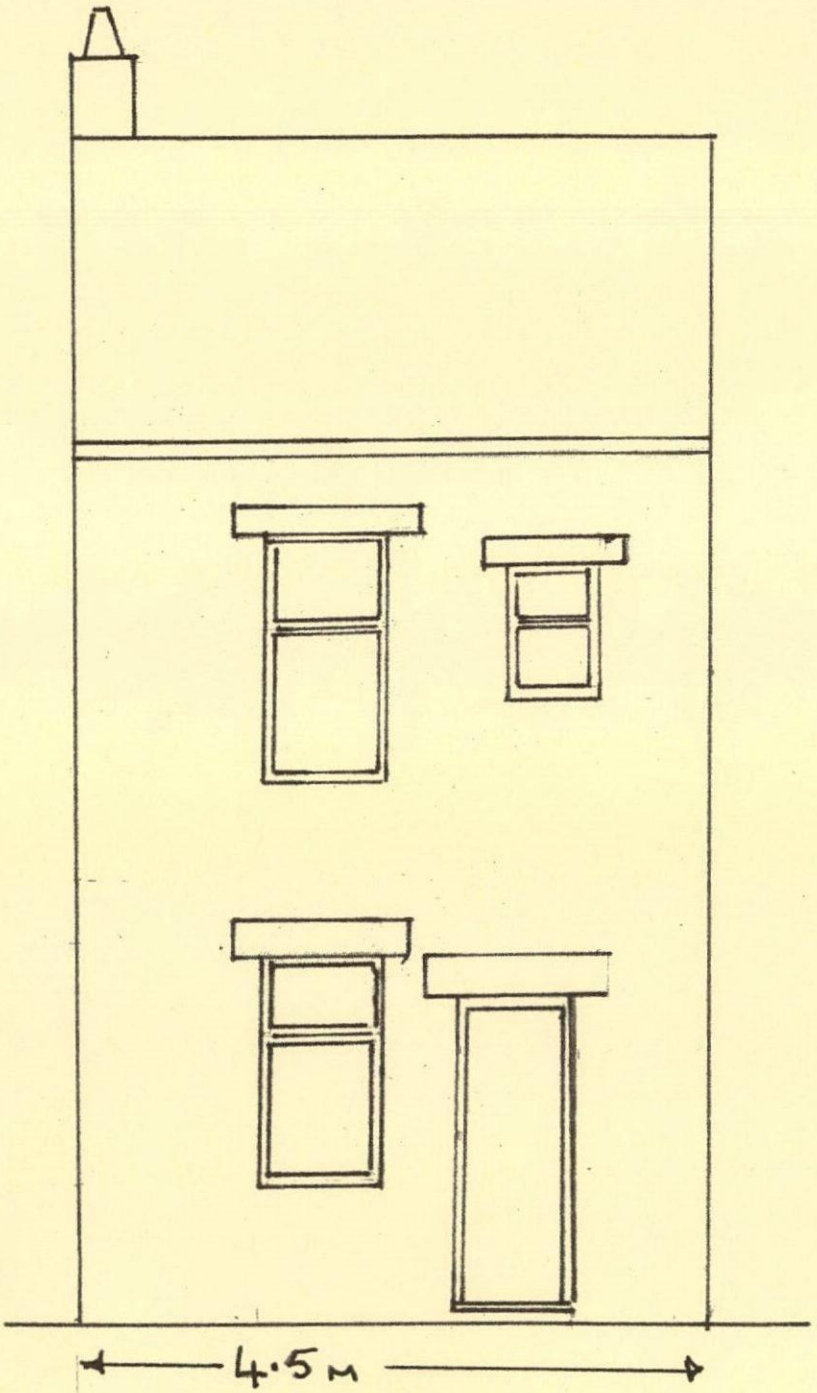


PROPOSED EXTENSION TO REAR OF 2 NEW ST ROYSTON

SCALE 1 TO 50

PROPOSED REAR ELEVATION

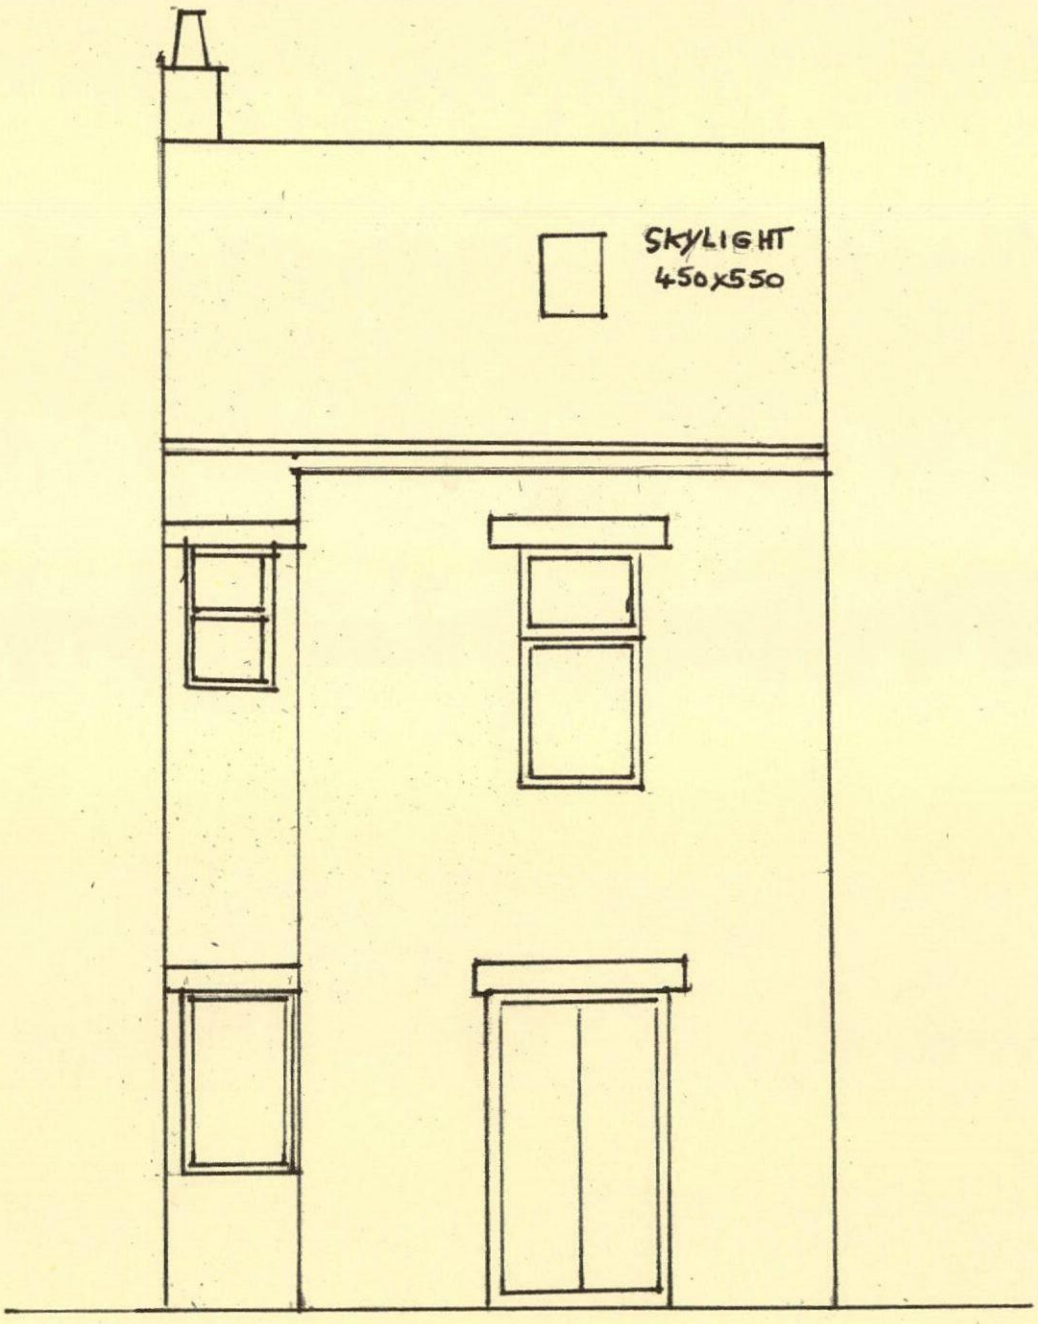


EXISTING FRONT ELEVATION TO 2 NEW ST ROYSTONE

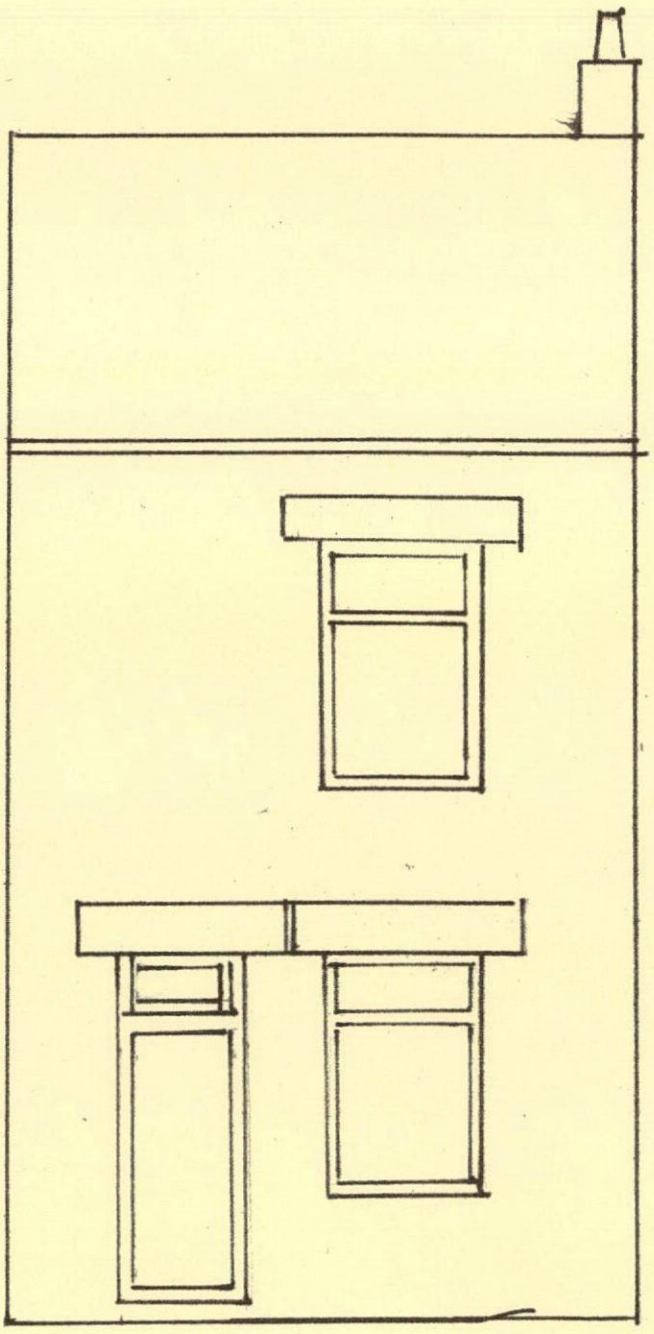


PROPOSED FIRST FLOOR

FRONT

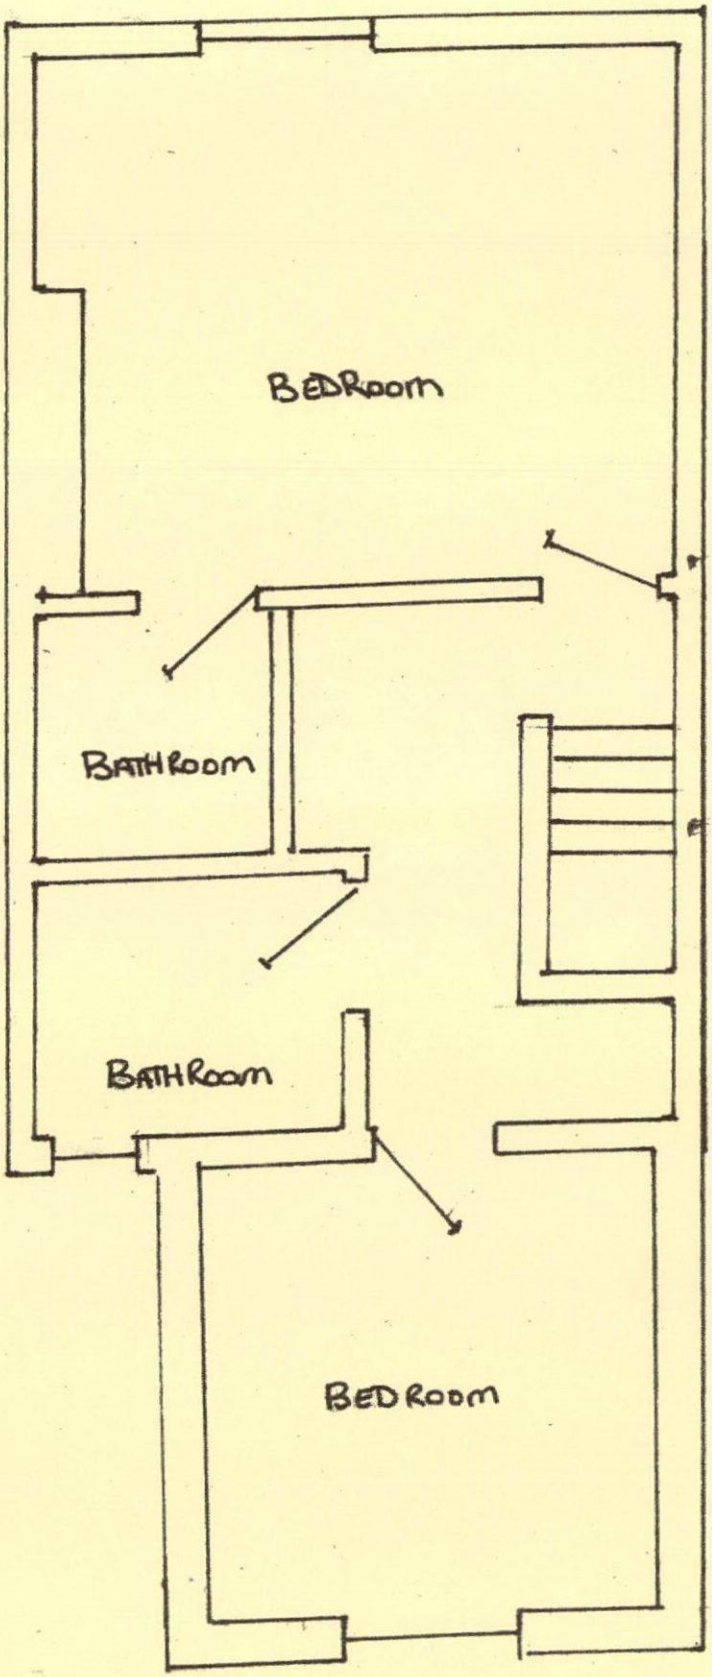

FRONT


EXISTING FIRST FLOOR

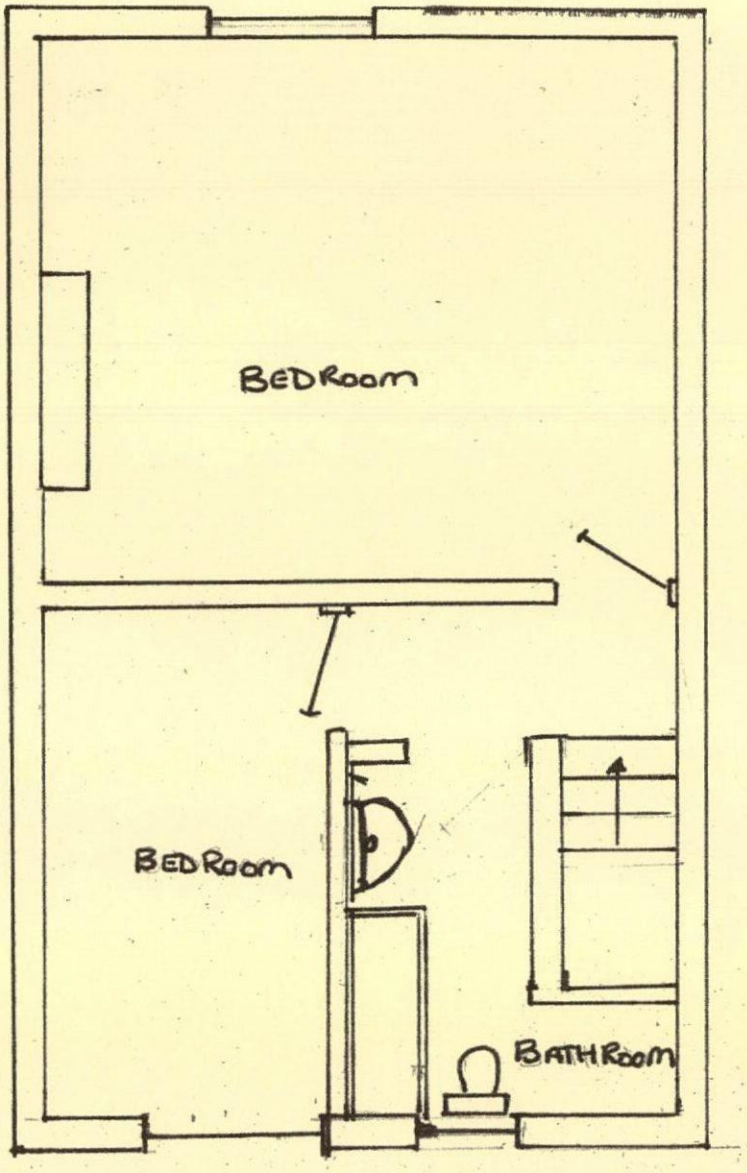

REAR

PROPOSED GROUND FLOOR TO 2 NEW ST ROYSTON

FRONT

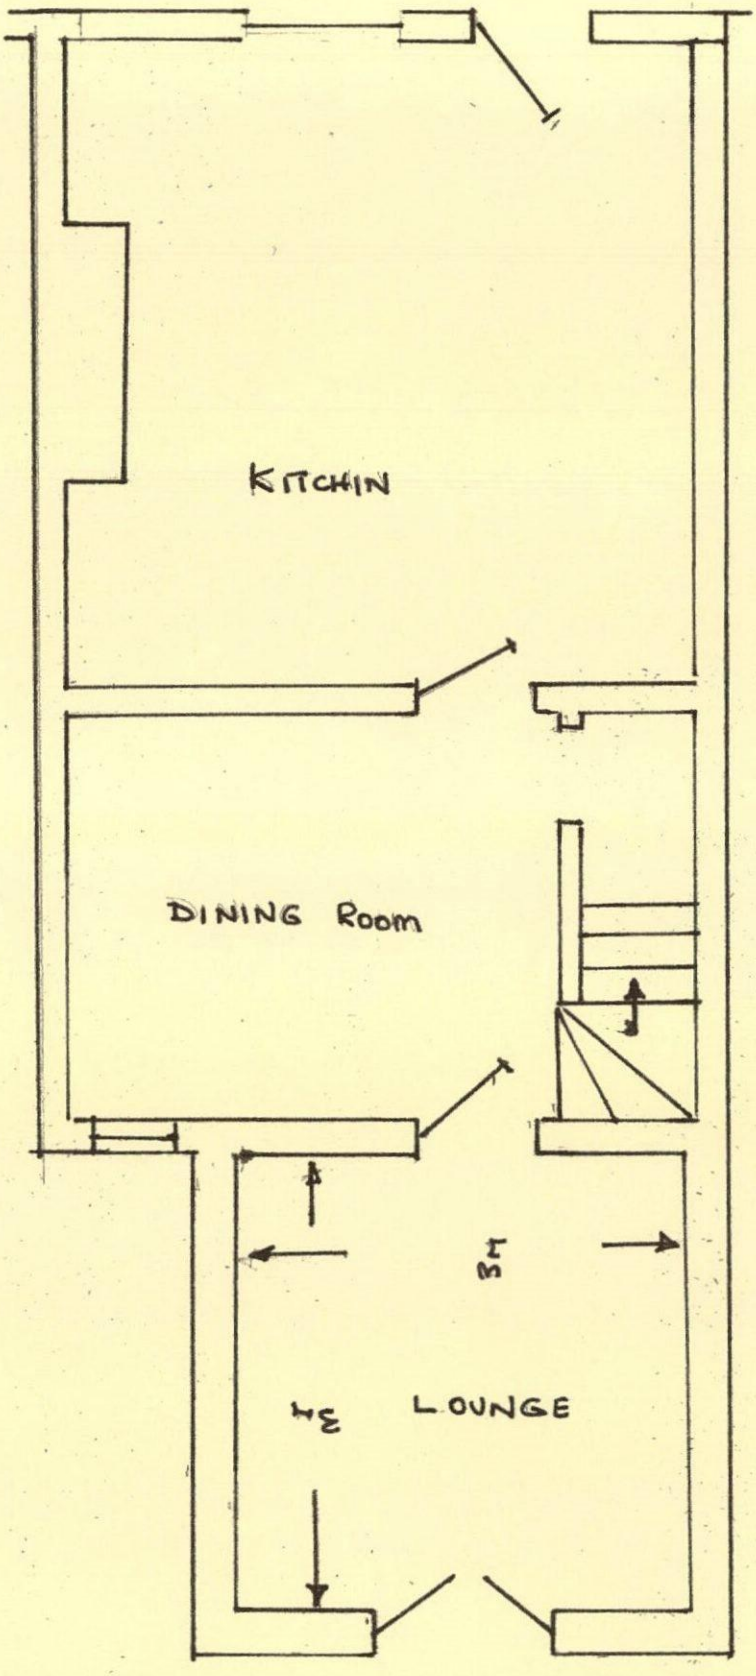

REAR