


Unit 10, Mapplewell Drive - 09/001

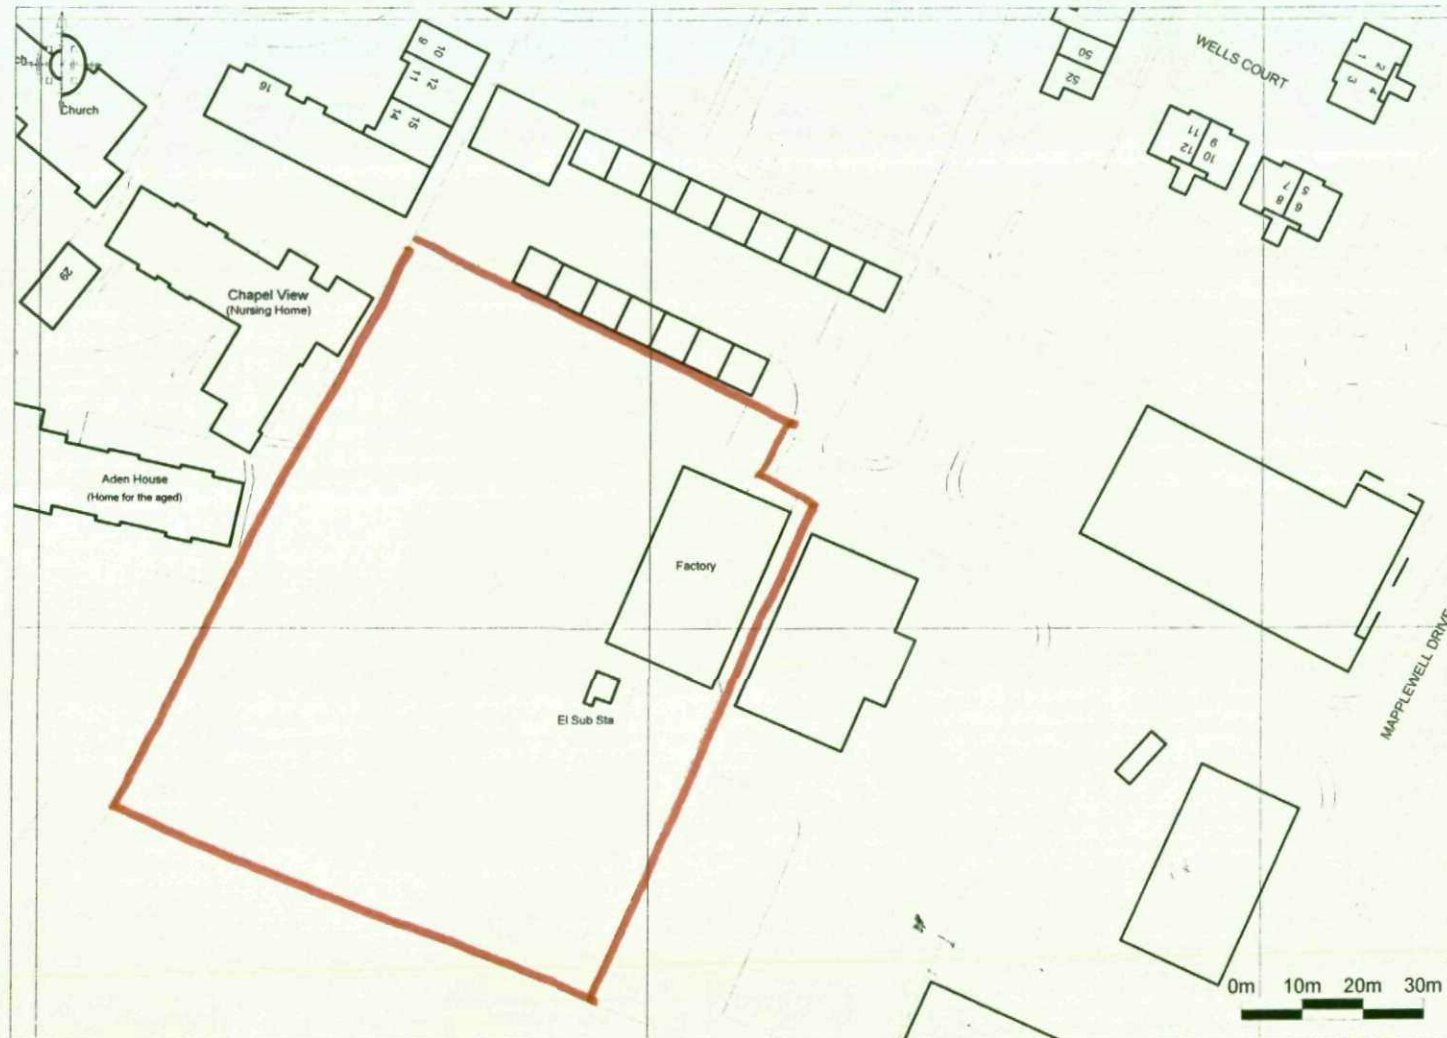

Enabled by



© Crown Copyright 2009. All rights reserved. Licence number 100020449. Plotted Scale - 1:1250

Peter Dimberline Ltd