



Site Layout

1:500

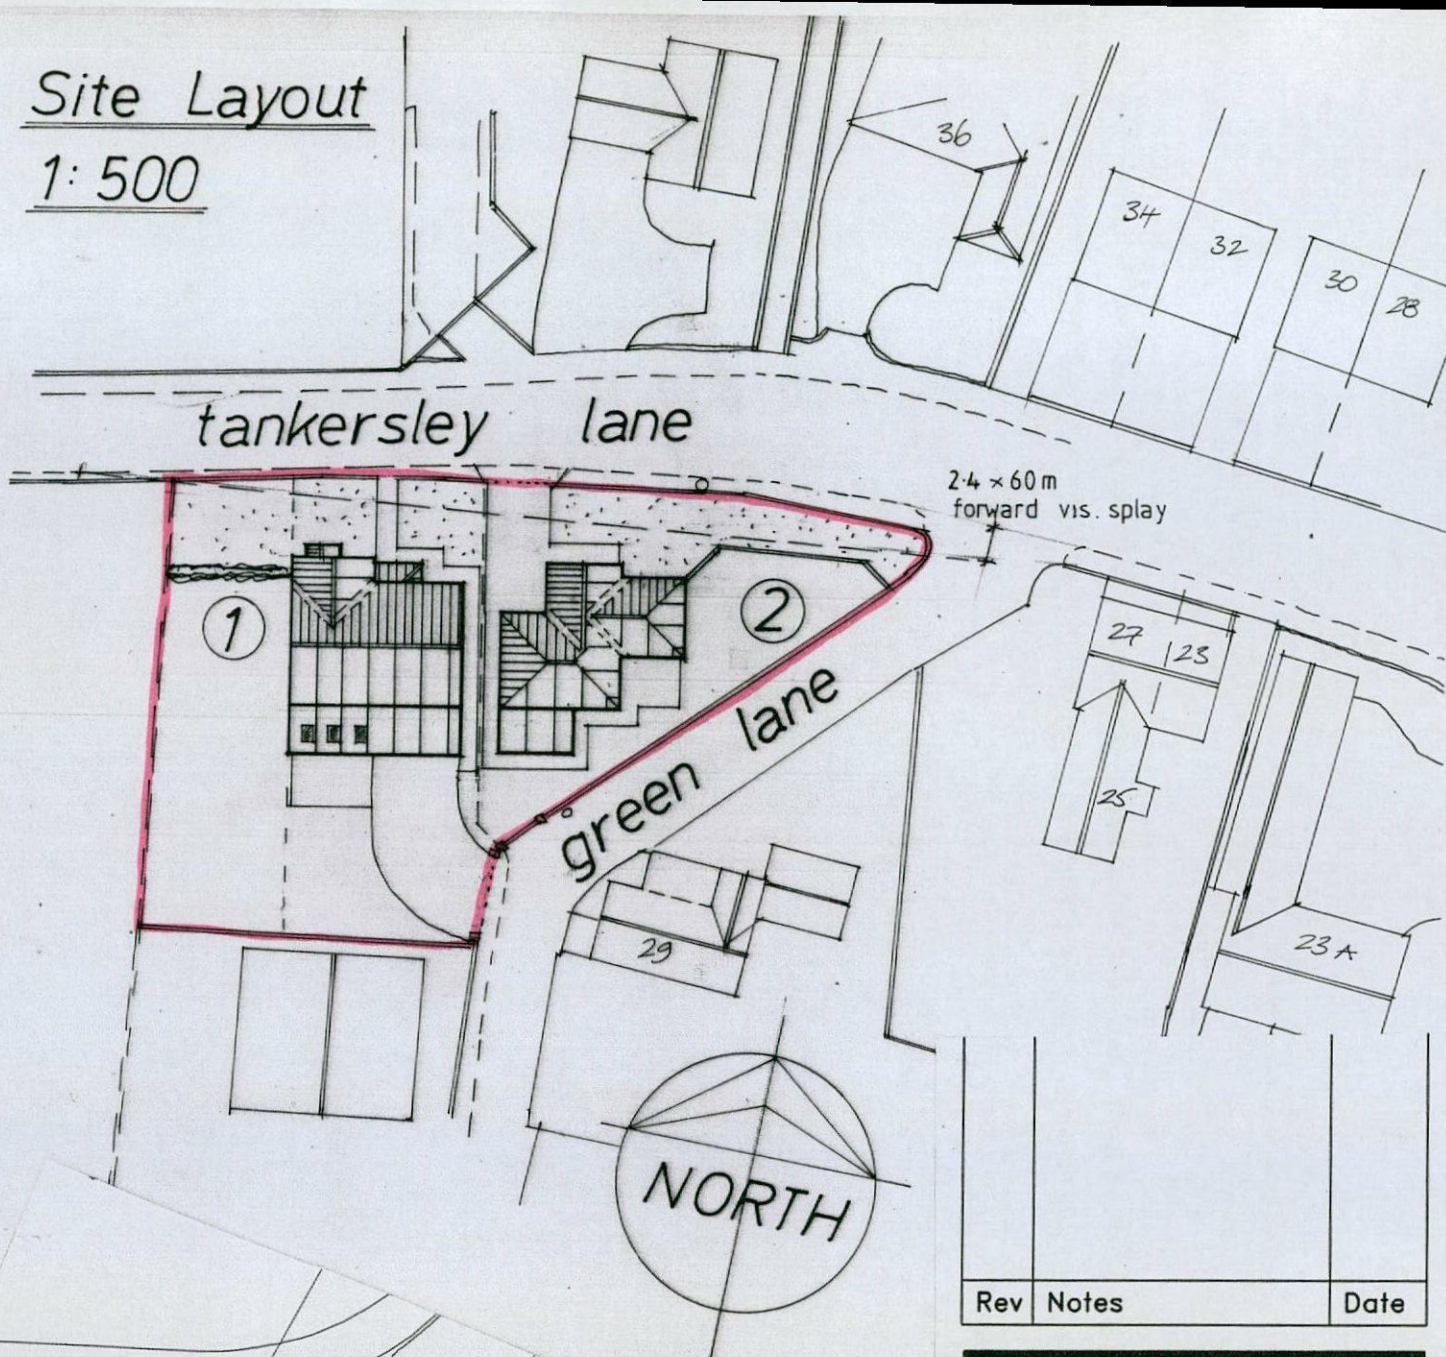

Rev	Notes	Date
-----	-------	------

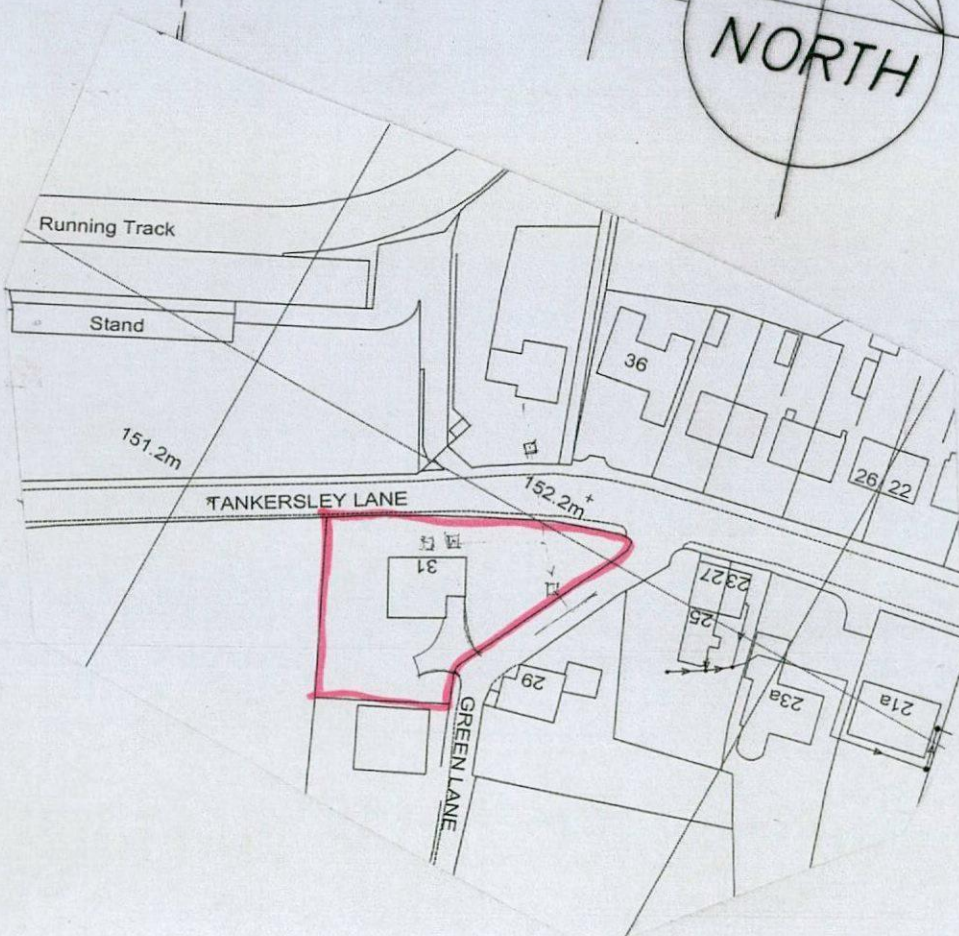


Location Layout

1:1250

Garry Greetham Associates Ltd
Residential Design Consultant
Westwood House
18 Carr Lane
Tankersley
Barnsley S75 3BE
Tel(01226)746573

PROJECT	Residential Development	
CLIENT	Mr. Ben Dalton	
TITLE	Site and Location Layouts	
ADDRESS	Within Curtilidge of 31 Tankersley Lane, Hoyland Common, Barnsley. S74 0DS	
DRAWN BY	ggg	
SCALE	as shown	DATE Mar 14
DRAWING No	788-01	REV

Member of the Chartered Institute
of Architectural Technologists

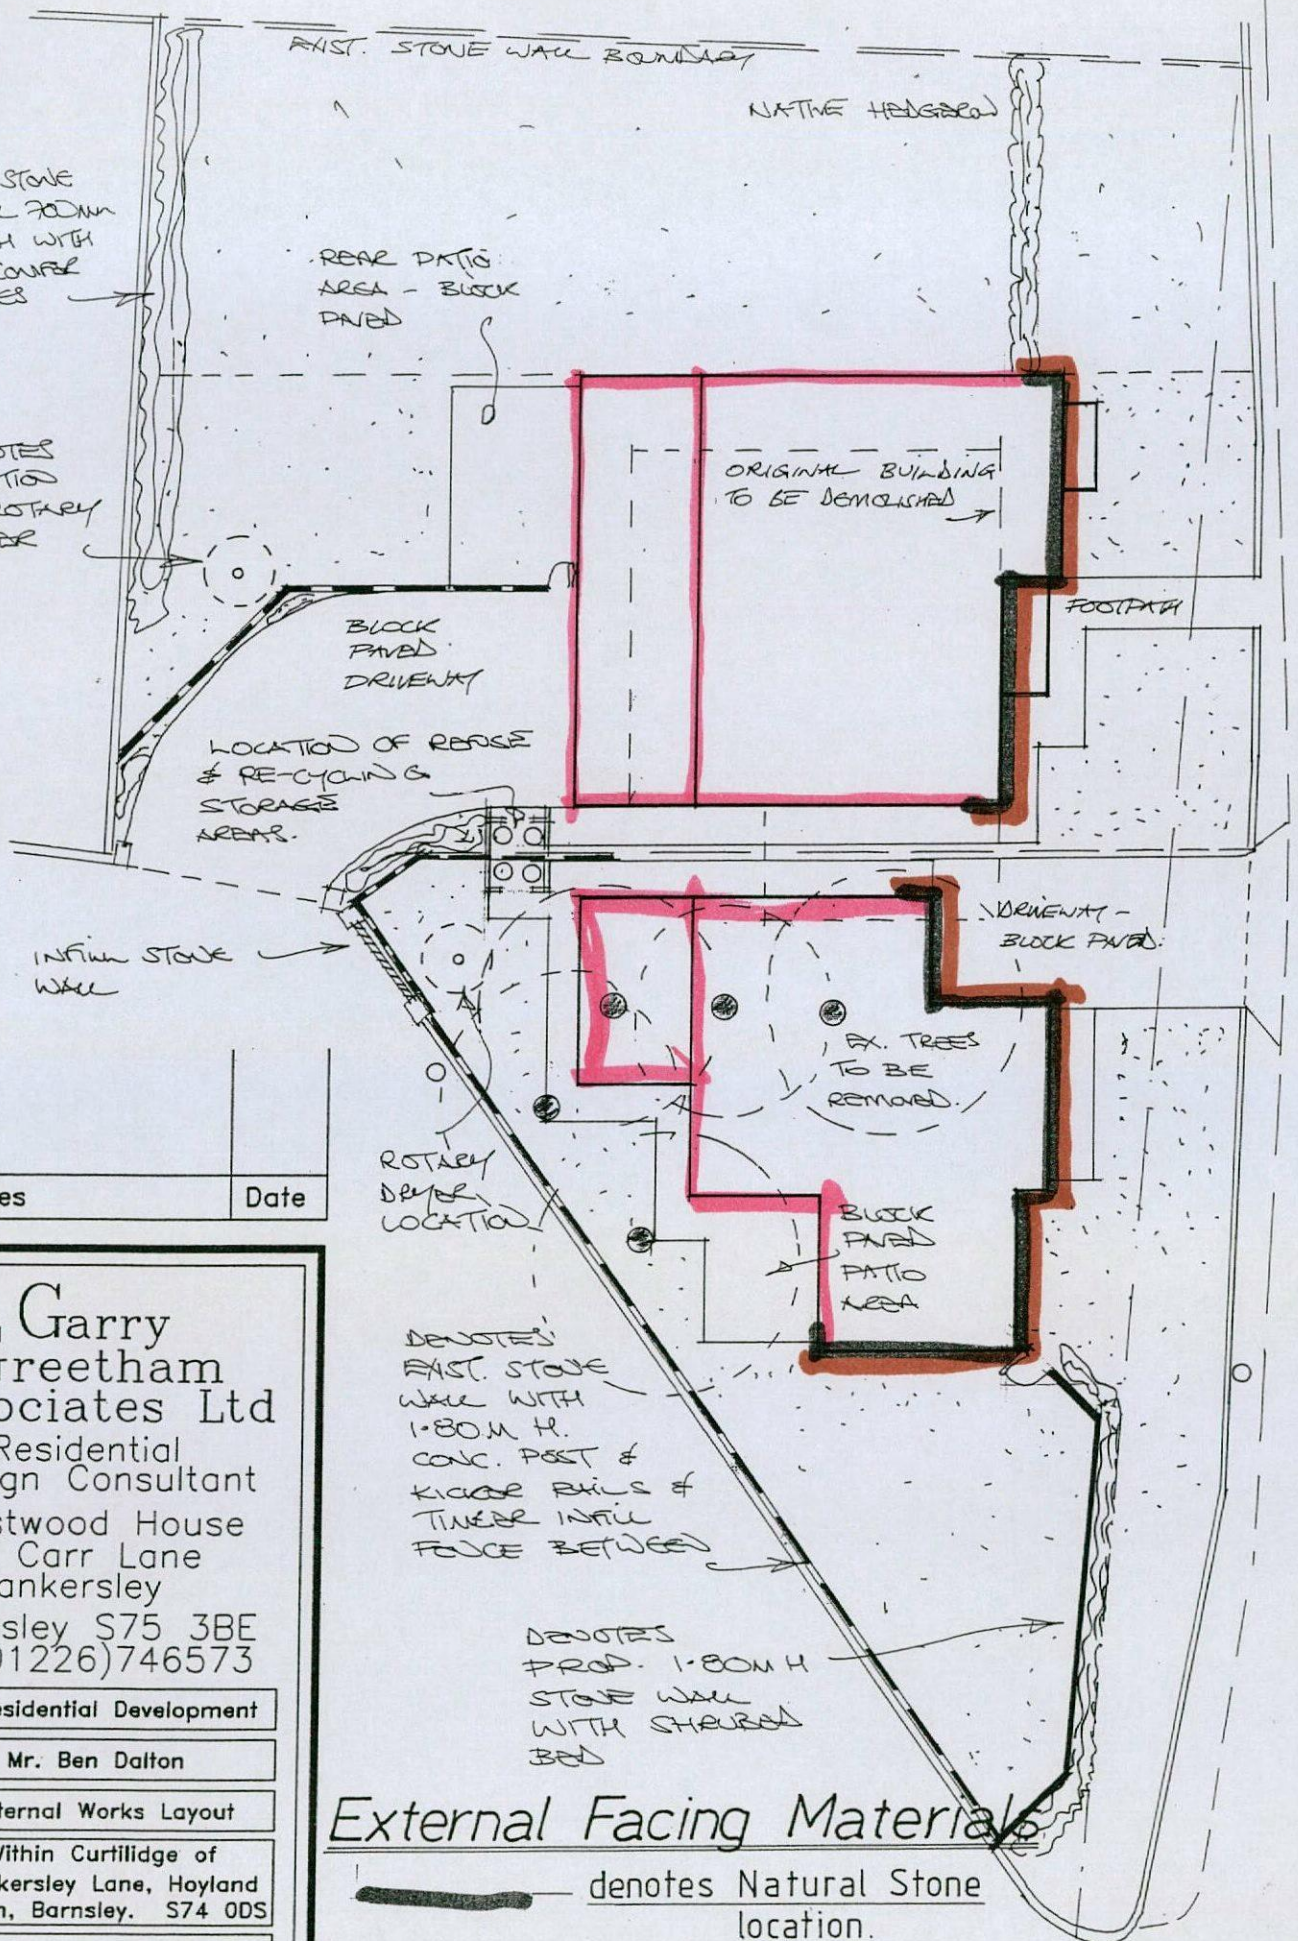

Rev	Notes	Date

Garry Greetham Associates Ltd
 Residential Design Consultant
 Westwood House
 18 Carr Lane
 Tankersley
 Barnsley S75 3BE
 Tel(01226)746573

PROJECT Residential Development

CLIENT Mr. Ben Dalton

TITLE External Works Layout

ADDRESS Within Curtilidge of
 31 Tankersley Lane, Hoyland
 Common, Barnsley. S74 0DS

DRAWN BY ggg

SCALE 1:200 DATE Mar 14

DRAWING No 788-03 REV

Member of the Chartered Institute
 of Architectural Technologists

External Facing Materials

— denotes Natural Stone location.

— denotes Rustic Red Brickwork location.

