
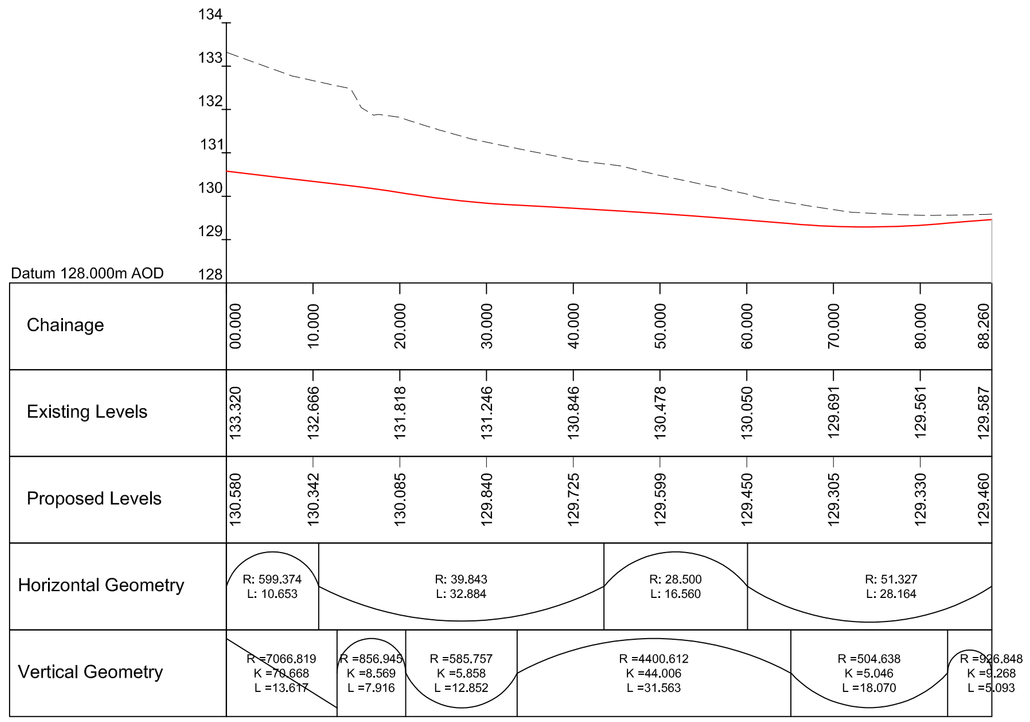



RBT2 CH01 - Longsection

(SCALE: Horiz. 1:500, Vert. 1:100)

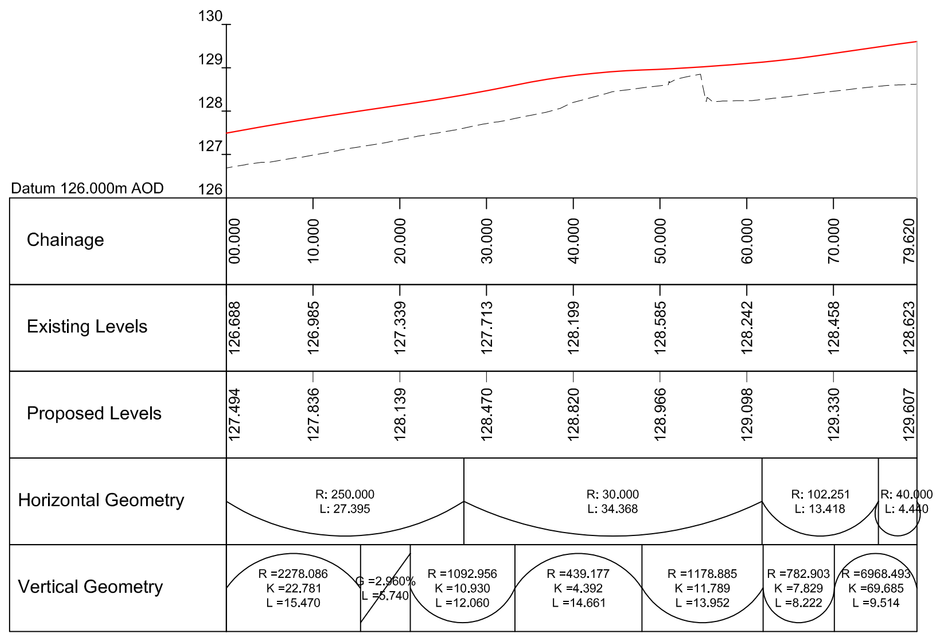


RBT2 CH03 - Longsection

(SCALE: Horiz. 1:500, Vert. 1:100)

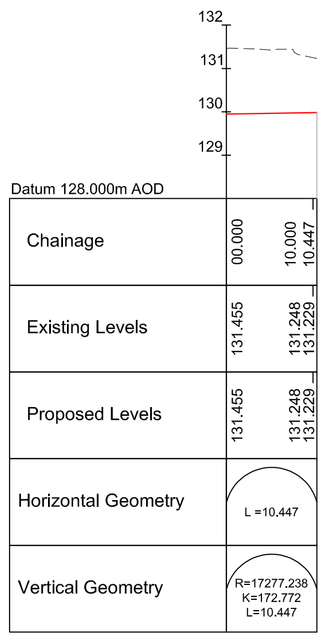


RBT2 ISL1 - Longsection

(SCALE: Horiz. 1:500, Vert. 1:100)

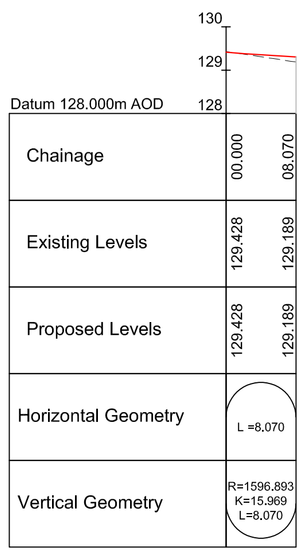


RBT2 ISL2 - Longsection

(SCALE: Horiz. 1:500, Vert. 1:100)

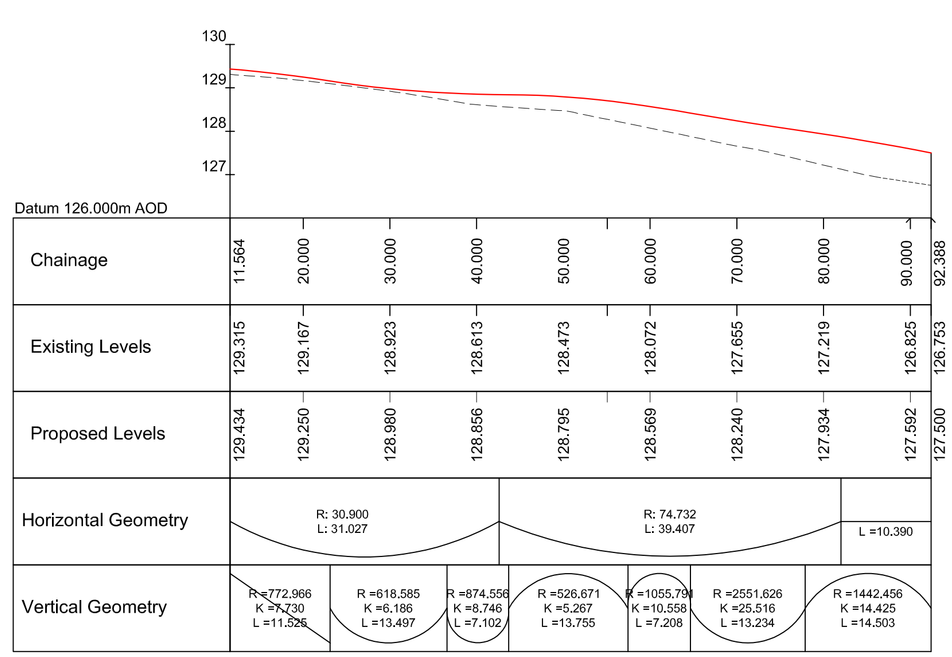


RBT2 CH02 - Longsection

(SCALE: Horiz. 1:500, Vert. 1:100)

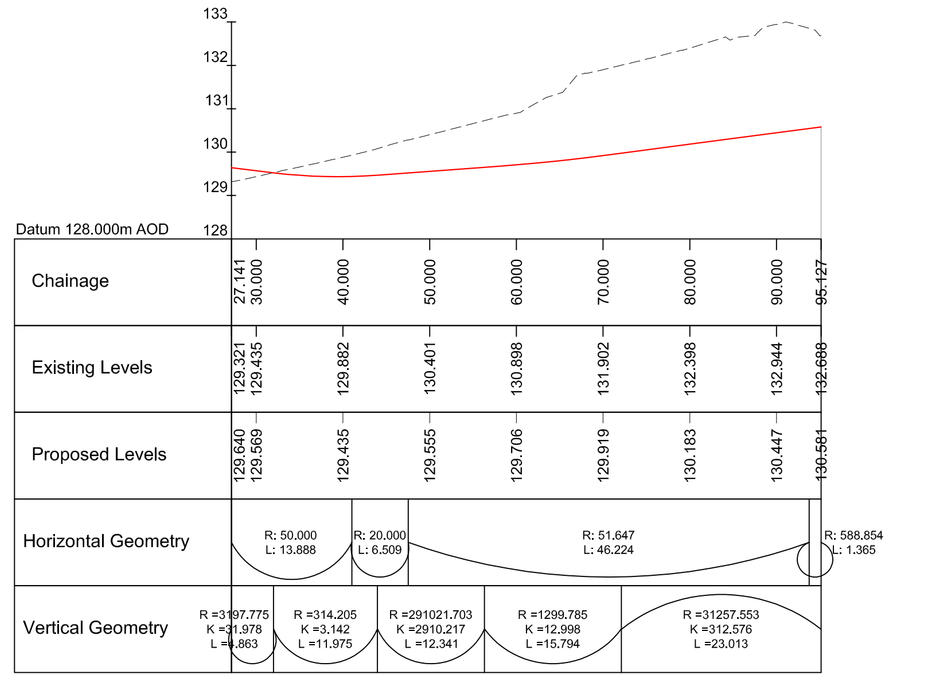


RBT2 CH04 - Longsection

(SCALE: Horiz. 1:500, Vert. 1:100)

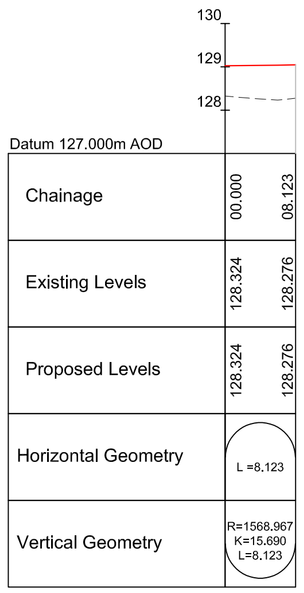

RBT2 ISL3 - Longsection

(SCALE: Horiz. 1:500, Vert. 1:100)

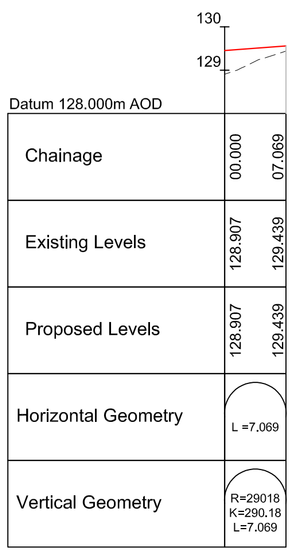

RBT2 ISL4 - Longsection

(SCALE: Horiz. 1:500, Vert. 1:100)

1m SCALE 1:100

10m SCALE 1:500

© 2020 RPS Group

Notes

1. This drawing has been prepared in accordance with the scope of RPS's appointment with its client and is subject to the terms and conditions of that appointment. RPS accepts no liability for any use of this document other than by its client and only for the purposes for which it was prepared and provided.
2. If received electronically it is the recipients responsibility to print to correct scale. Only written dimensions should be used.
3. This drawing should be read in conjunction with all other relevant drawings and specifications.
4. Masterplan taken from PHP drawing 4400-001 Rev P25, received 15/06/2020.
5. All works to be carried out in accordance with the Specification for Highway Works, the South Yorkshire Residential Design Guide and the requirements of Barnsley Metropolitan Borough Council.
6. Refer to drawing HOYLA-RPS-SI-XX-DR-CR-013 rev P03 for setting out information.
7. All information shown on this drawing is subject to Technical Approval from BMBC.

Key

Proposed Ground

Existing Ground

Rev	Description	By	Ckd	Date
P02	K value revised as per BMBC comments	AB	ANT	23.10.20
P01	First Issue	KA	LAM	13.07.20

MAKING COMPLEX EASY

Sherwood House, Sherwood Avenue,
Newark, Nottinghamshire, NG24 1QQ
T:01636 605 700 E: rpsnewark@rpsgroup.com

Client: newlands developments

Project: Hoyland

Title: Longitudinal Sections (Sheet 8 of 9)

RPS Project Number	Scale @ A1	Date Created
NK020040	As Shown	08.07.2020
Task Team Manager	Information Author	Task Information Manager
SG	KA	LAM

Status: S2 (Suitable for Information)

Document Number: HOYLA-RPS-SI-XX-DR-CR-618

Revision: P02

Project Code - Originator - Zone - Level - Type - Role - Drawing Number

rpsgroup.com