



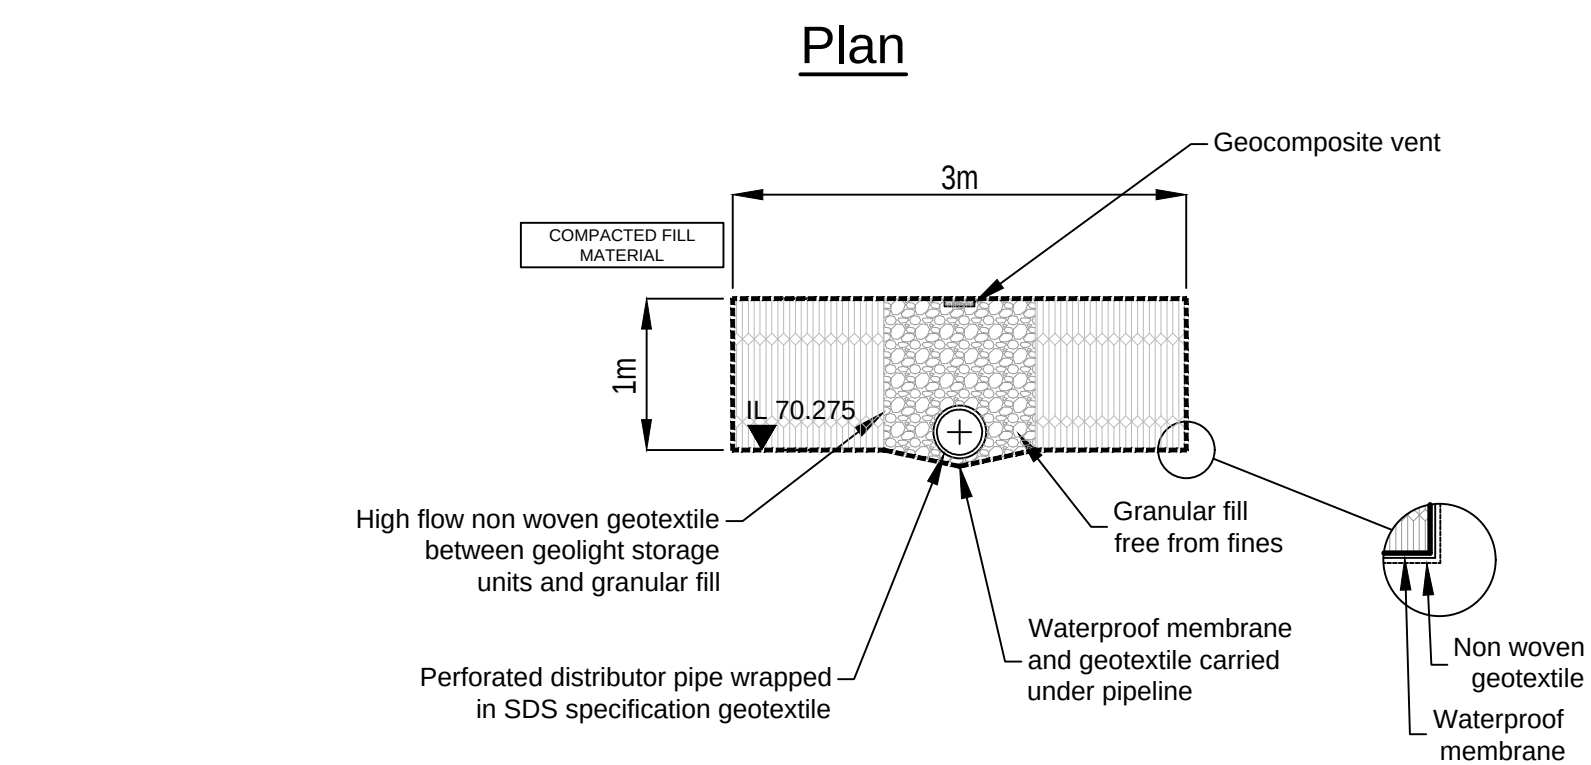

Scale 1:50

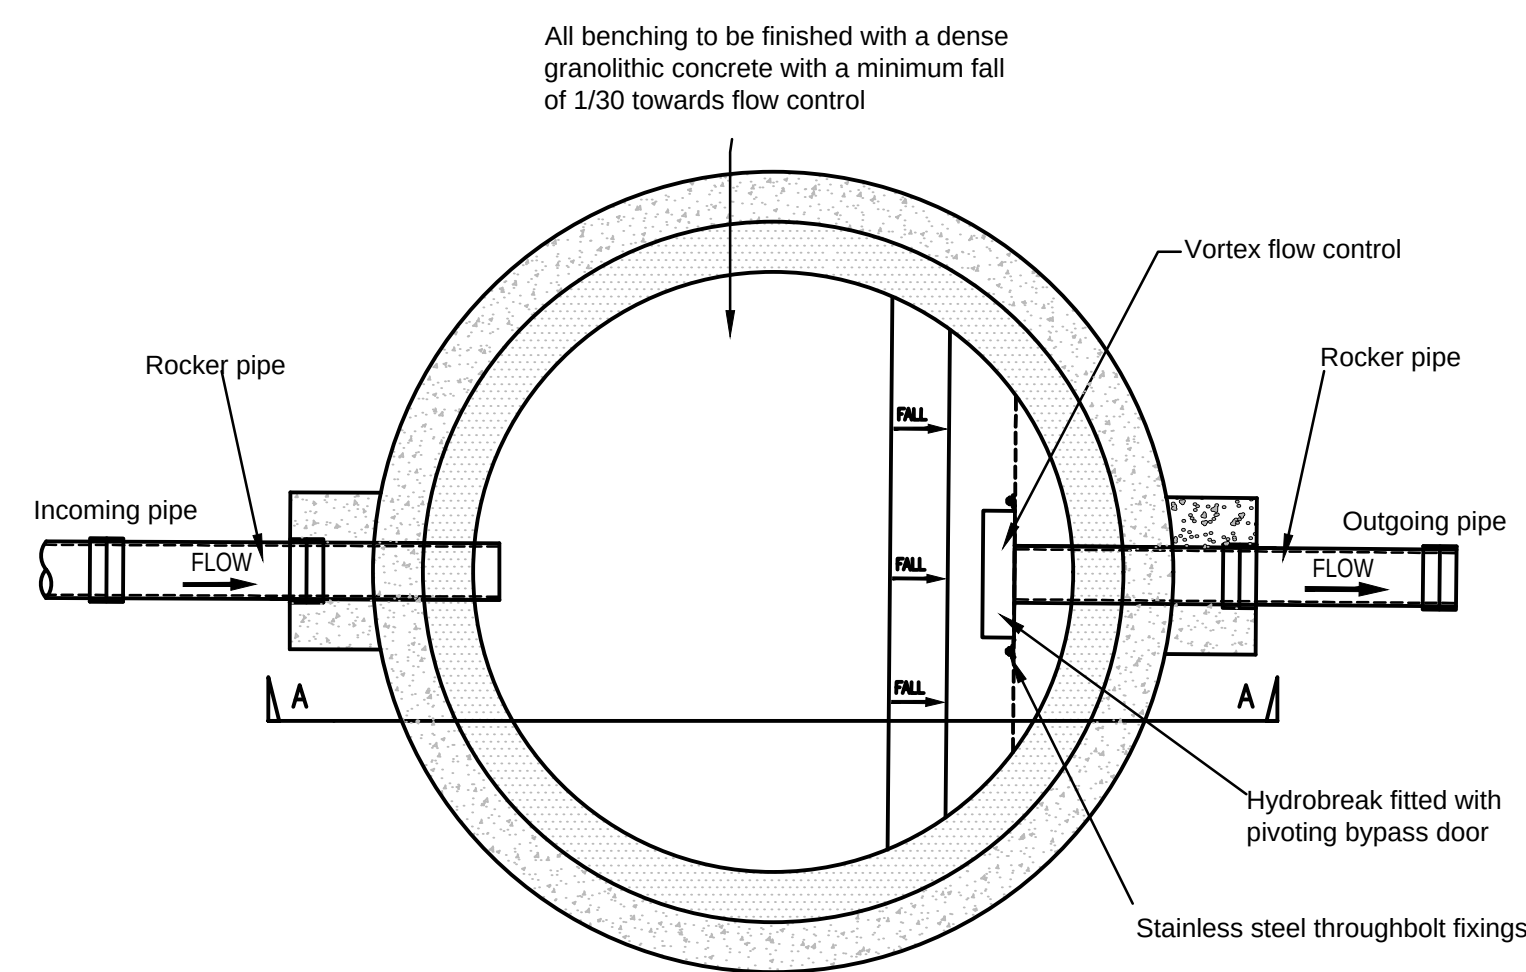

Scale 1:20

1. DO NOT SCALE OFF THIS DRAWING.
2. THIS DRAWING IS TO BE READ IN CONJUNCTION WITH THE ARCHITECT'S DRAWINGS AND ALL OTHER RELEVANT DESIGN INFORMATION.
3. THE CONTRACTOR SHALL INFORM THE ENGINEER OF ANY DISCREPANCIES BETWEEN DRAWINGS, PRIOR TO THE WORKS COMMENCING.
4. FOR GROUND CONDITIONS REFER TO GROUND INVESTIGATION REPORT. THE ENGINEER SHALL BE IMMEDIATELY NOTIFIED OF ANY VARIATIONS TO THE REPORTED GROUND CONDITIONS.
5. THE CONTRACTOR TO IDENTIFY AND ACCURATELY LOCATE ANY EXISTING SERVICES, PRIOR TO THE COMMENCEMENT OF WORK, AND PROVIDE ANY PROTECTIVE MEASURES IN ACCORDANCE WITH THE STATUTORY AUTHORITY REQUIREMENTS.
6. ALL DRAWINGS ISSUED ARE DEEMED TO HAVE PRELIMINARY STATUS UNTIL ANY REQUIRED APPROVALS HAVE BEEN OBTAINED FROM THE RELEVANT AUTHORITIES.

Rev.	Revision Description	Drn	Date
------	----------------------	-----	------

Drawing No:	A5570 - 162	P1
-------------	-------------	----