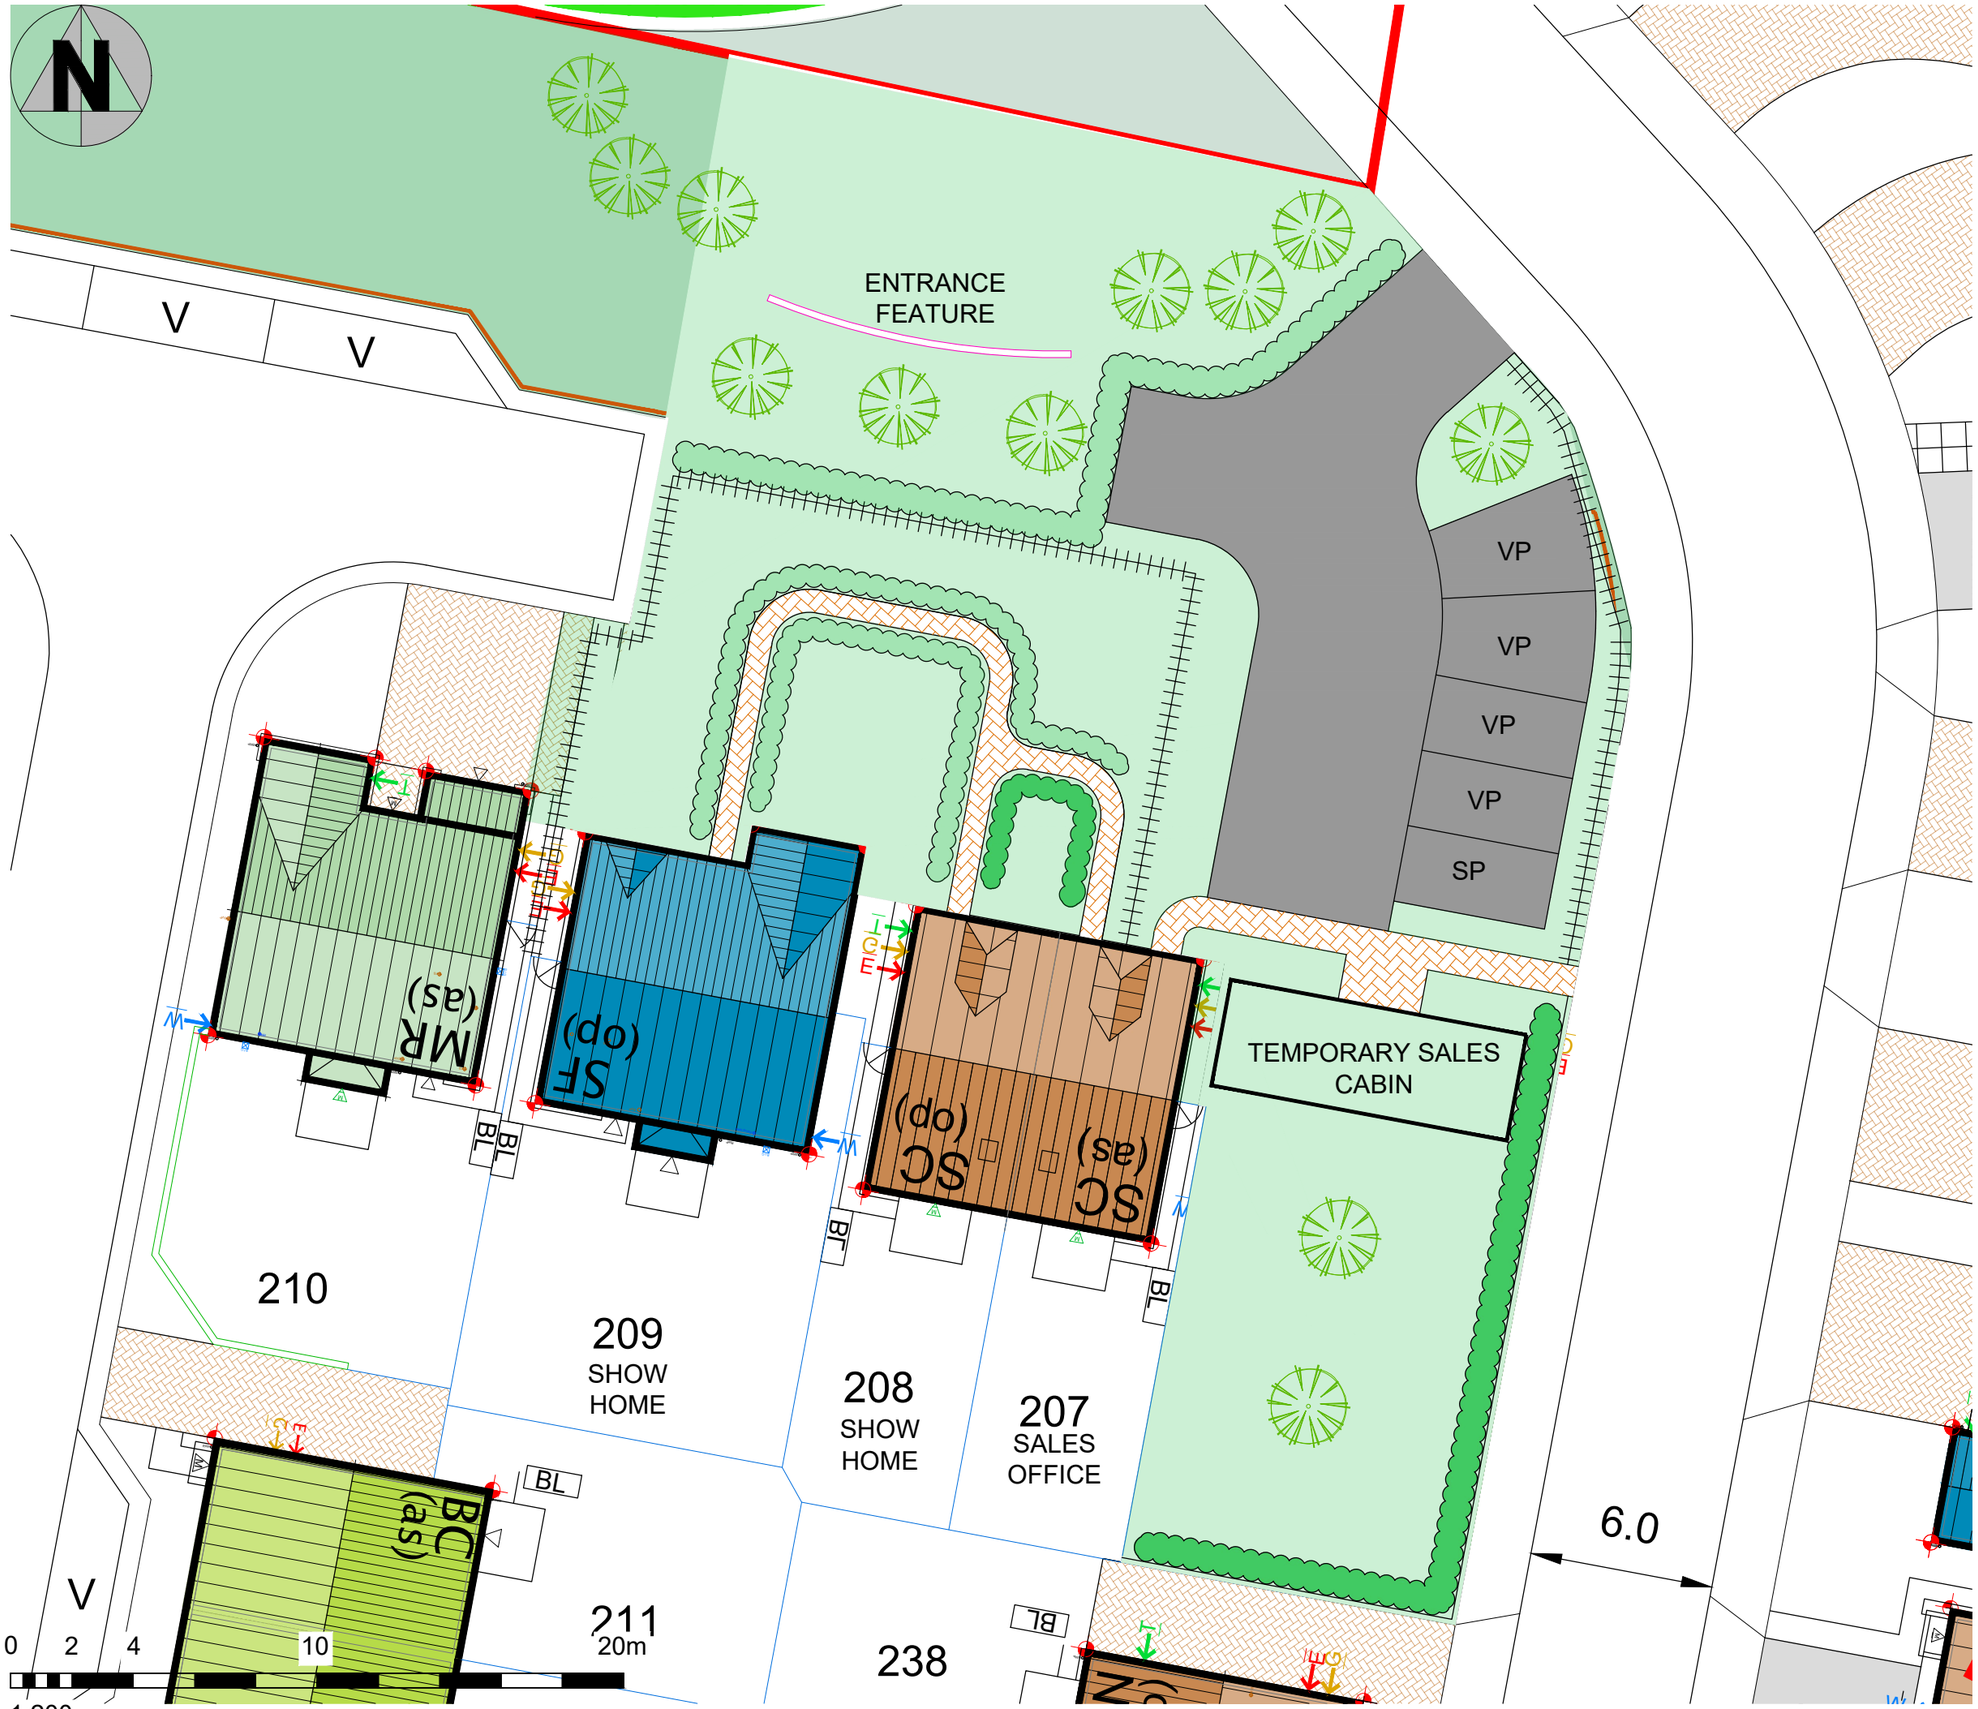


Notes

1. Do not scale from this drawing. All dimensions must be checked on site prior to the commencement of any fabrication or building works. Where applicable, dimensions and details are to be read in conjunction with specialist consultants' drawings and/or other specifications; any disparity is to be brought to the attention of the office & clarification sought before proceeding.

2. Any dimensions shown on this drawing are in (millimetres/metres)

REV: C	DATE: 03/03/2023	DRAWN: JFE	CHECKED: ##

Tempoarary cabin now shown, entrance feature relocated, additional trees shown.

REV: B	DATE: 27/02/2023	DRAWN: JFE	CHECKED: ##

Updated further to comments from sales.

REV: A	DATE: 20/01/2023	DRAWN: JFE	CHECKED: ##

Updated to reflect revsion V of the site layout

Revisions

Harron Homes Limited
Unit 1 Cliffe Park
Bruntcliffe Road
Morley
Leeds
LS27 ORY

Tel: 0113 204 4670
Fax: 0113 204 4677
Web: www.harronhomes.co.uk

Status: SALES

Project: BLEACHCROFT WAY, BARNSLEY

Title: SALES AREA LAYOUT

Drawn: JFE Date: 10/03/2022

Checked: / Scale @ A3: 1:200

Job no: 498 Drg No: SL-001 Rev: C