




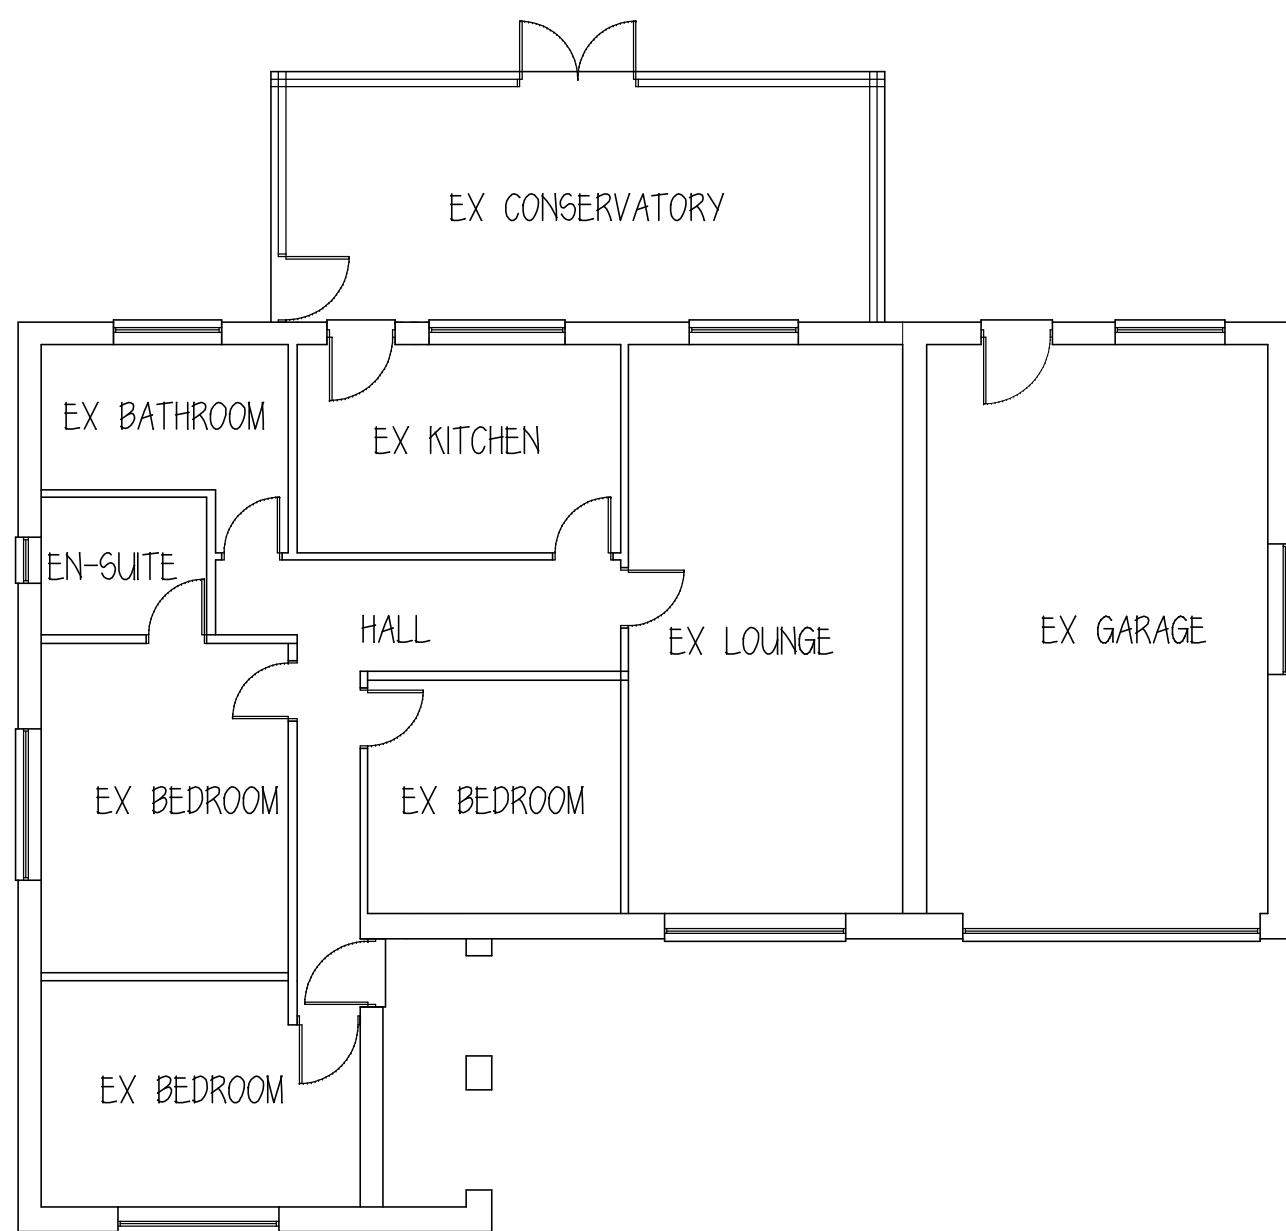


GROUND FLOOR

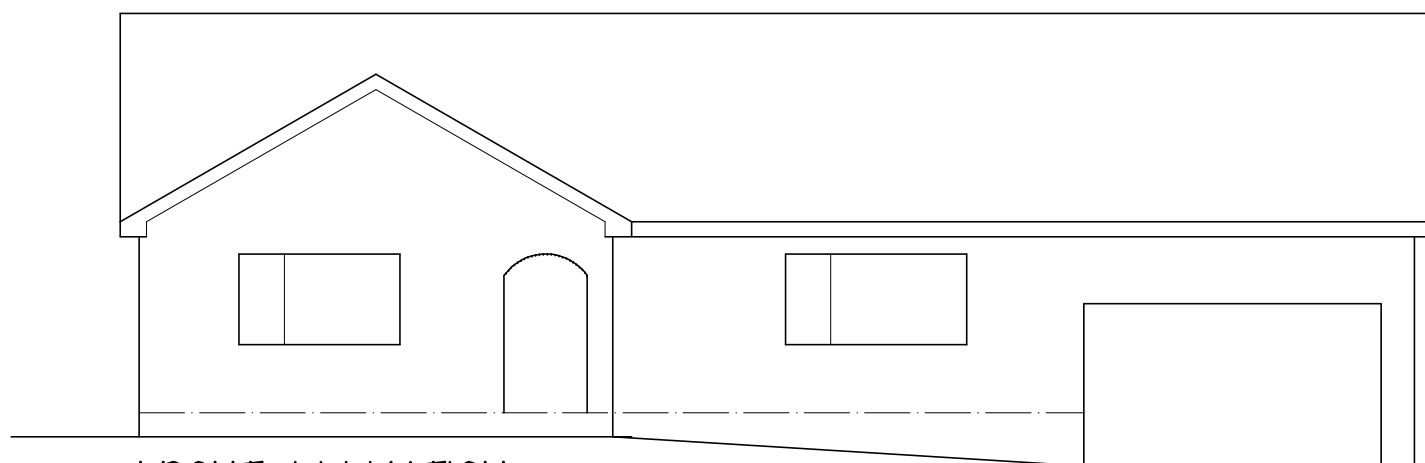


FRONT ELEVATION

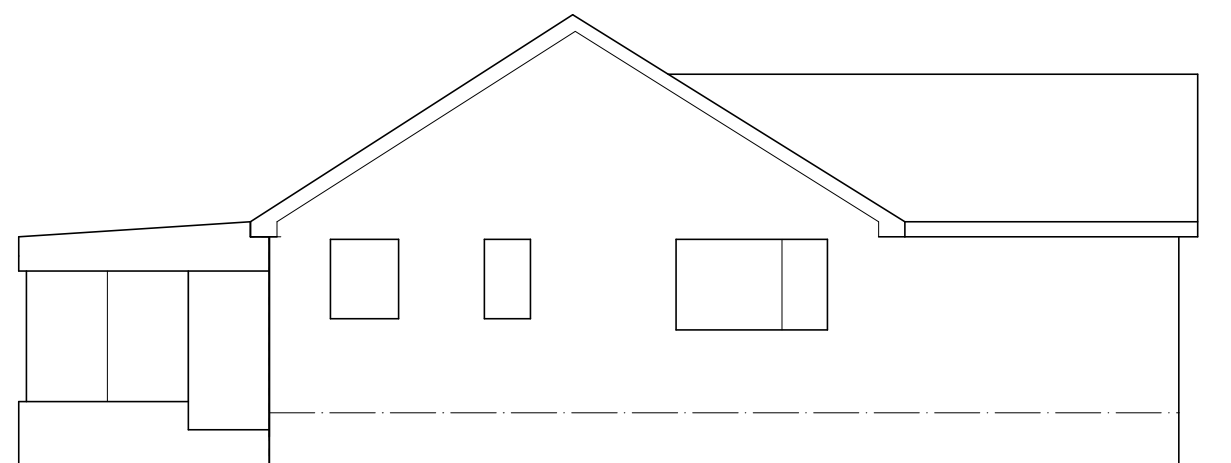

SIDE ELEVATION

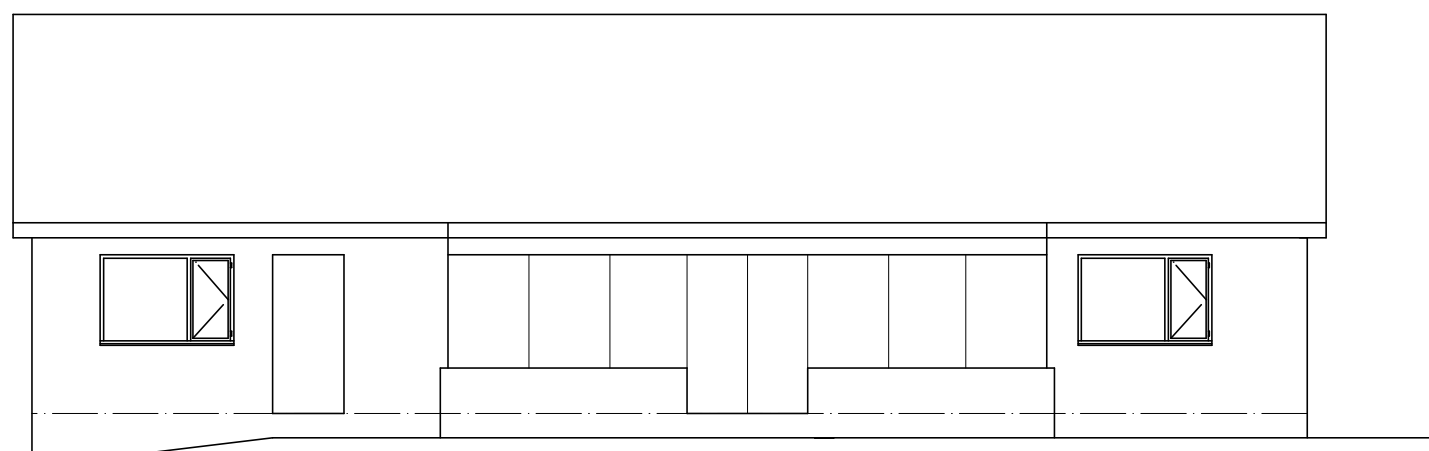

REAR ELEVATION

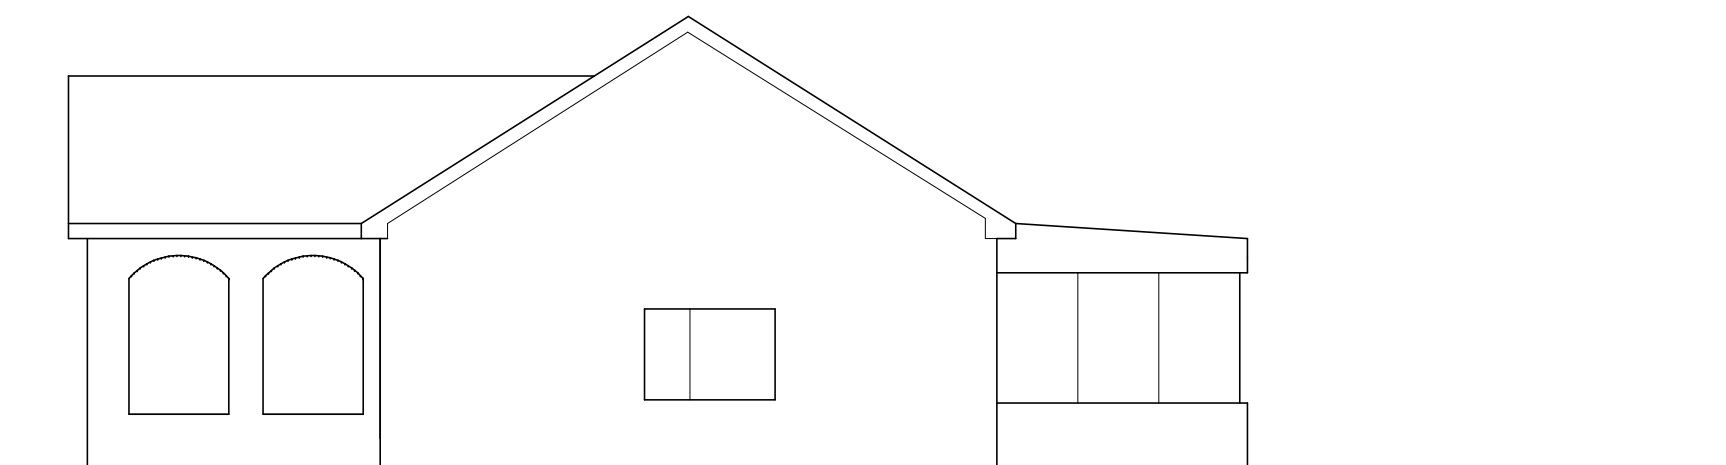

SIDE ELEVATION

Mr PETTET


PROPOSED EXTENSIONS
4 ROBIN LANE
ROYSTON
S71 4EA

EX PLANS & ELEVATIONS

1:100@A2 AUG 20

Peter Thompson

"Linwood"
Barnsley Road
Dodworth
Barnsley S75 3JR
e-mail peter-thompson@hotmail.co.uk

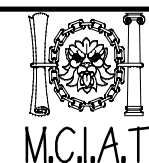

Ref. 01226 201391

m. 07973251730