



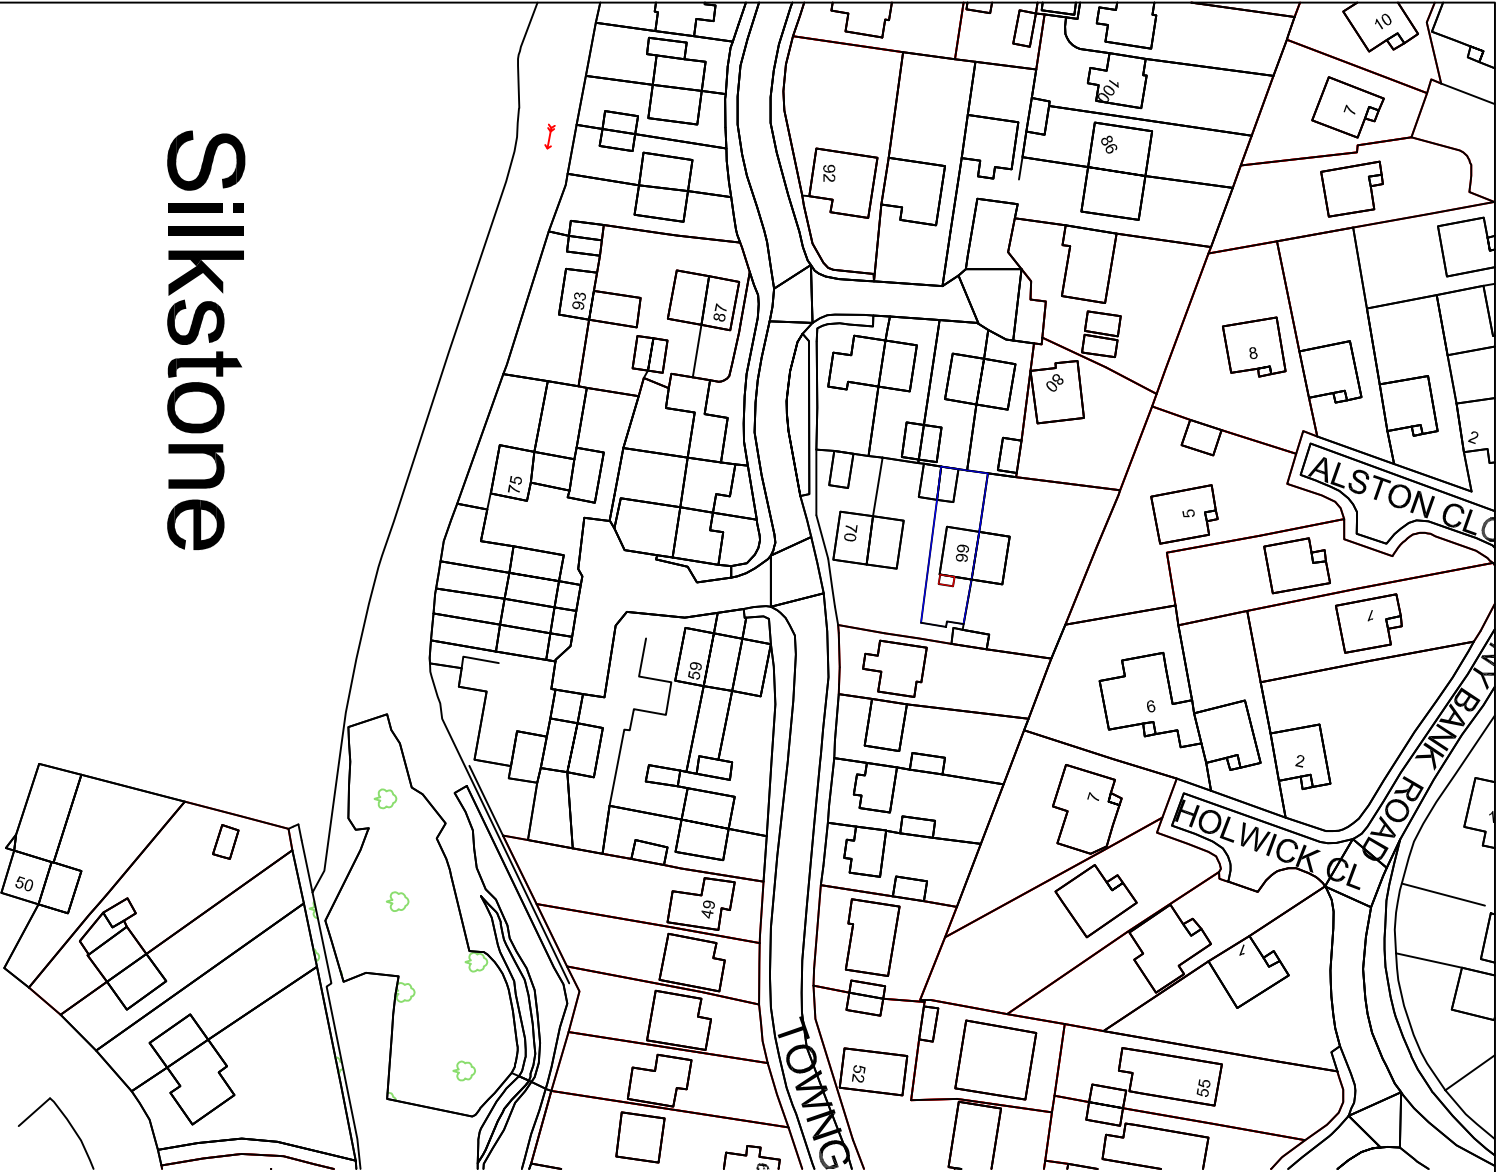

# Silkstone

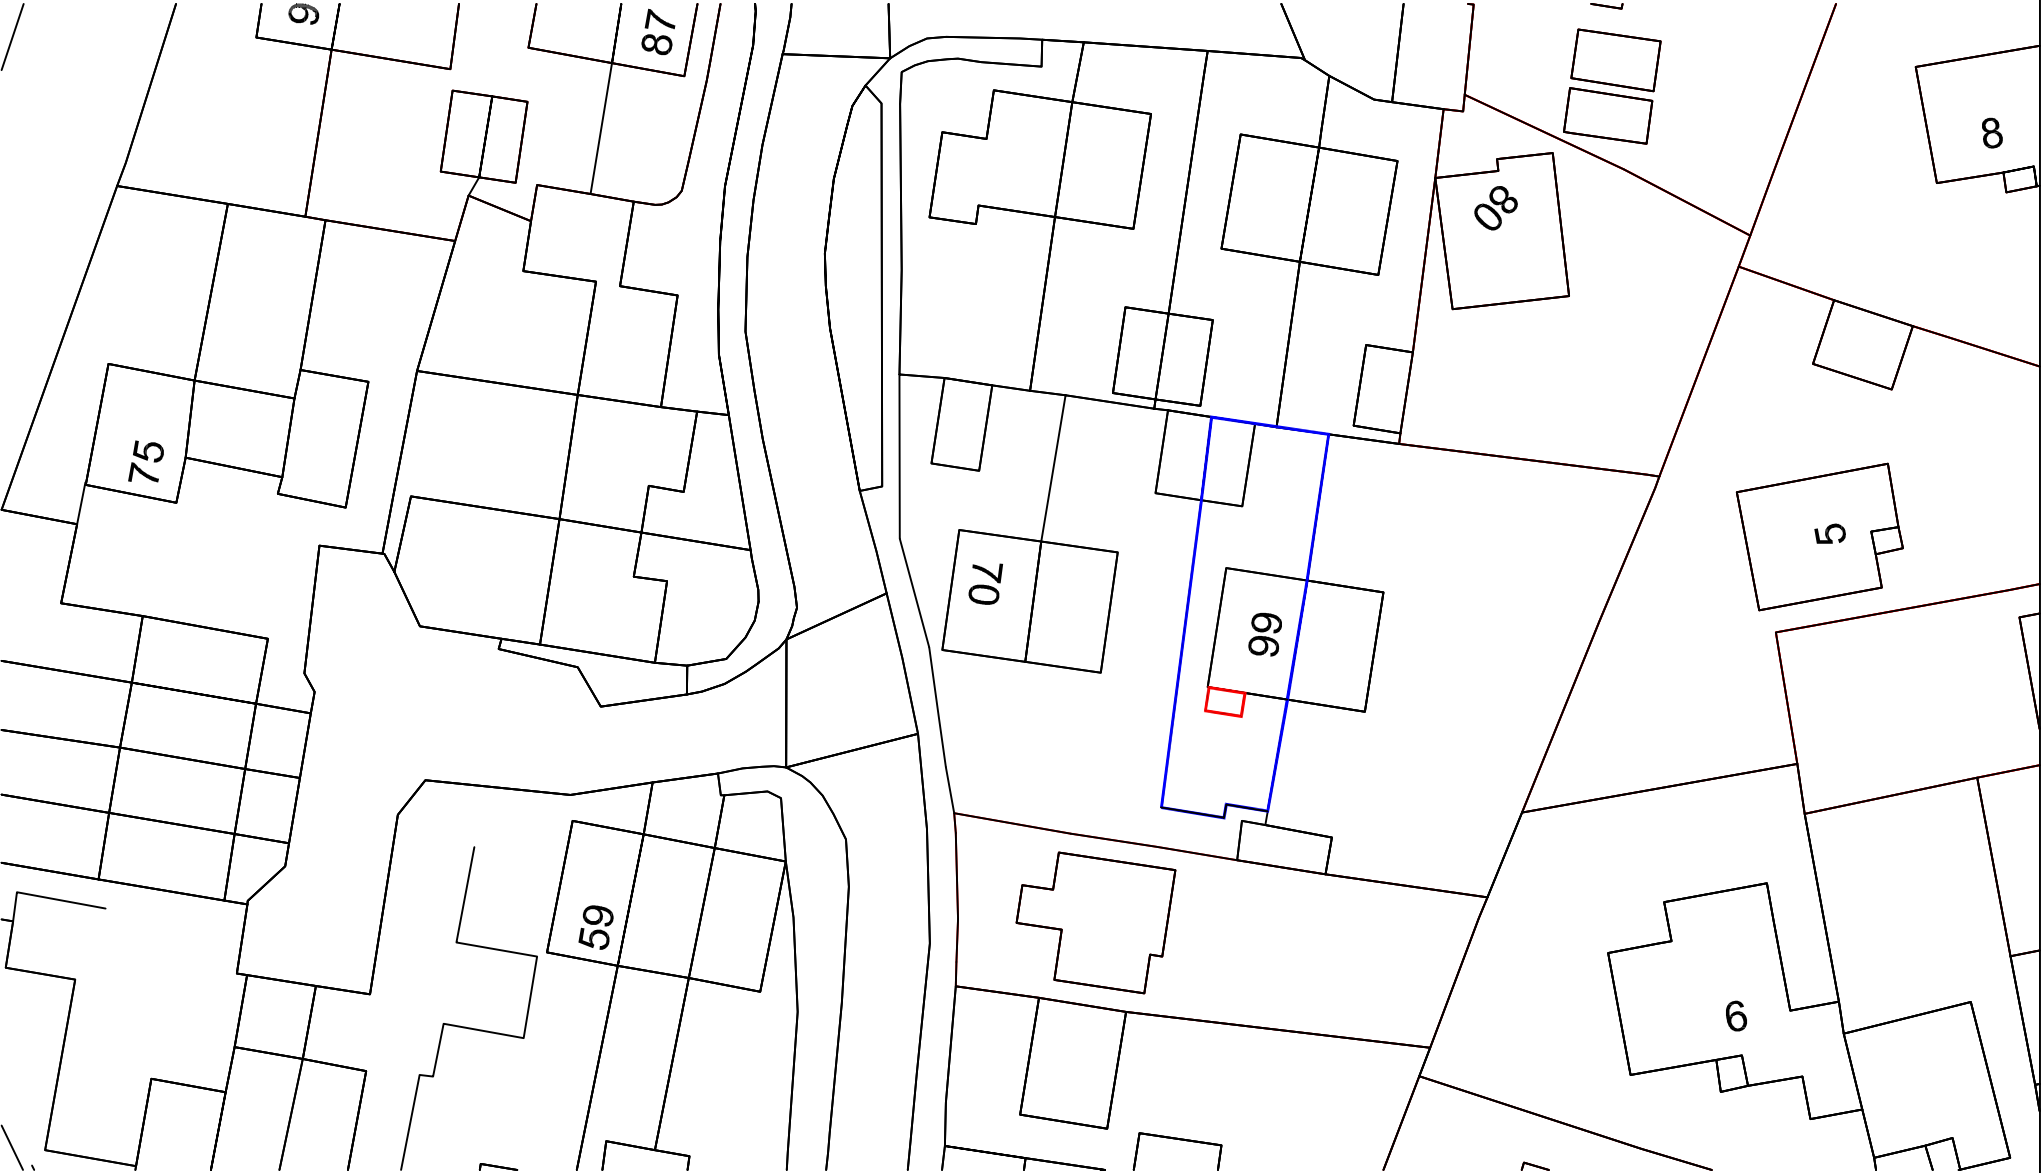

|                                                                                 |                                                     |        |
|---------------------------------------------------------------------------------|-----------------------------------------------------|--------|
| Revisions                                                                       | A. A----                                            | 00-00- |
| This drawing is for planning permission only and is not a construction drawing. |                                                     |        |
| Drawing Title                                                                   | LOCATION-BLOCK-PLAN                                 |        |
| Job No. - Dwg No.                                                               | RJ/2013/7                                           | —      |
| Client:                                                                         | ROB JOHNSON<br>66 TOMINGATE<br>SILKSTONE<br>S75 4SN |        |
| Scale.                                                                          | 1:50                                                |        |