




NORTH ELEVATION 1:100



SOUTH ELEVATION 1:100

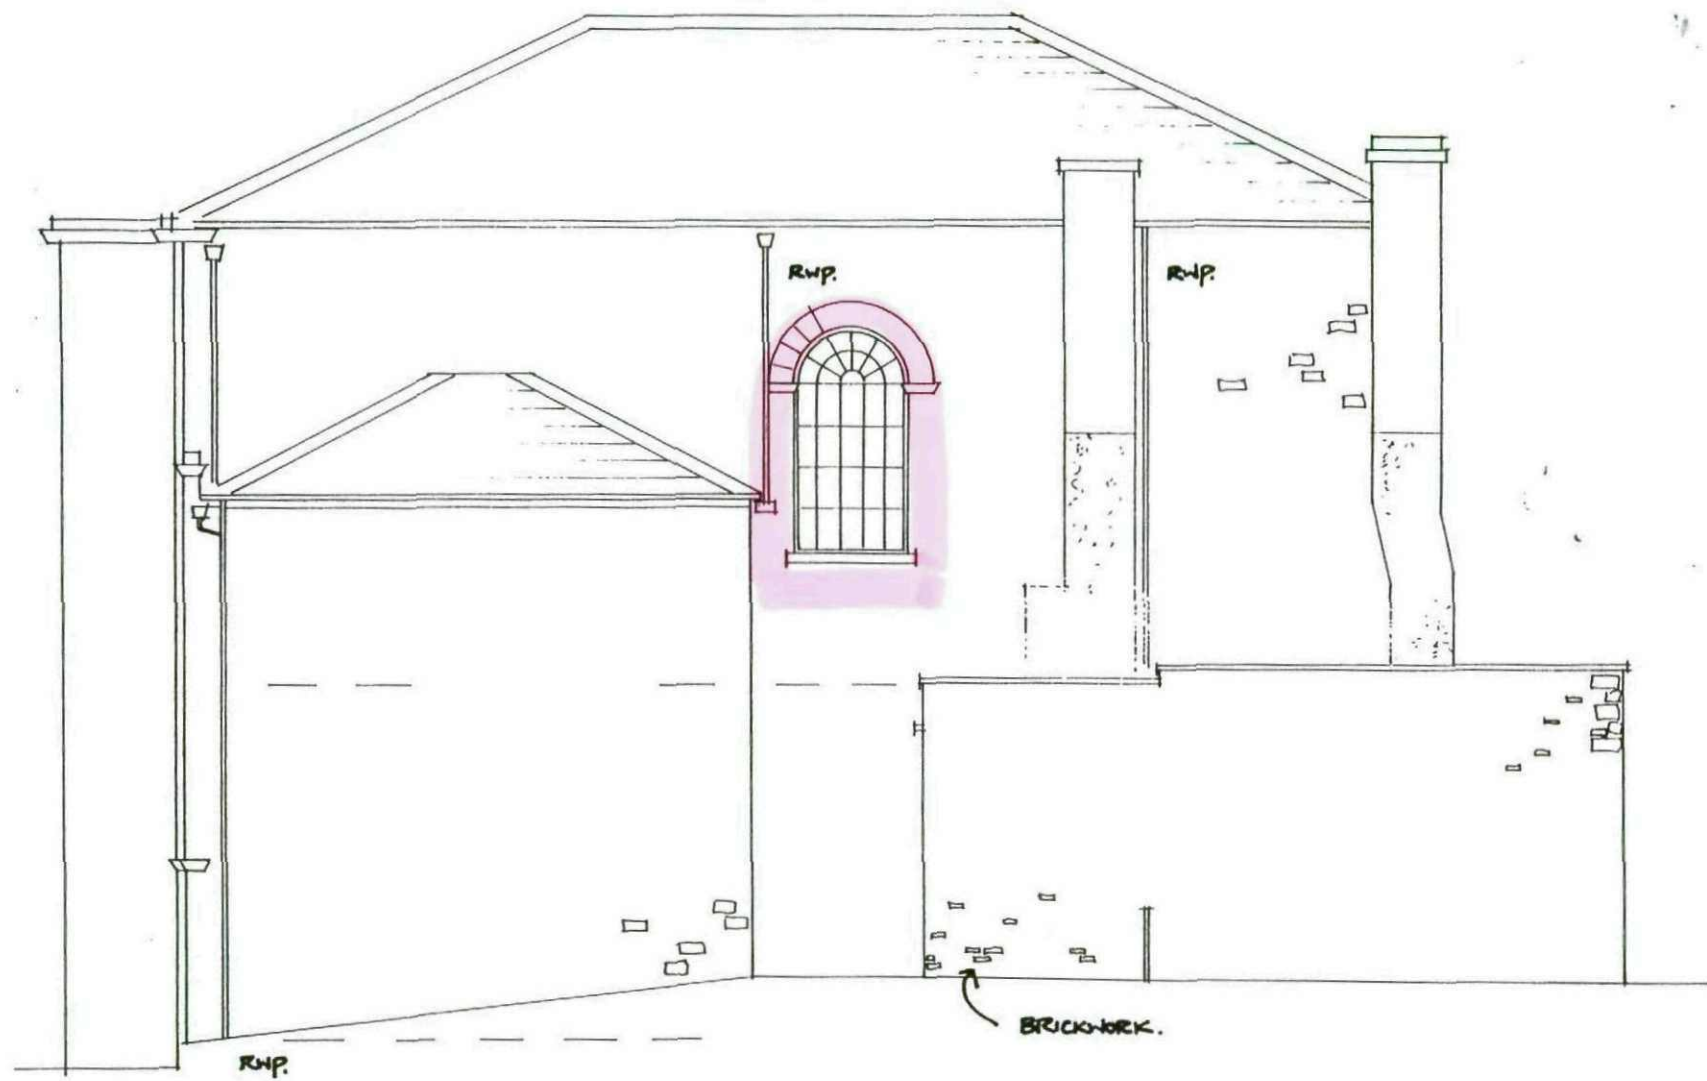

EAST ELEVATION



WEST ELEVATION 1:100