


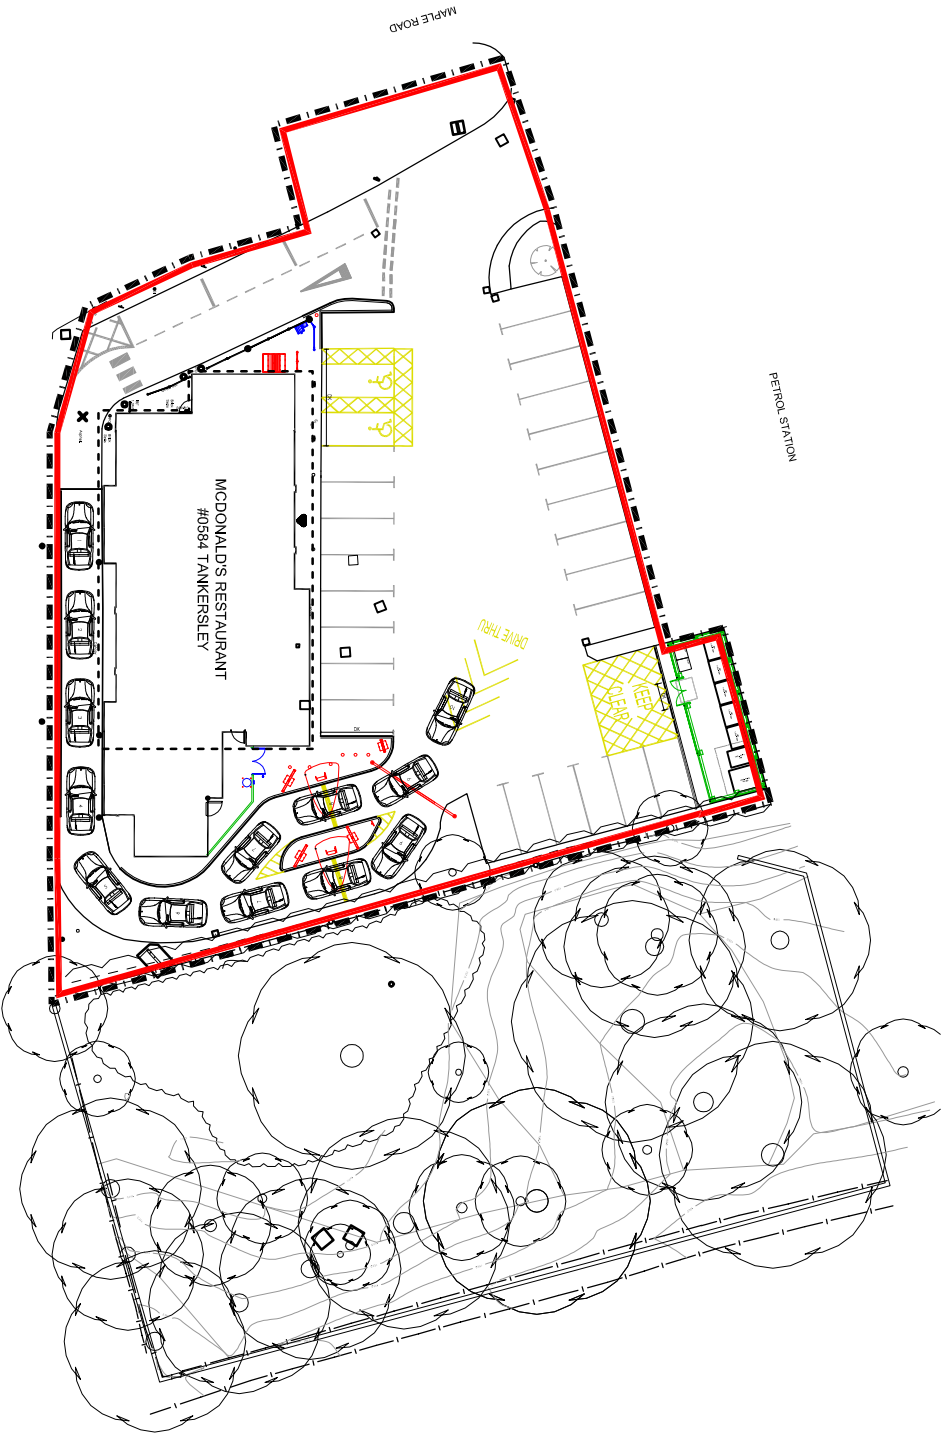

- NOTES**
- All dimensions and levels are to be checked on site.
 - Any discrepancies are to be reported to the architect before any work commences.
 - This drawing shall not be scaled to ascertain any dimensions. Work to figured dimensions only.
 - This drawing shall not be reproduced without express written permission from AEW.
 - This drawing and ownership boundaries are shown for information only. AEW cannot be responsible for the accuracy or scale discrepancy of base plans supplied to them.
 - All works are to be undertaken in accordance with Building Regulations and the latest British Standards.
 - All proprietary materials and products are to be used strictly in accordance with the manufacturers recommendations.

CDM 2015

- Client notified of duties: **AEW Design Workshops**
- Principal Designer: **TBC**
- Unless noted below, all known hazards have been highlighted on this drawing.
- Drawing Based on Glenville, Drawing No. MCB120446103 REV A dated 05/2012 and OS Pro map
 - Scale for planning purposes only.
 - Extent of McDonald's Demise Indicated thus: **---**
 - Application Boundary Indicated: **---**

Notes:
All drawings to be used in conjunction with all other drawings as noted on issue sheet.

PLANNING

REV	Date	Drawn By:-	Checked By:-
Status			
Purpose of Issue			
For Information			
drawing stage			
PLANNING			
client			
McDonald's Restaurants Ltd			

project	stage
TANKERSLEY	
WENTWORTH RETAIL PARK 0584	
BARNESLEY S75 5XX	

BLOCK PLAN

date	19/06/19	drawn	HE
scale@A3	1:500	checked	DP

Rev

Job No

11386_AEW_0584_0102

aeo architects
0161 214 4370
www.aeoarchitects.com



aeo

BLOCK PLAN 1:500

