




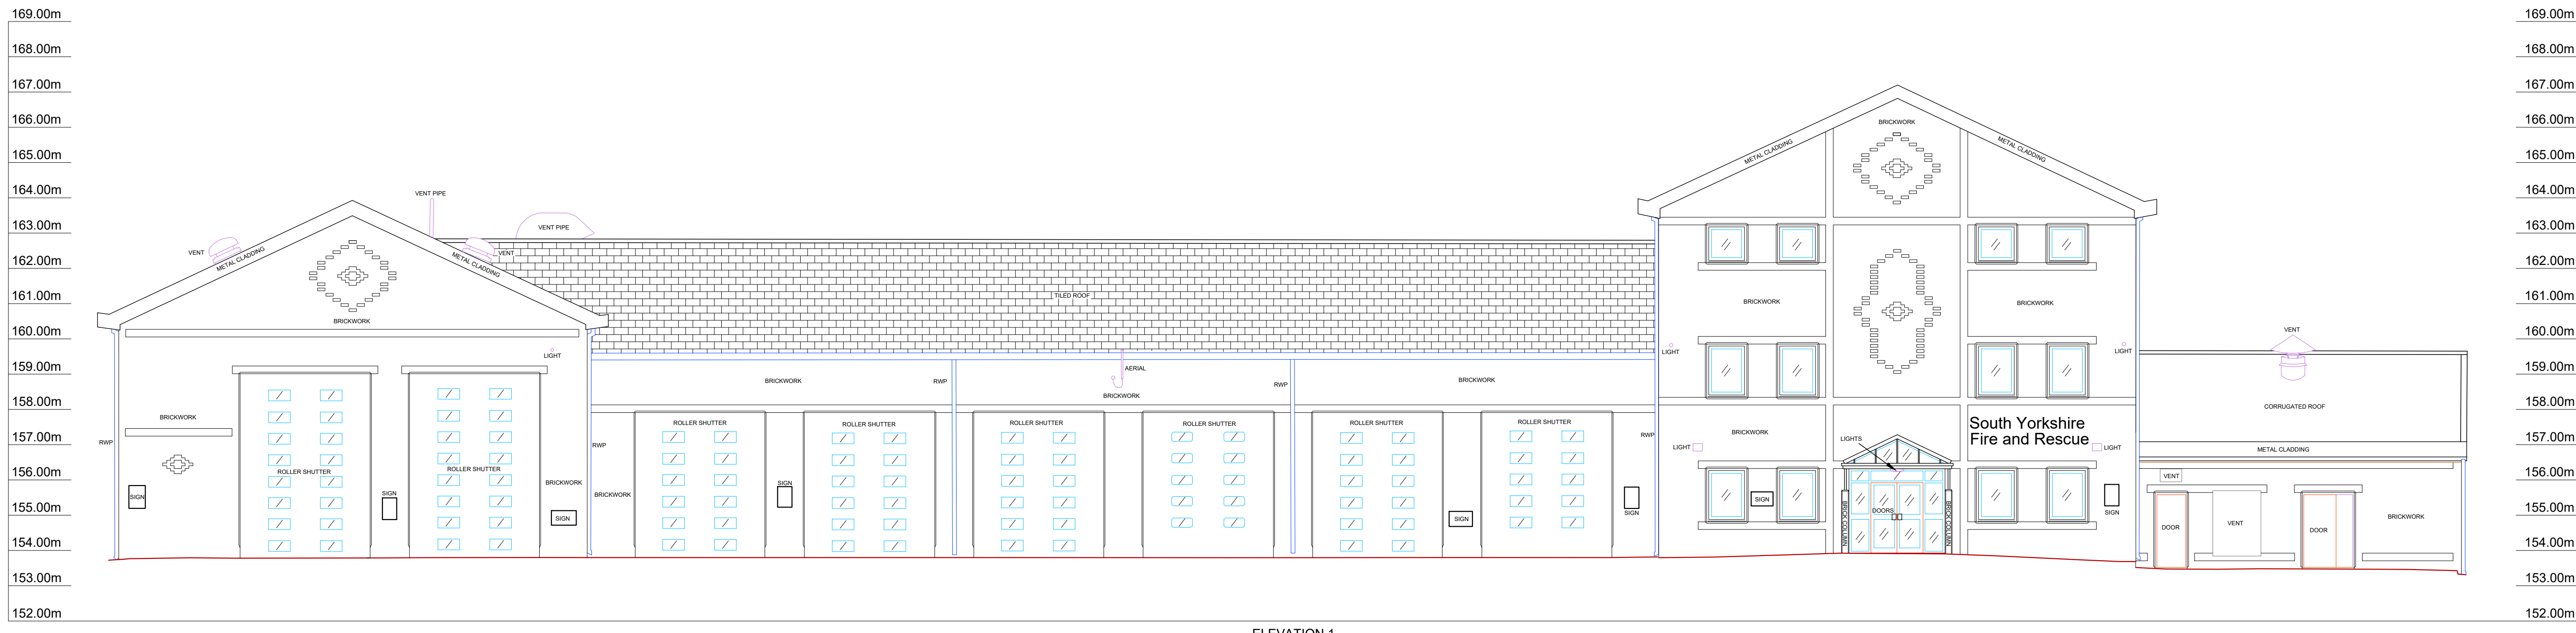


ELEVATION 1

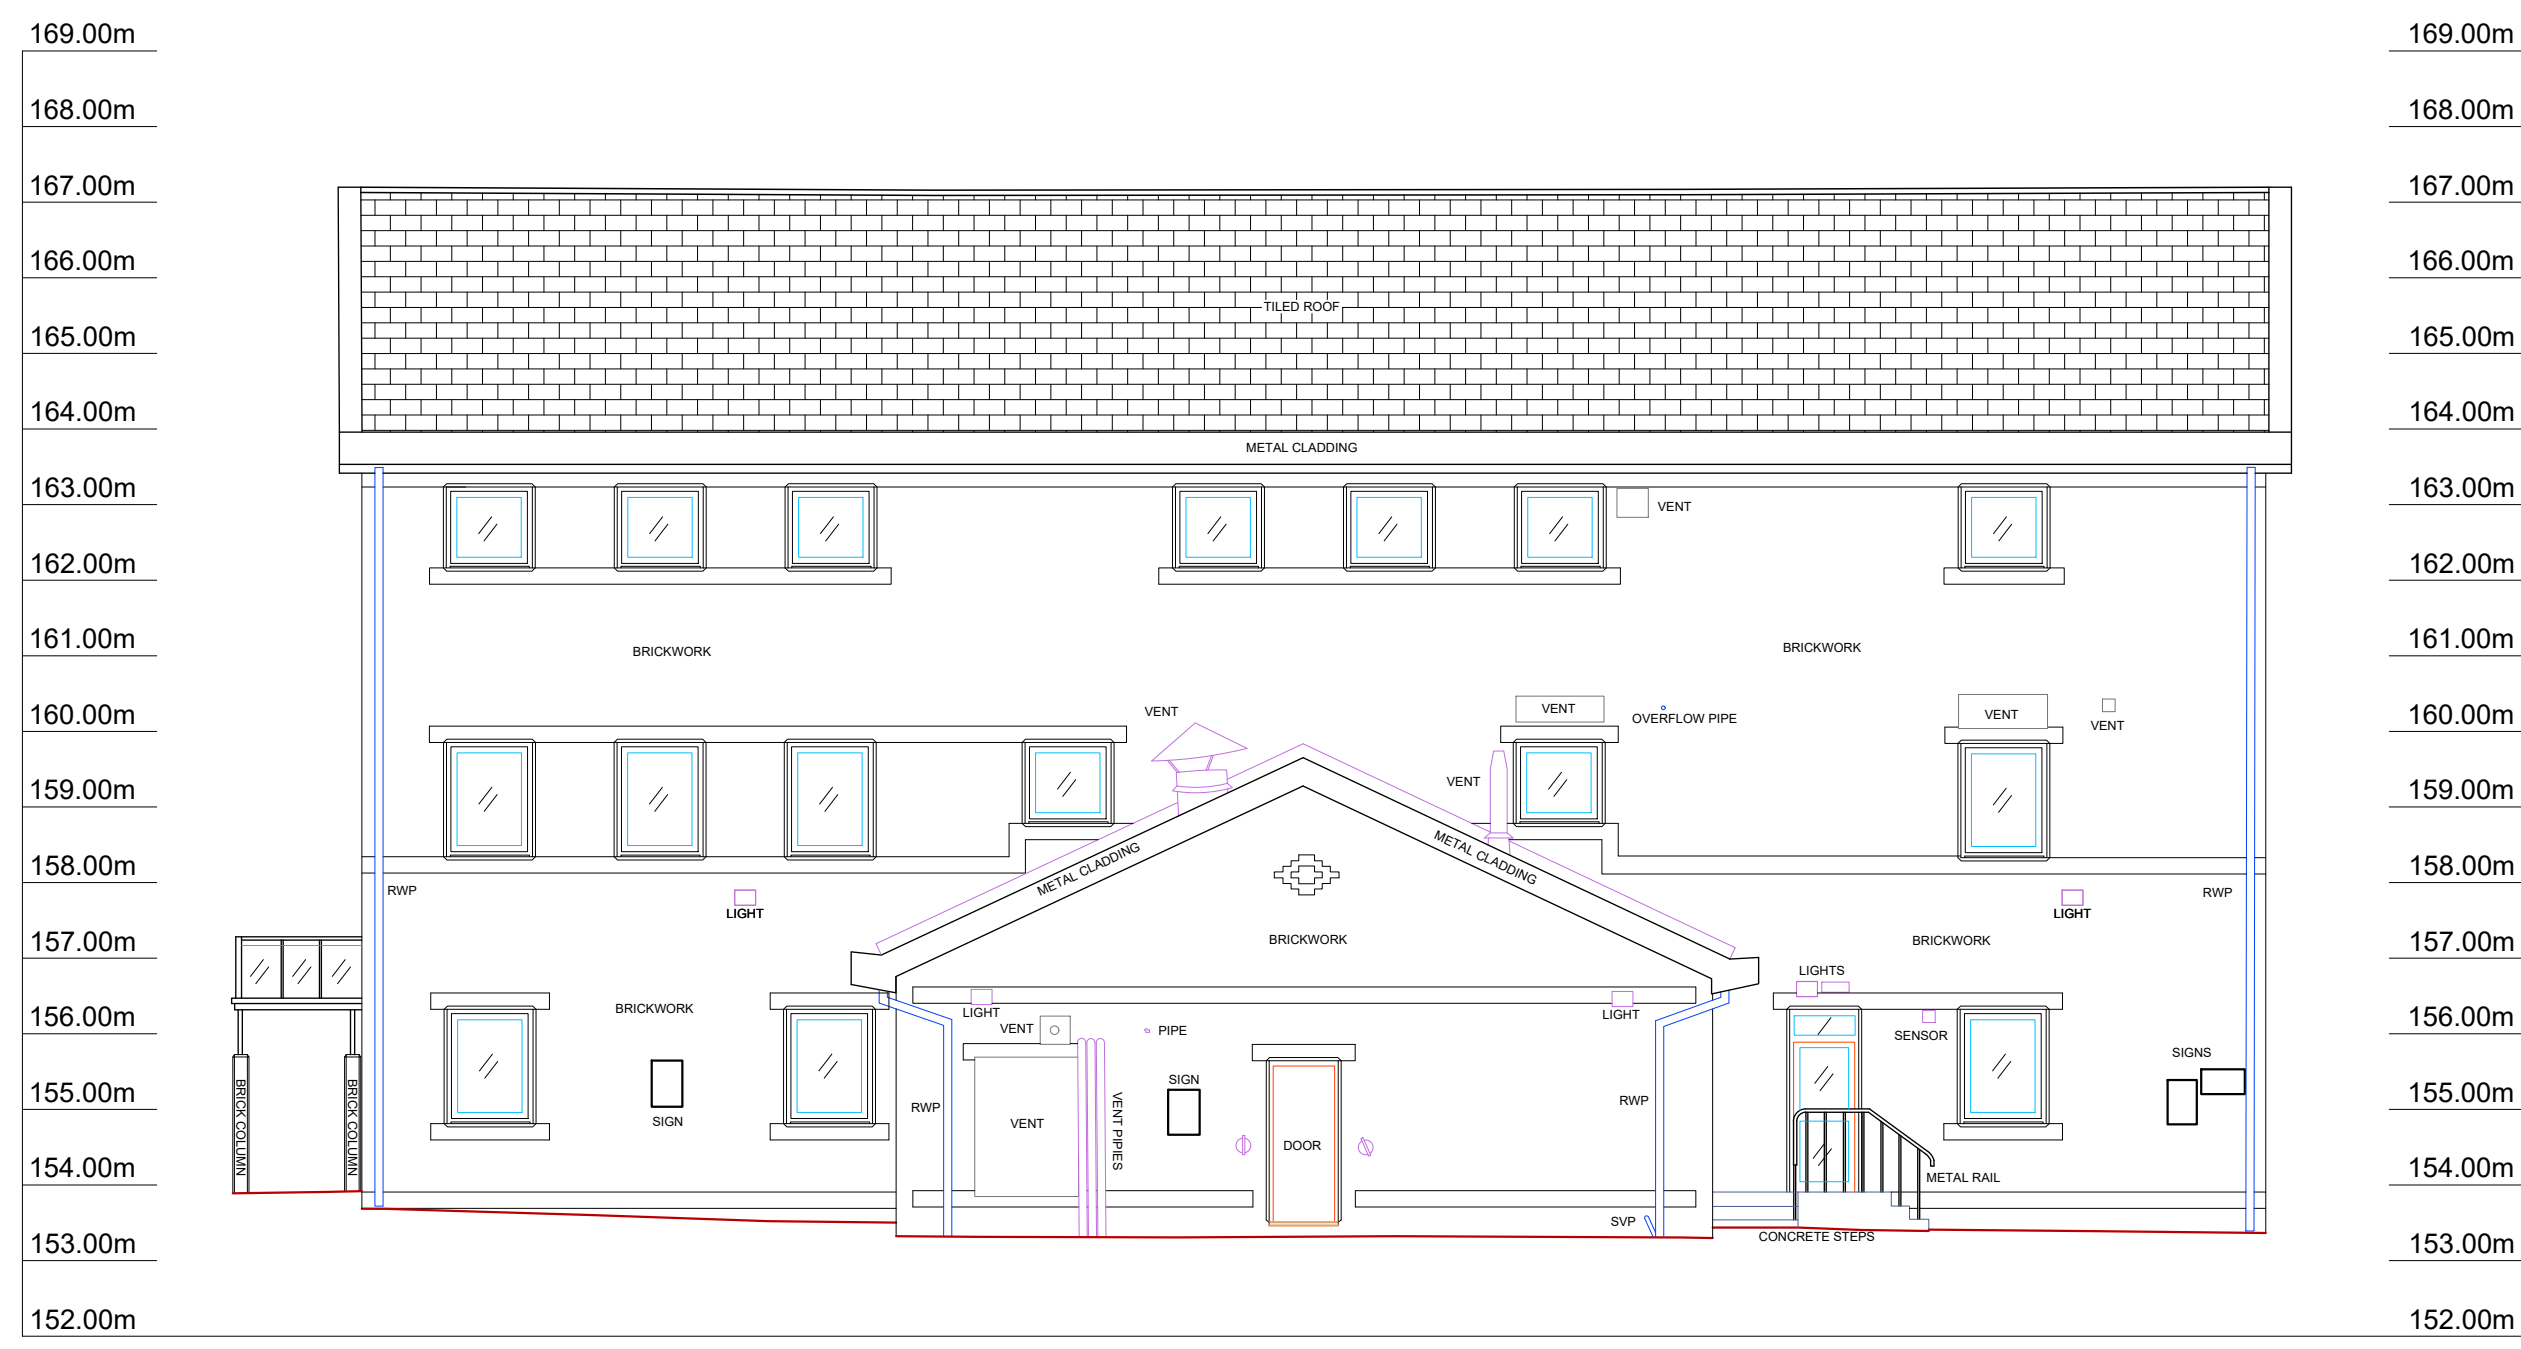


ELEVATION 2

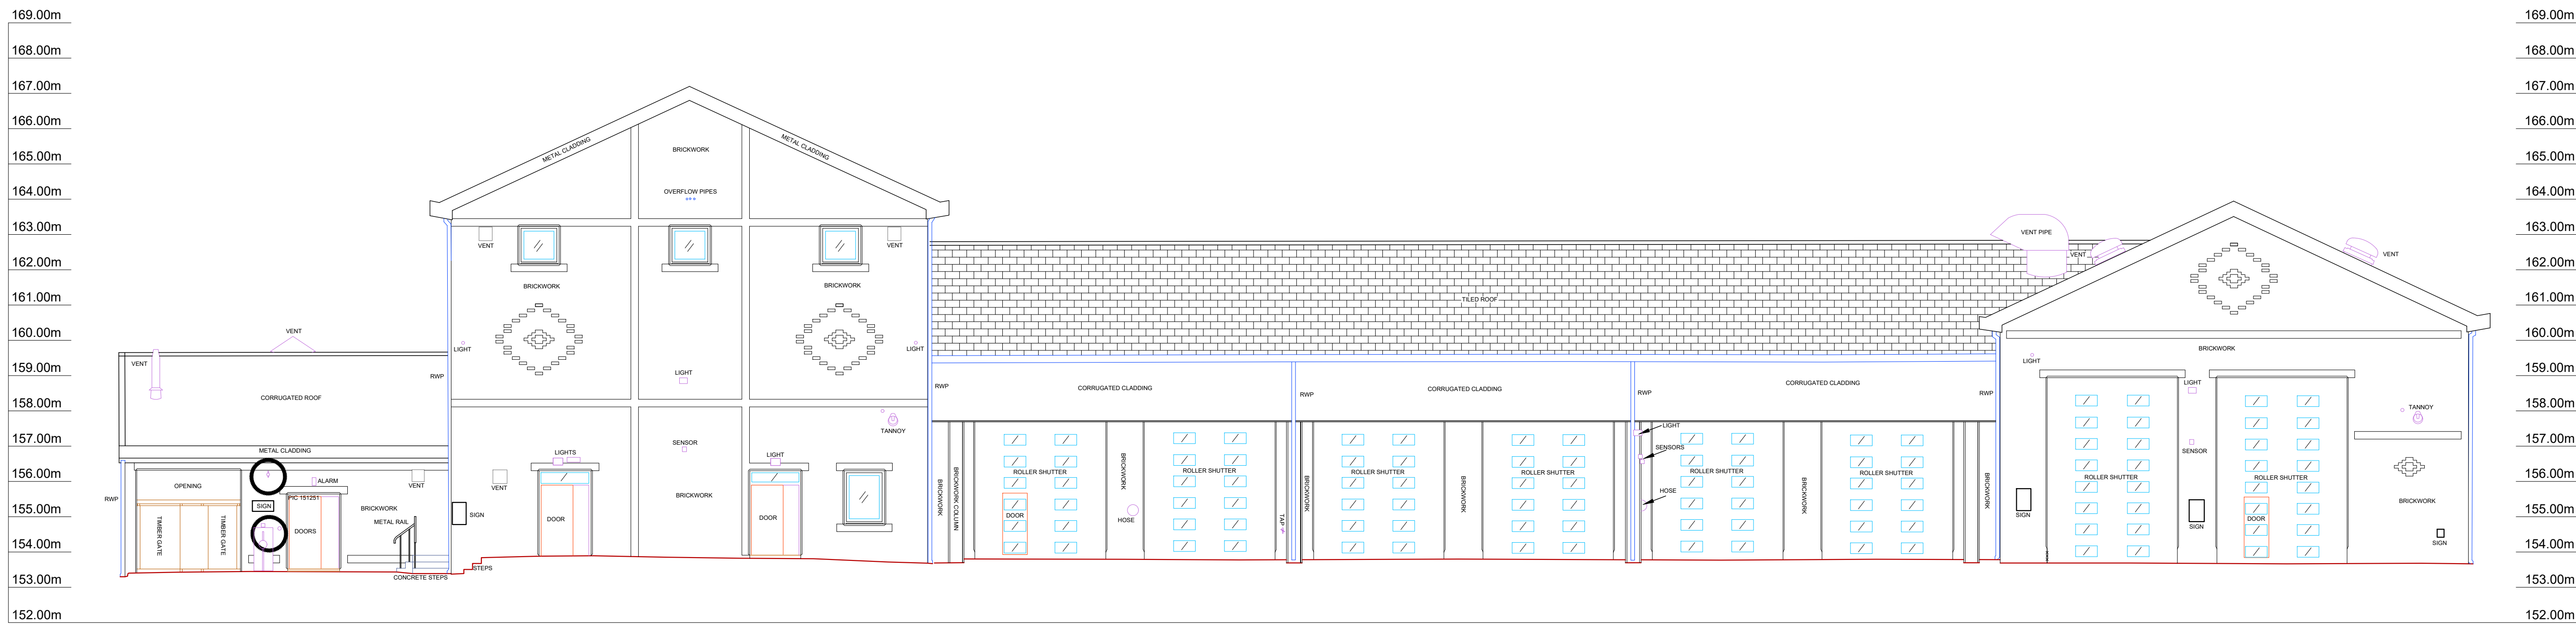

ELEVATION 3

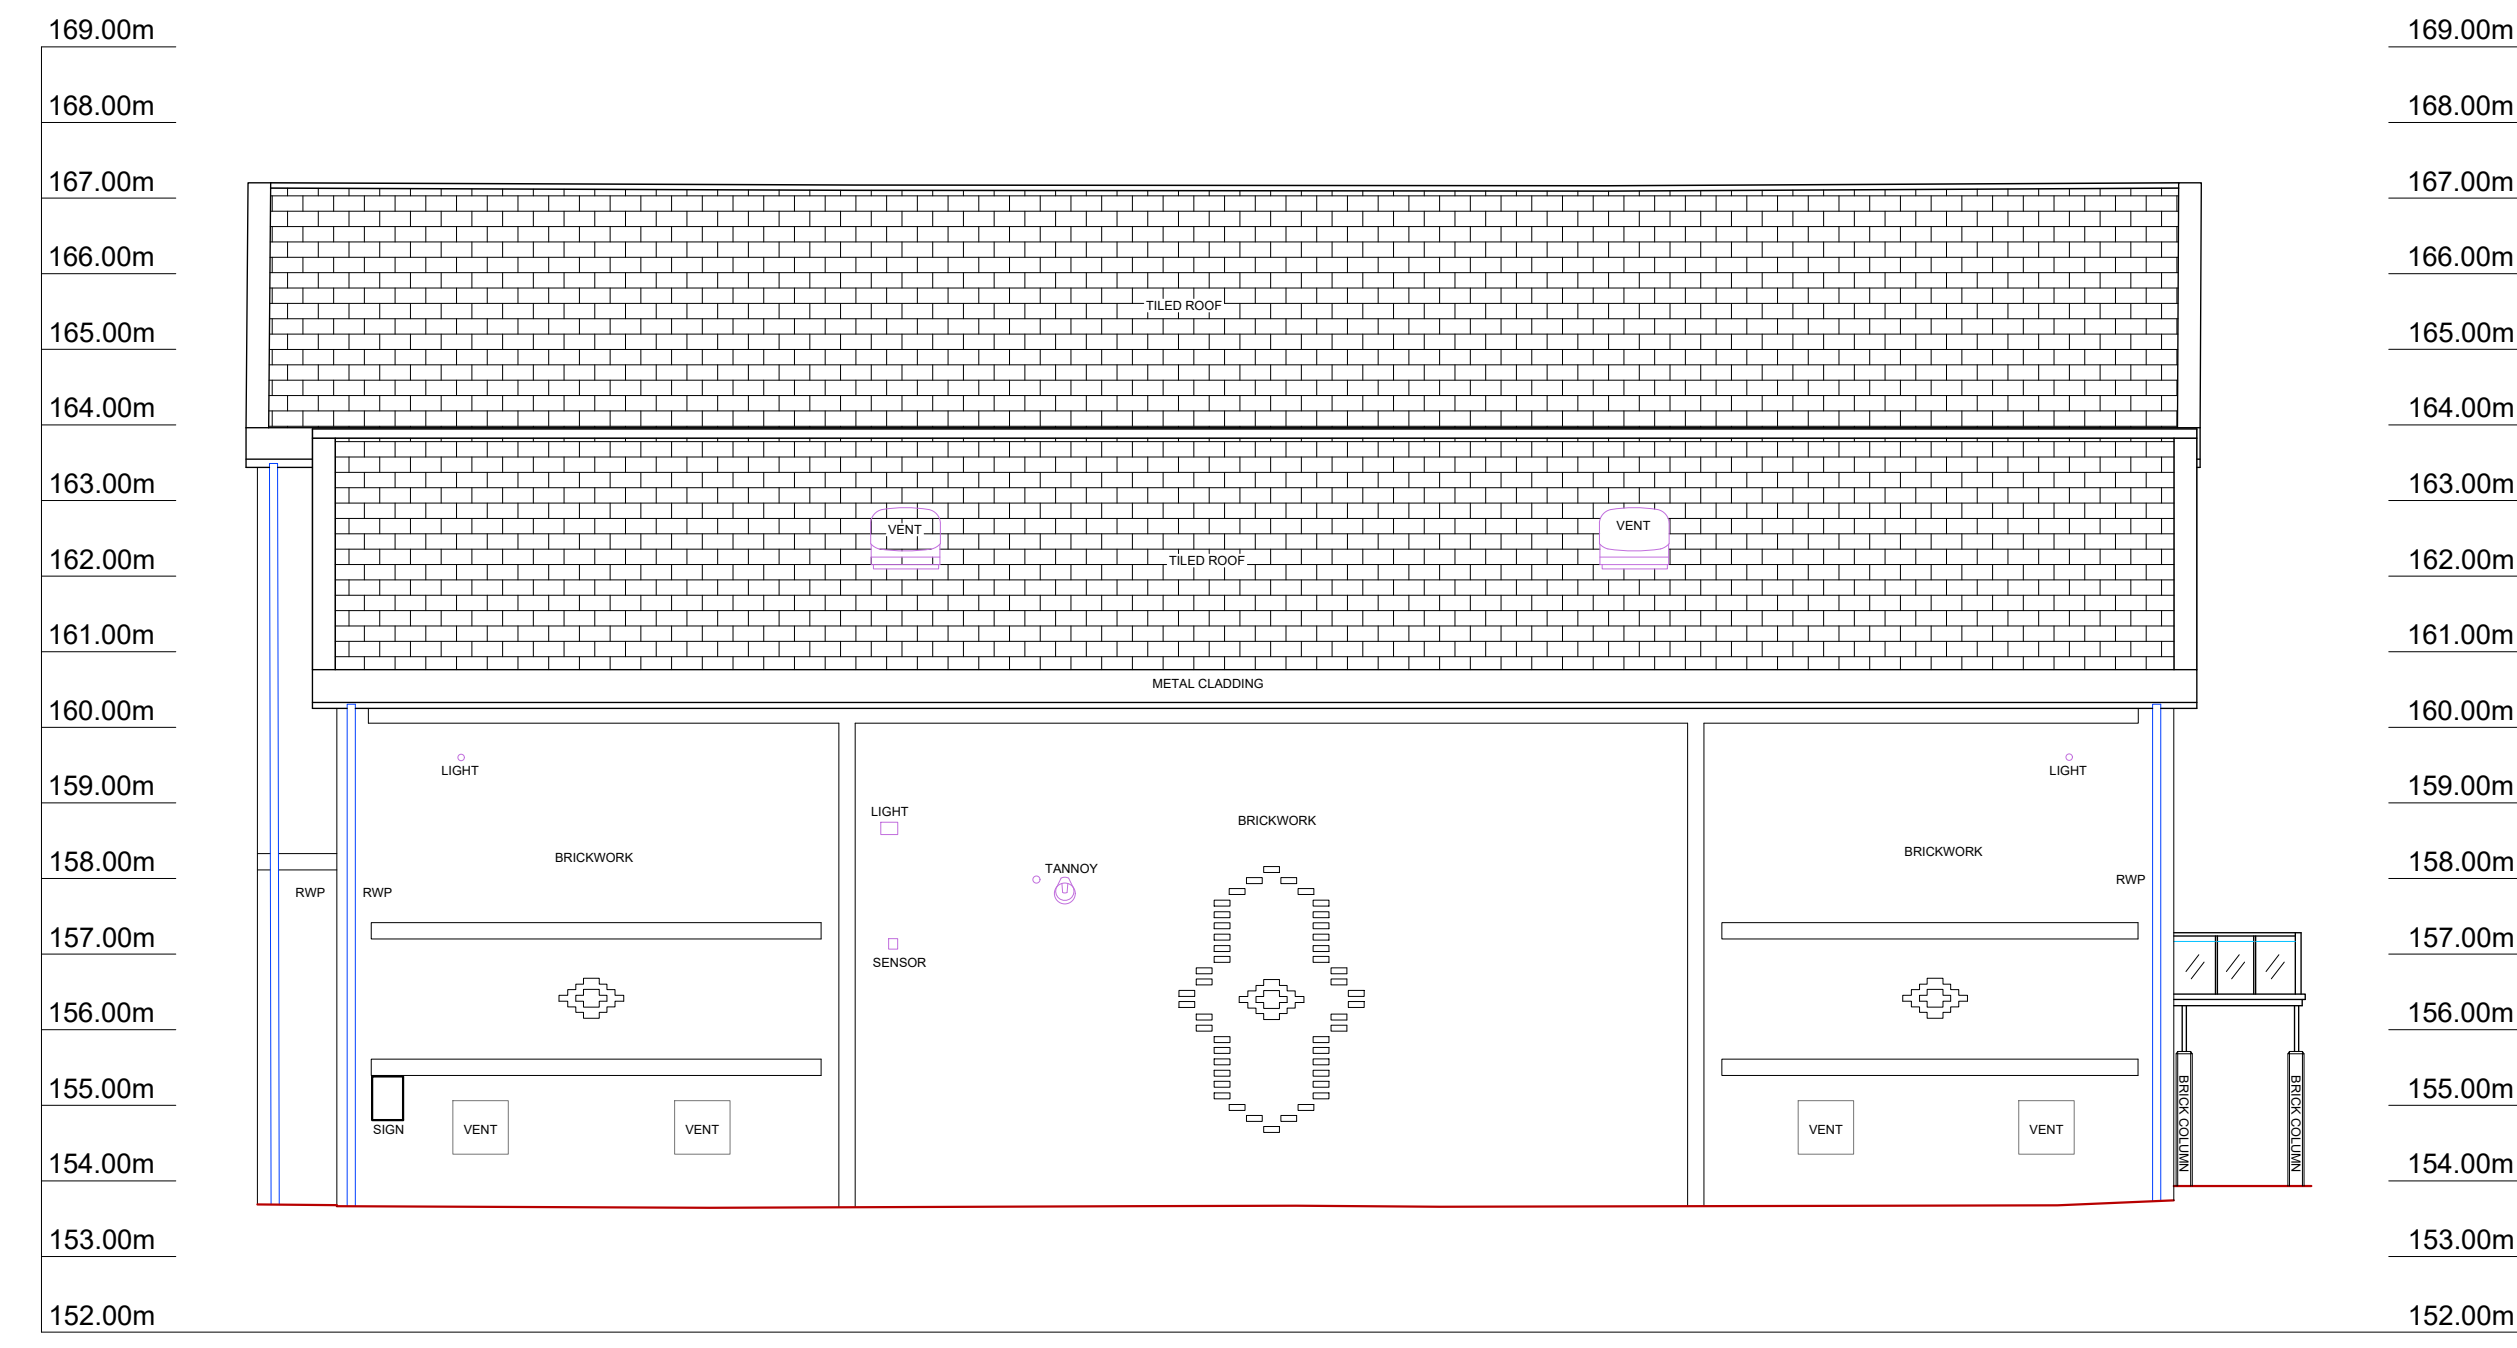

ELEVATION 4

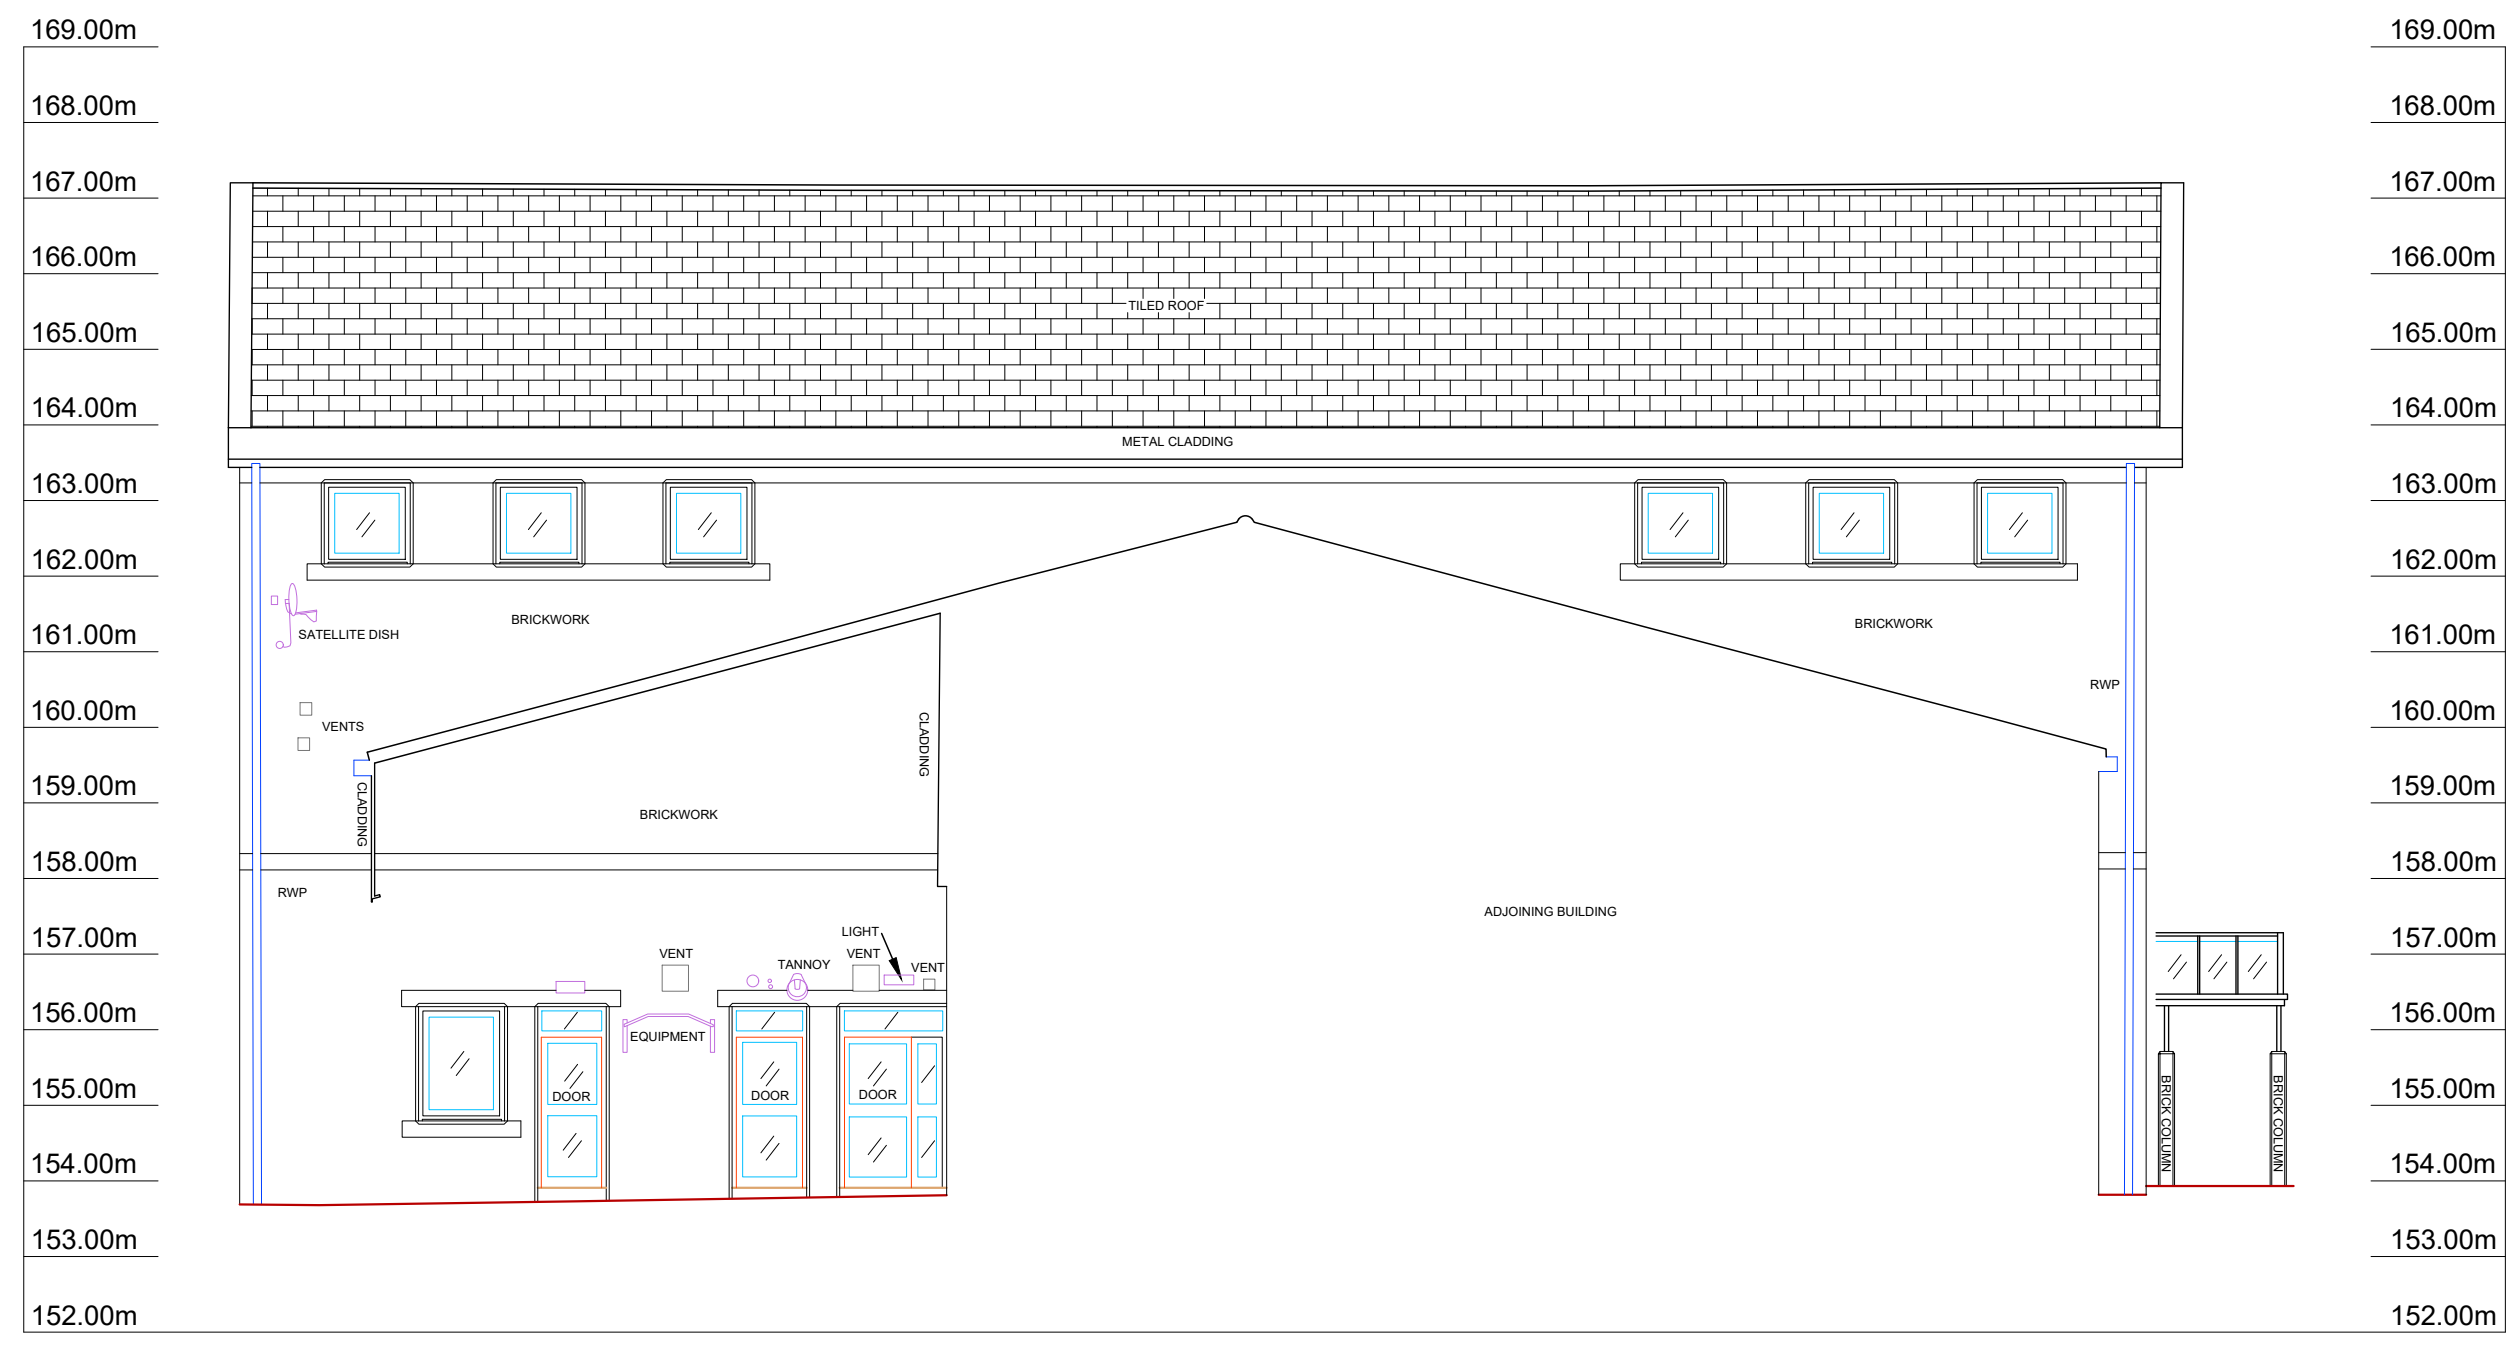


ELEVATION 5

Notes
This drawing and the information contained therein is issued in confidence and is the copyright of MT Surveys Ltd. Disclosure of this information to Third Parties and unauthorised copying or replication of this data without approval is forbidden.

GRID
OS NATIONAL GRID.
Using the OS GPS Network and applying
OSTN02 transformation and then removing the
scale factor for true distances.

DATUM
OS LEVEL DATUM
Using the OS GPS Network and applying
OSGM02 National Geoid Model to obtain local
area corrections.

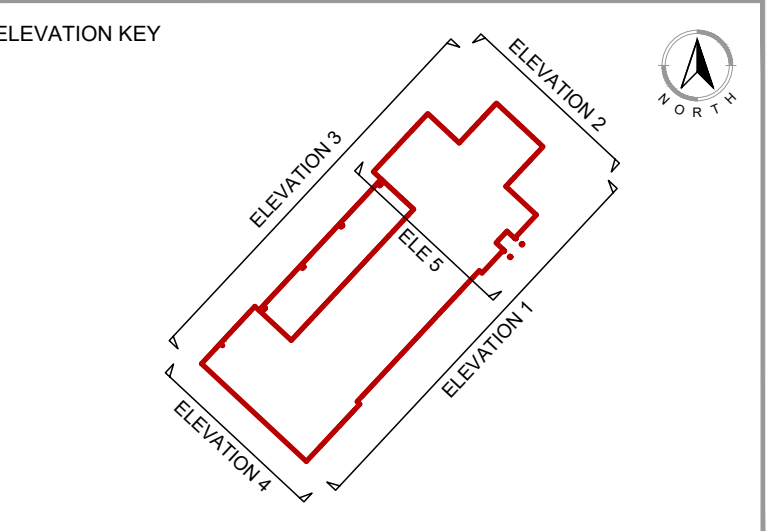

(w) www.mtsurveys.com
(e) admin@mts-surveys.com
(t) 011274 408352

MT Surveys Ltd
Unit 1, Baildon Mills
Northgate
Baildon
BD17 6JX

CLIENT	Rider Levitt Bucknall UK Ltd		
SITE	Tankersley Fire Station Barnsley		
DRAWING TITLE	Elevation Survey		
DRAWING REF (LAYOUT TAB)	1016-163_E (A0)	SCALE	A0 1/100
PROJECT REF	1016-163	REV	Ø
SURVEYED	CC, RC & WS	DRAWN	DB
CHECKED	MT	DATE	02/02/2018
REV	DATE	DRAWN	DESCRIPTION
			CHECKED