Scale 1 to 100 @A3

0 1 5 10

garden

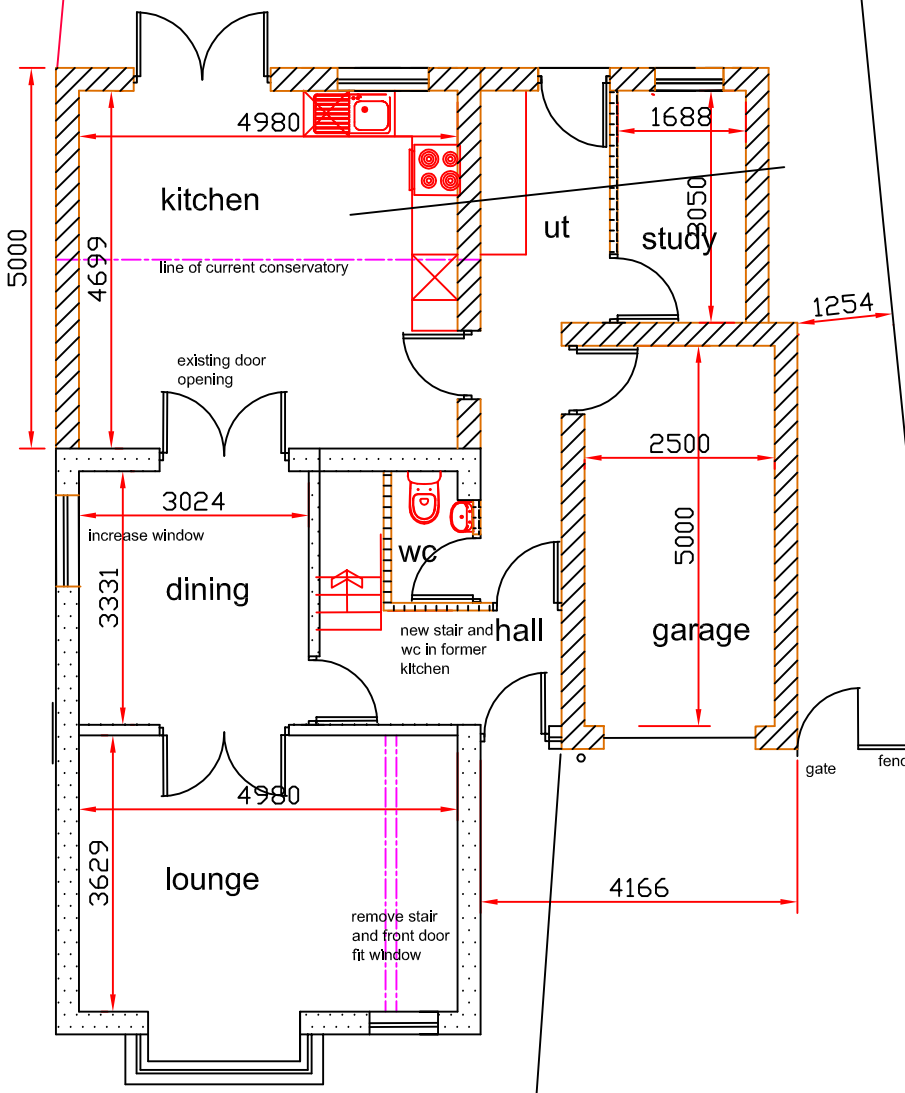

ground floor

drive

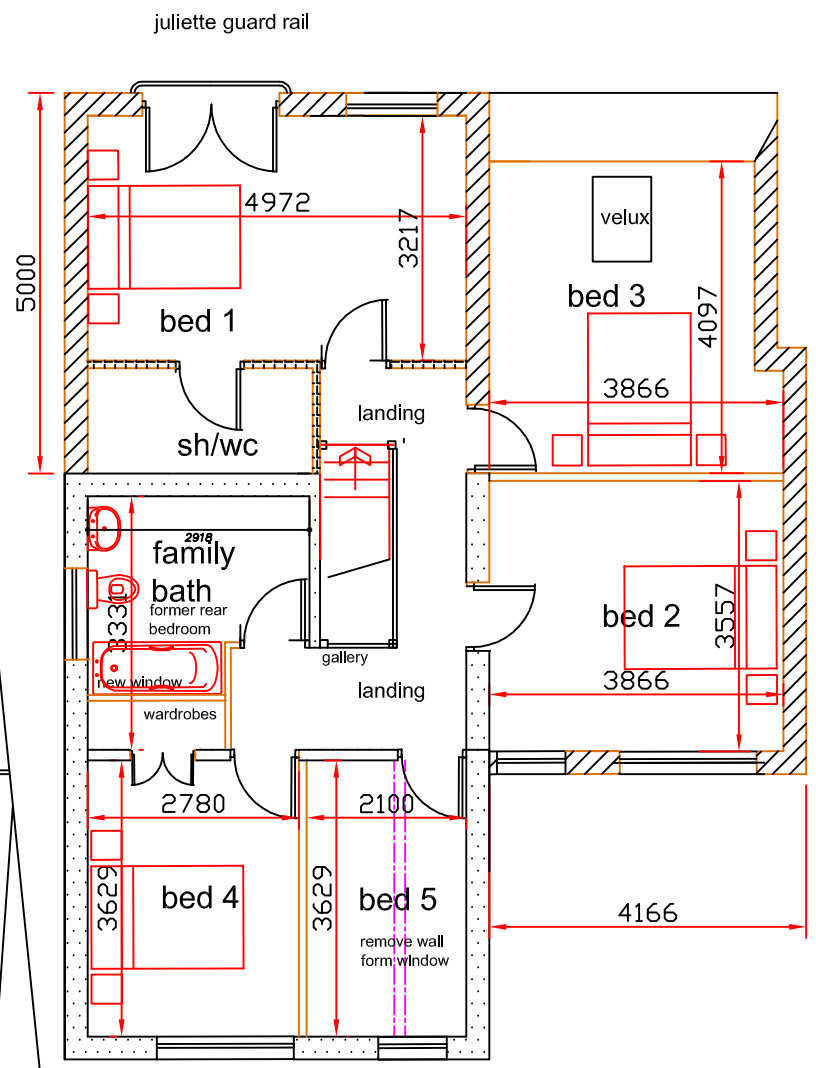

first floor

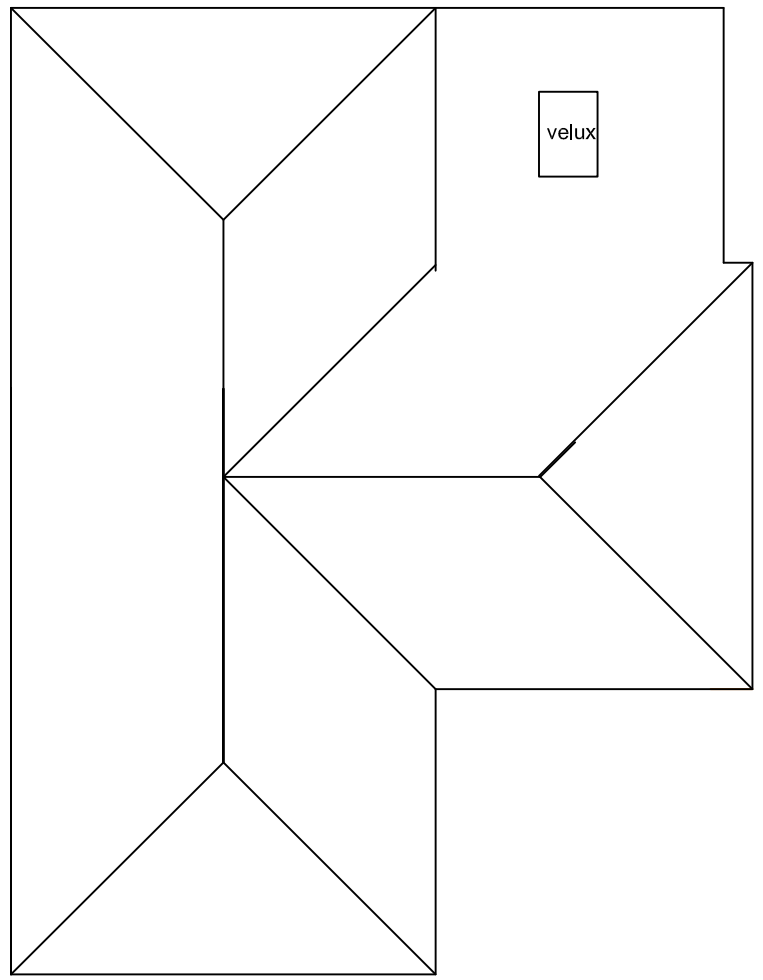

roof

route of 375mm dia combined public sewer

NORTH

1:100 plans as existing ex house

J. Murray
Architectural Services
4 BROOKSIDE CLOSE, HACKENTHORPE
SHEFFIELD S12 4LE 0114 247 0602

TITLE
extensions to existing house at 134 Church Hill

shaw
CLIENT

plans as existing

DATE 1 3 09 SCALE 1:100

DRAWING No.
s/09/04

REVISION