



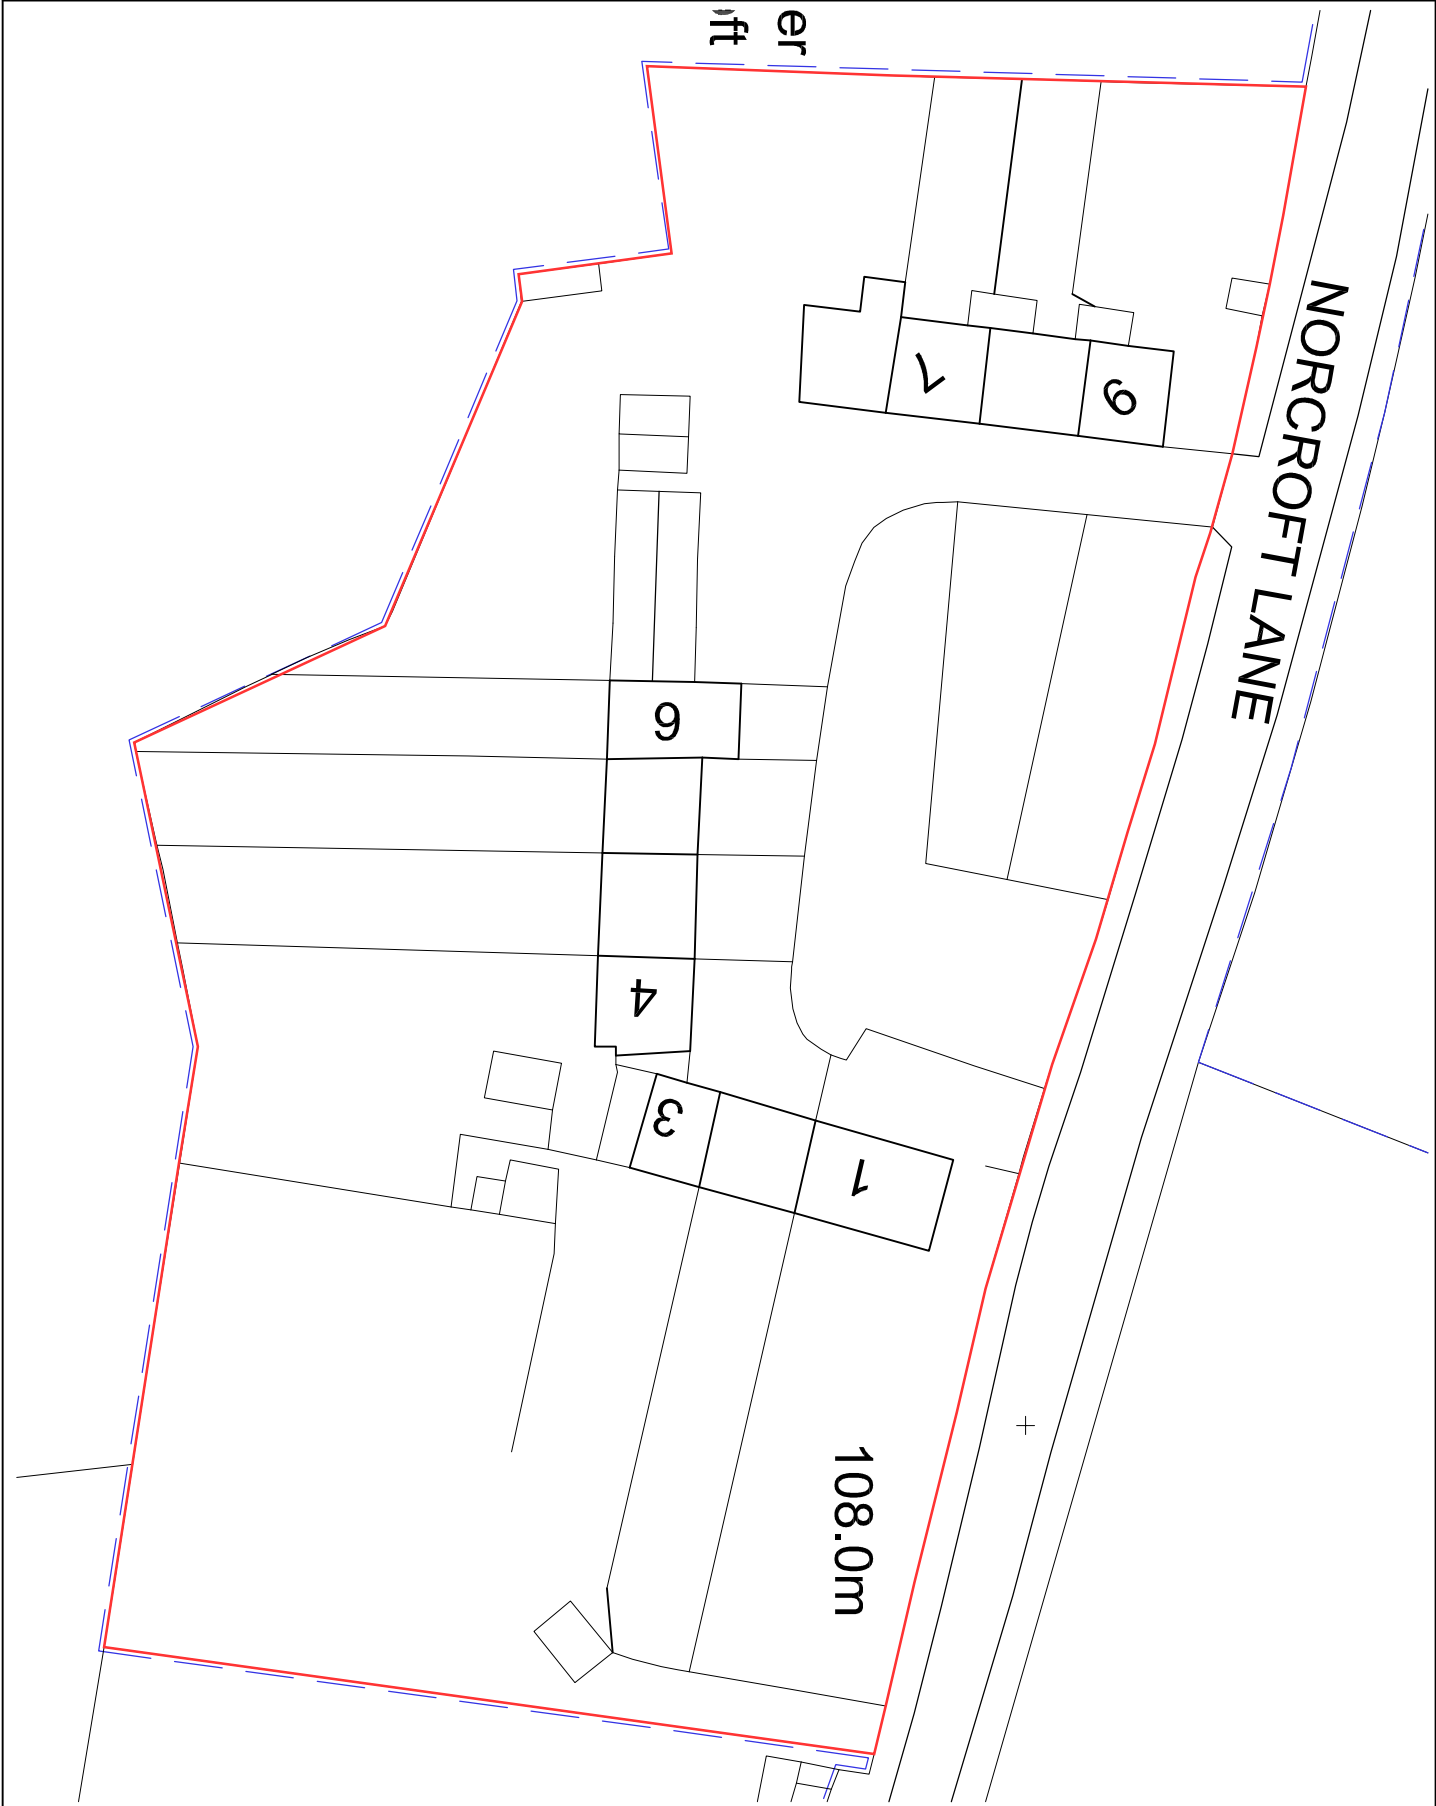

DRAWING NOTES:

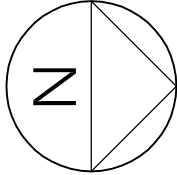

REVISIONS:

DEREK TROWELL ARCHITECTS
1 GREENHILL
WIMBORNE
DORSET DT99 7JH
Tel: 01629 825491
Fax: 01629 826662
Email: dtr@dtarchitects.co.uk
www.derek-trowell-architects.co.uk

RIBA CHARTERED ARCHITECTS



CLIENT:

MR & MRS FRASER

PROJECT: ALTERATIONS TO GARAGES

DRAWING: BLOCK PLAN

SCALE: 1:500, A4

DATE: 31.03.2015

DWG NO:

778 - 04

REVISION NO:

RIBA STAGE: 3

PLEASE NOTE:

DRAWINGS UP TO RIBA WORK STAGE 3 ARE NOT
SUFFICIENTLY DETAILED FOR CONSTRUCTION

DO NOT SCALE DRAWING

© DEREK TROWELL ARCHITECTS 2009