
© THIS DRAWING IS A COPYRIGHT OF BARKER ASSOCIATES.

NOTES:
DO NOT SCALE FROM THIS DRAWING. ALL LEVELS, ANGLES AND DIMENSIONS TO BE CHECKED ON SITE PRIOR TO COMMENCEMENT OF WORKS.

THIS DRAWING IS TO BE READ IN CONJUCTION WITH ALL RELEVANT STRUCTURAL ENGINEERS AND MECHANICAL AND ELECTRICAL ENGINEERS DRAWINGS, DETAILS AND SPECIFICATIONS.

Revisions:

#	[Revsion Text]	[dd/mm/yy]

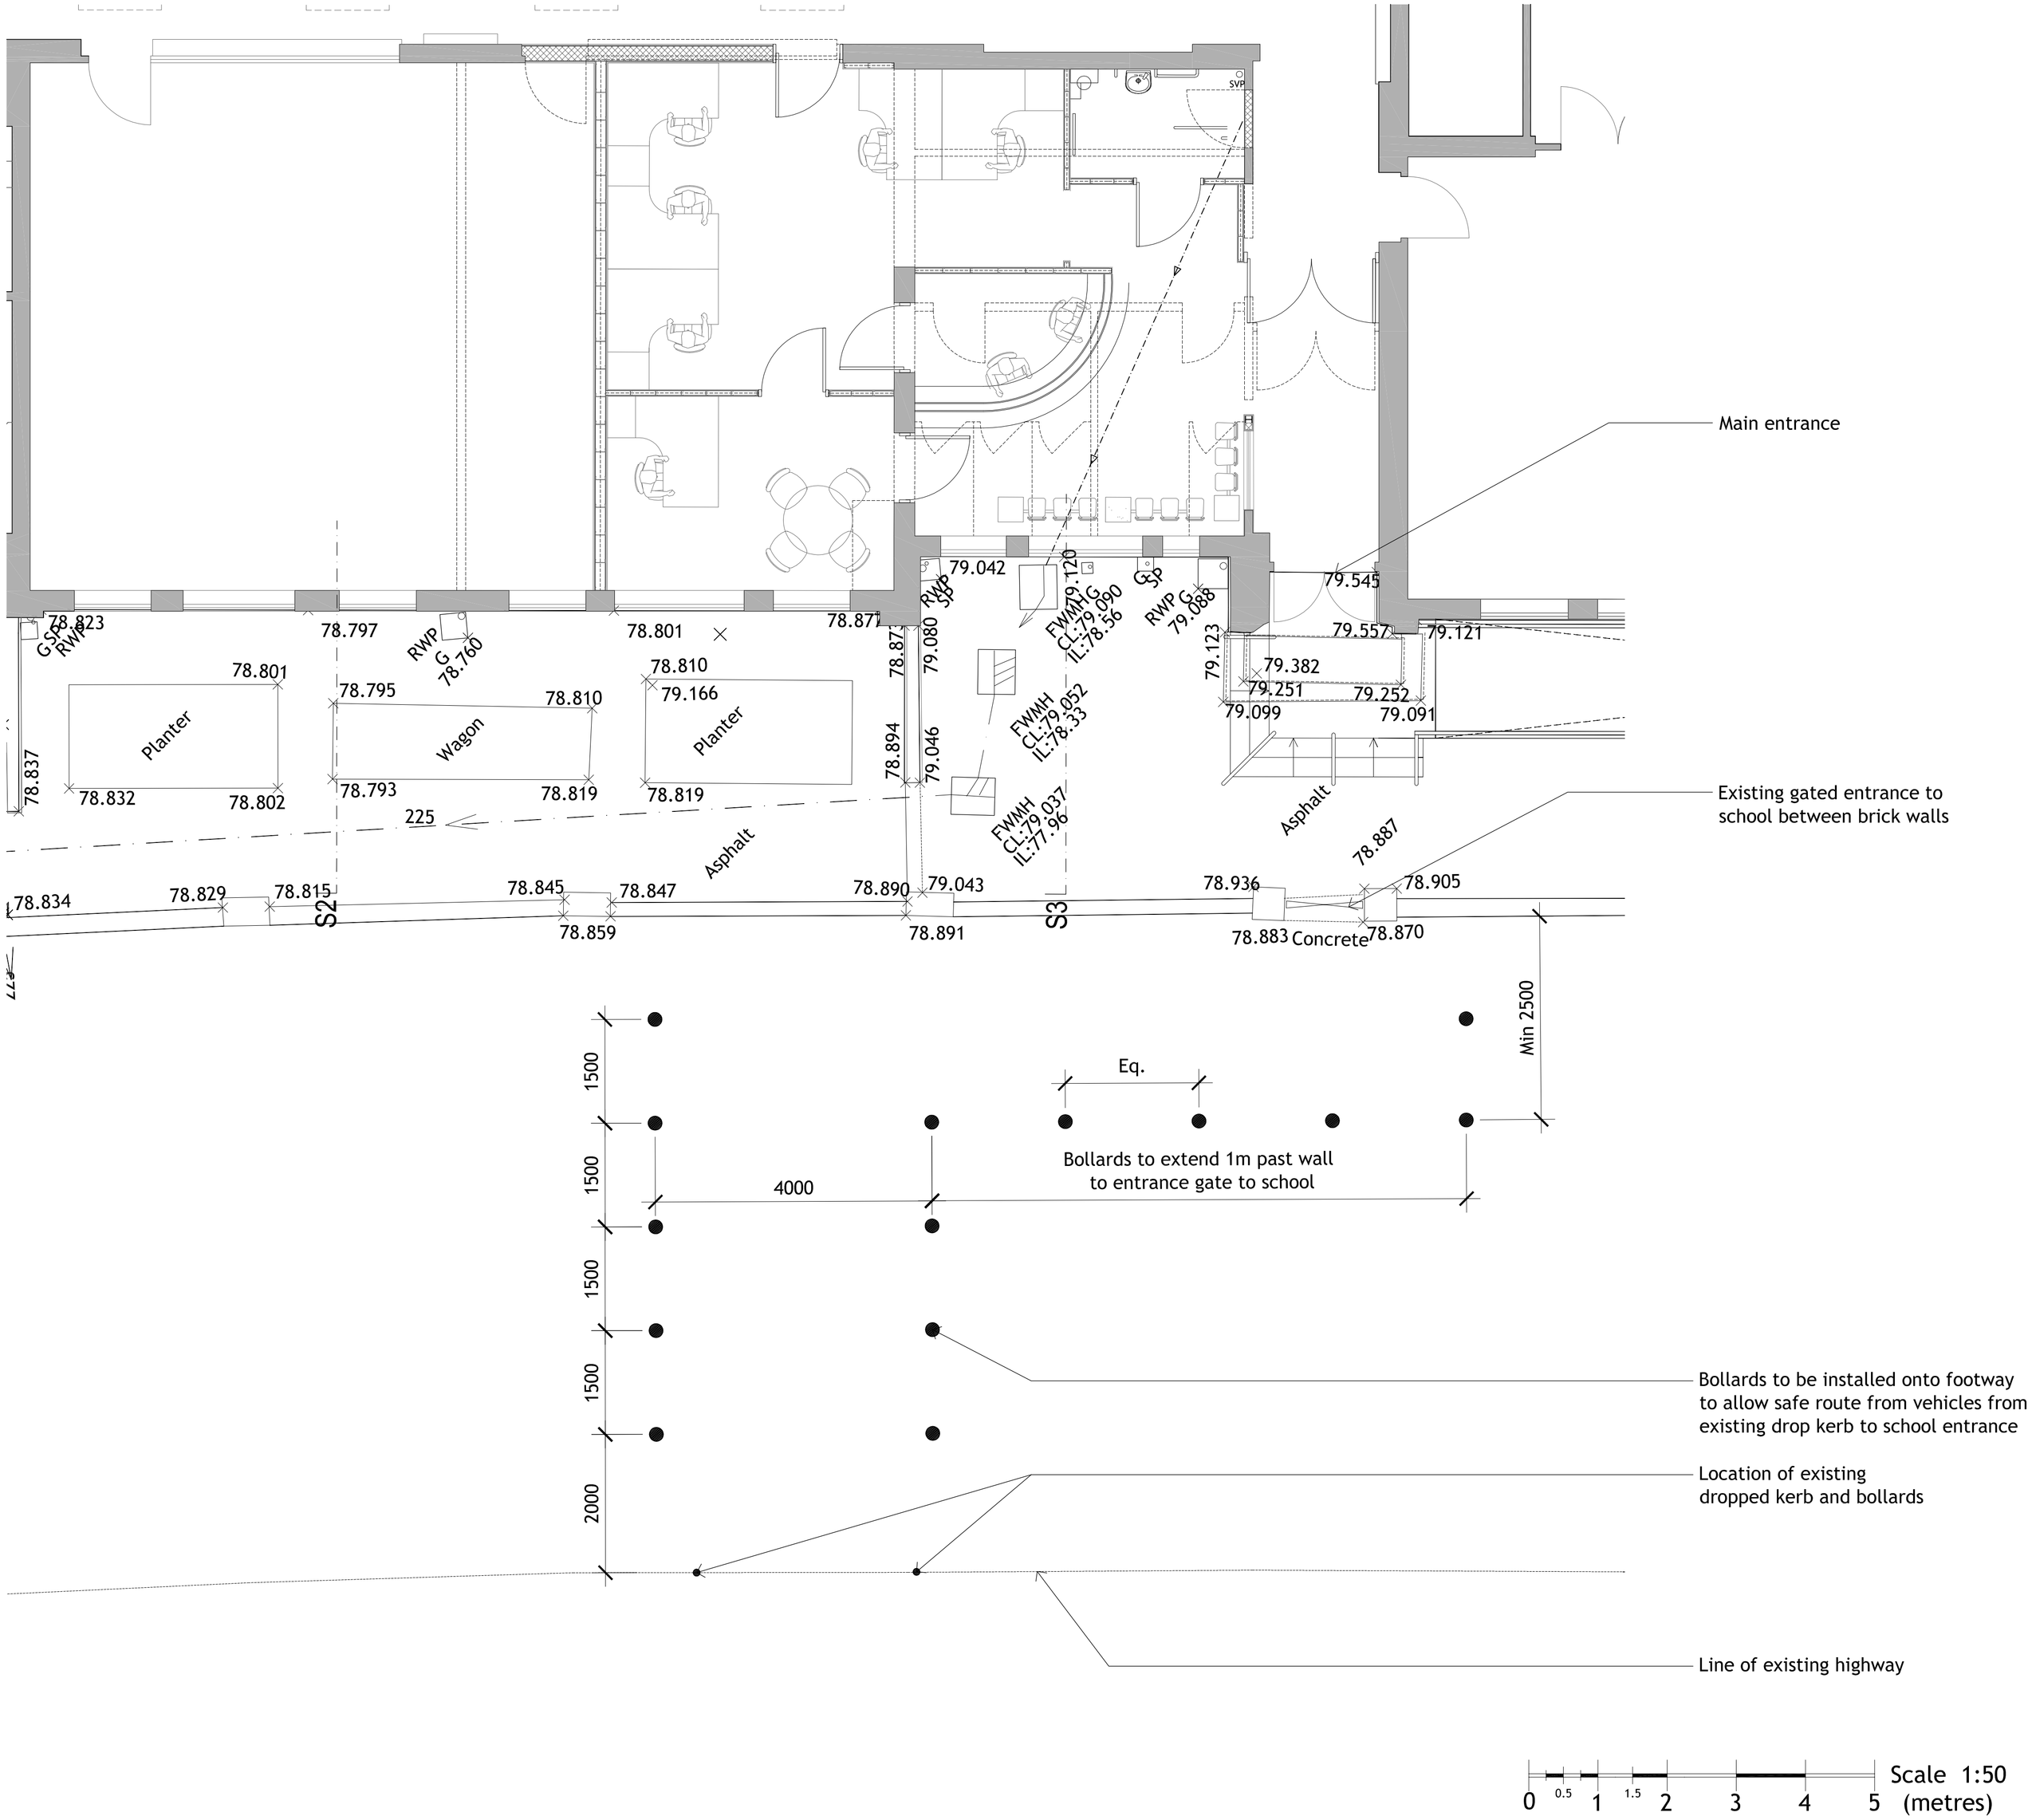

Status:
Planning issue

Barker Associates LLP
Waggoners Court
The Street
Manuden
Bishop's Stortford
Hertfordshire
CM23 1DW
W: www.barker-associates.co.uk
E: mail@barker-associates.co.uk
T: 01279 647111
F: 01279 647027

Client:
ACADEMIES ENTERPRISE TRUST

Project:
SHAFTON PRIMARY ACADEMY
HIGH STREET
SHAFTON
BARNSLEY

EXTENSIONS & ALTERATIONS 2014

Title:
PROPOSED PROTECTED ENTRANCE ROUTE

Scale @A1:	Date:	Drawn:	Checked:
1:50	Mar 14	SB	BP

Drawing no.: BA / 5042.91.03/411
Revision: /