




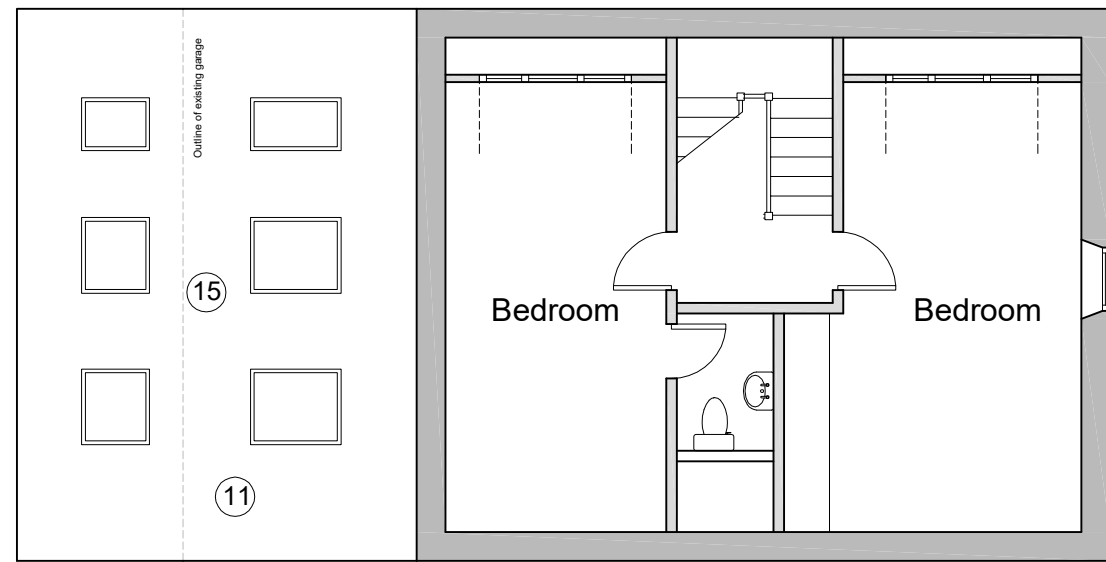

Attic Floor Plan

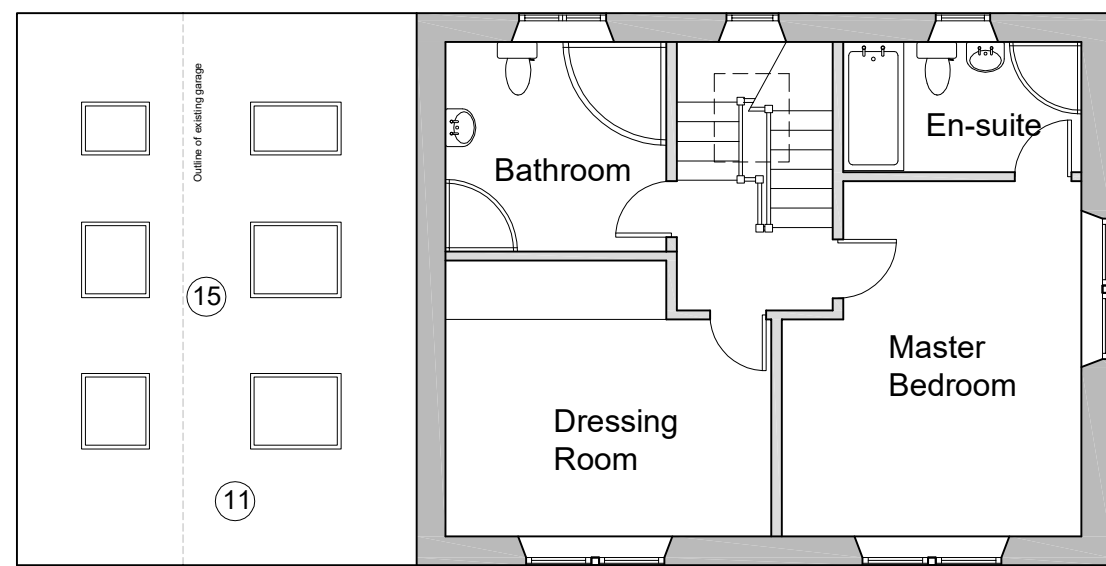

First Floor Plan

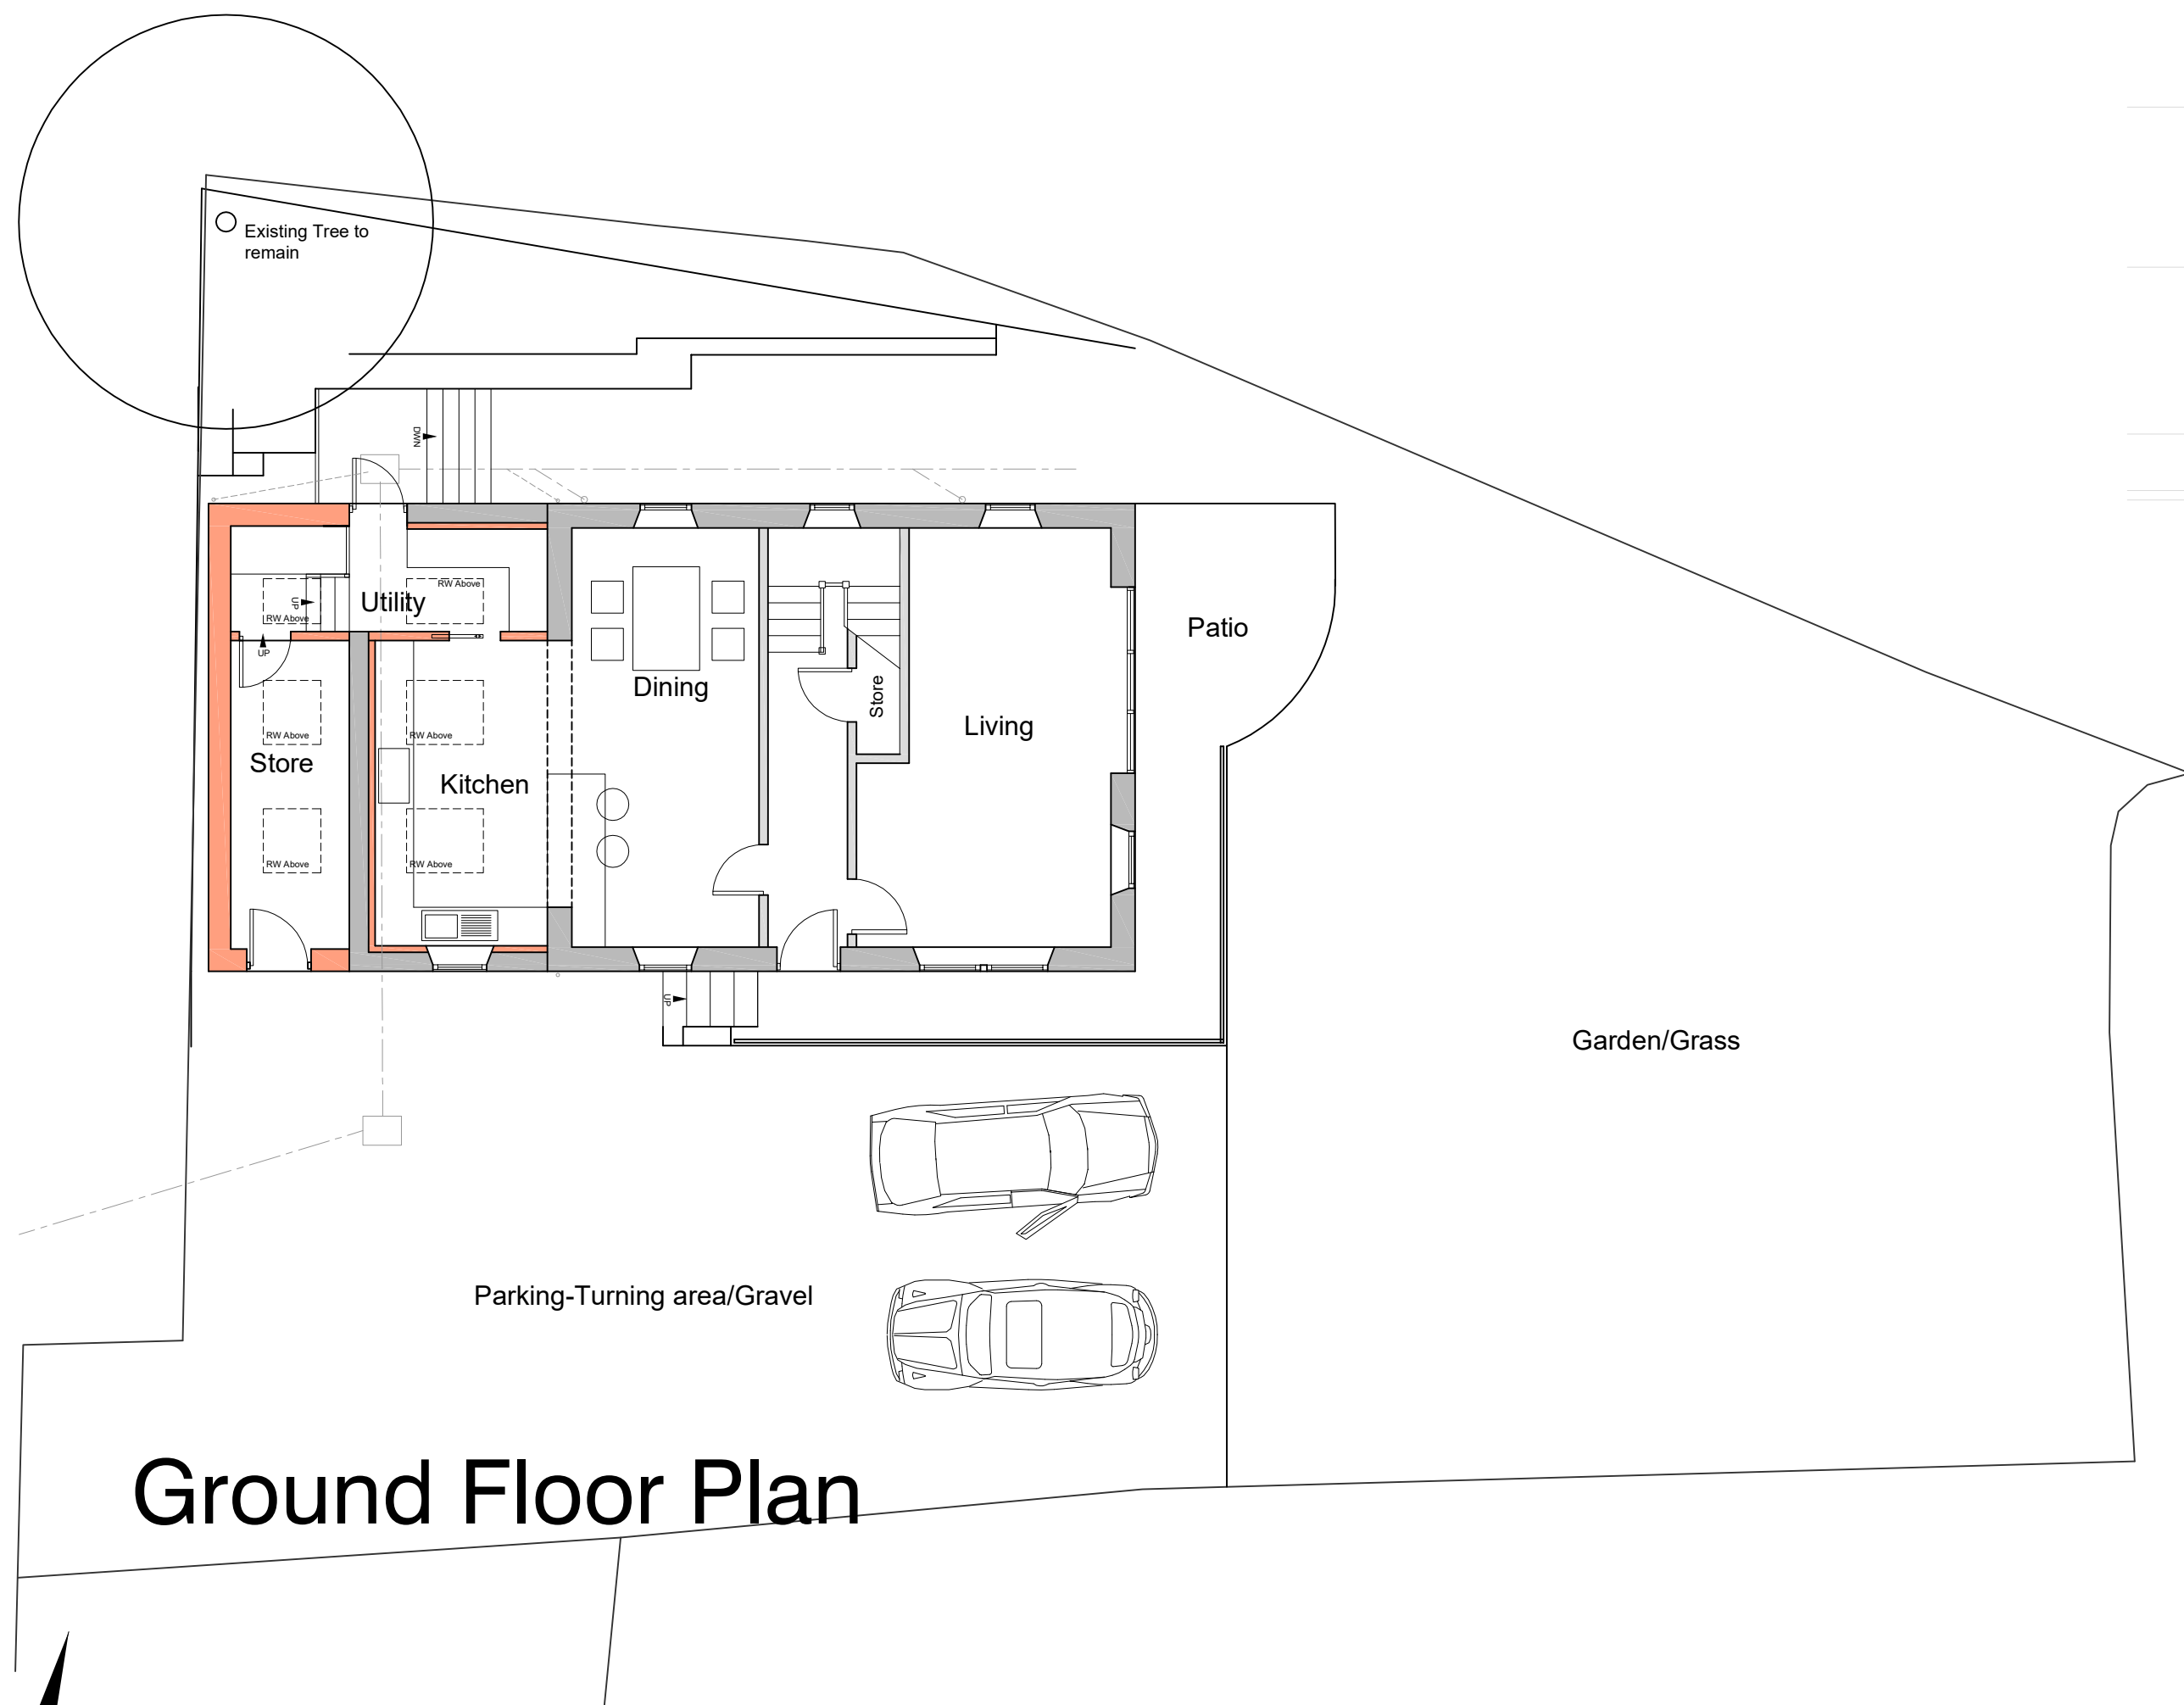


Ground Floor Plan



West Elevation

South Elevation

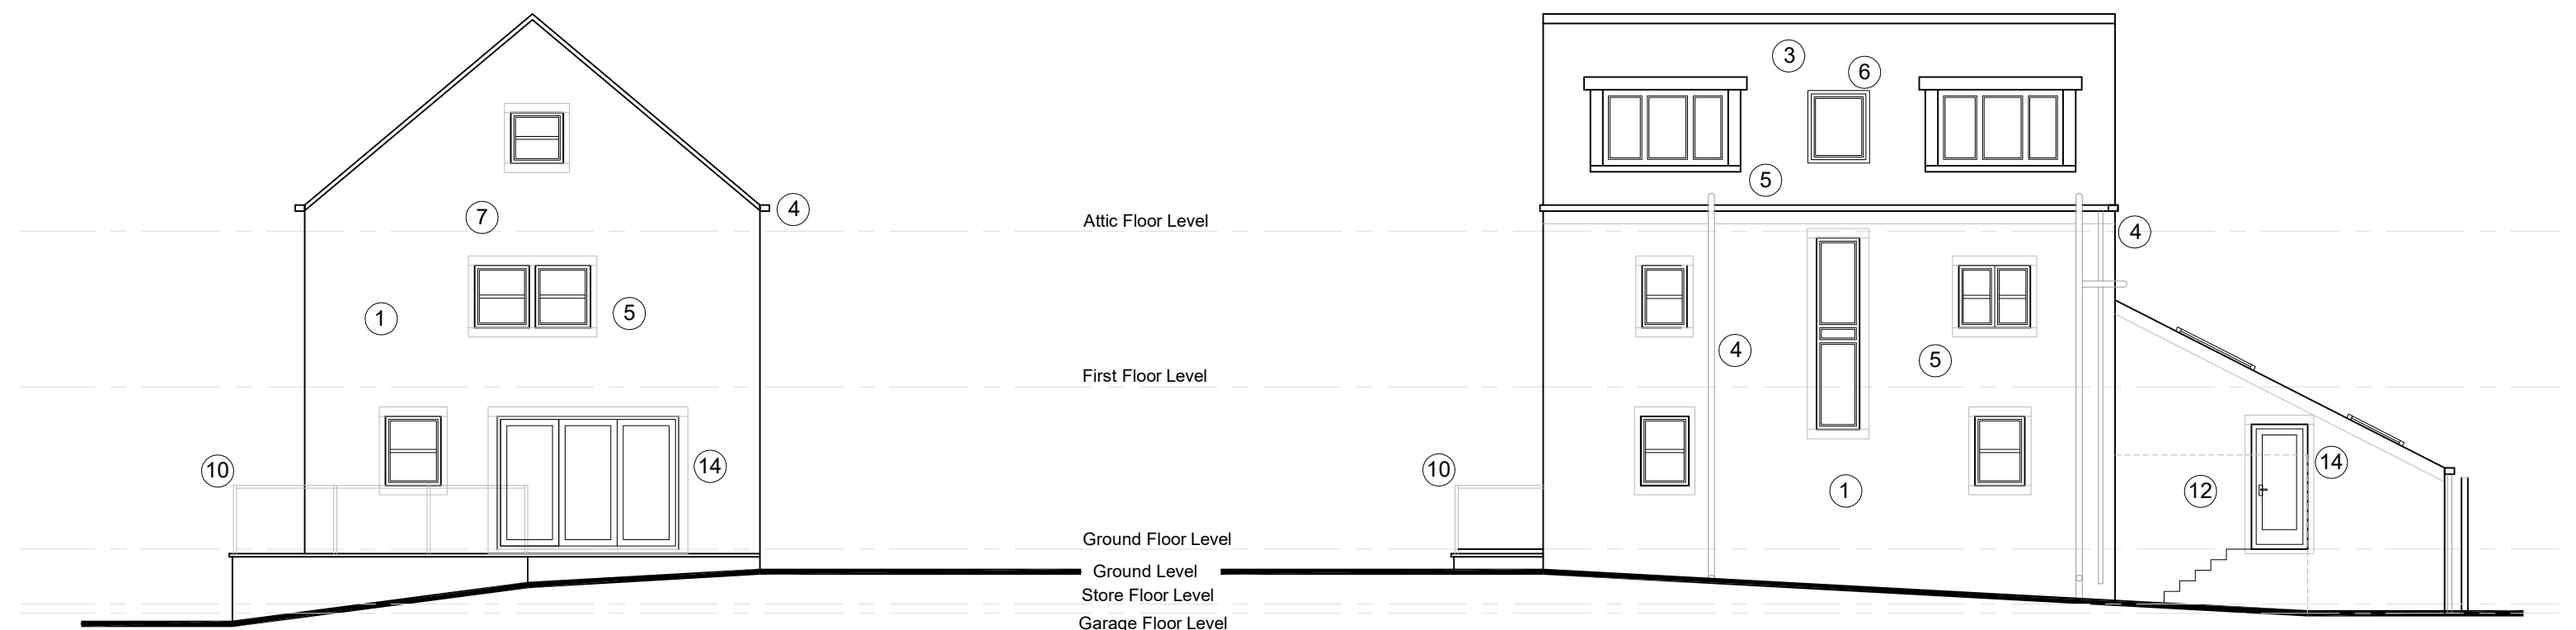


East Elevation

North Elevation

- Material Notes
- ① Existing Natural Stone wall
 - ② Existing Cement Rendered wall
 - ③ Existing Stone Slates
 - ④ Existing Black PVC Gutters & RW / FW Pipes
 - ⑤ Existing White DG PVC Windows
 - ⑥ Existing Velux roof window
 - ⑦ Existing White DG PVC Patio Doors
 - ⑧ Existing Black DG PVC Door
 - ⑨ Existing White up & over garage door
 - ⑩ Existing Black Railings
 - ⑪ Proposed Stone slate to match existing
 - ⑫ Proposed Render to match existing
 - ⑬ Proposed Natural Stone to match existing
 - ⑭ Proposed Windows and doors to match existing
 - ⑮ Proposed Velux Roof Windows to match existing

- Existing Construction
- Foul Drainage
- Surface Water Drainage
- Proposed Construction

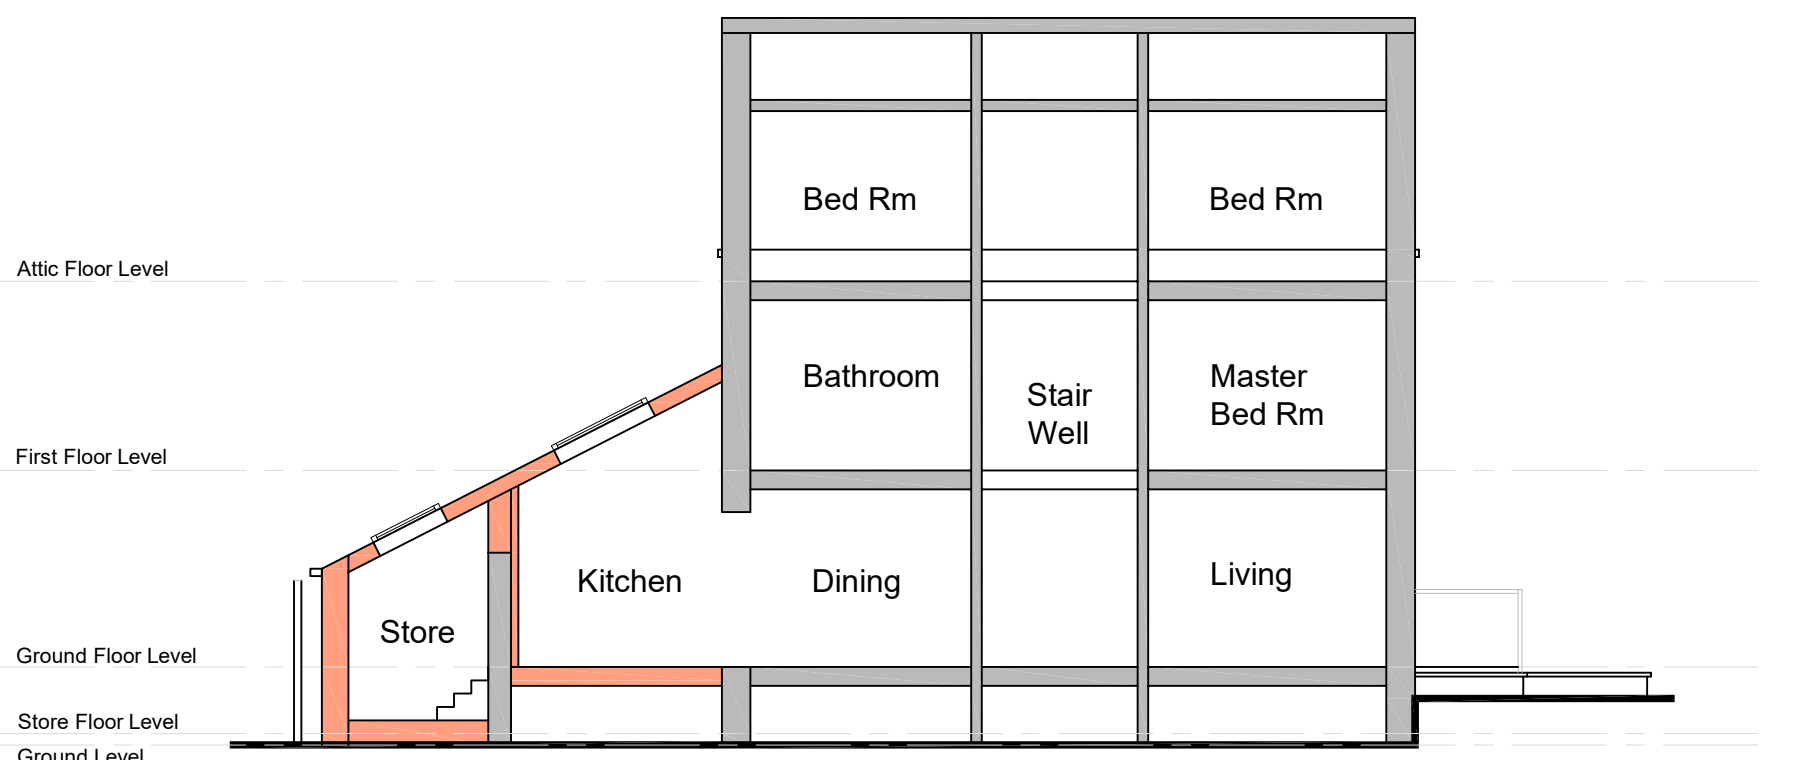

Longitudinal Section

Client
Mr & Mrs Hattersley

Project
Thornton Cottage, Manchester road, Thurlstone, S36 9PR - Single Storey Extension

Drawing
Proposed General Arrangement

Number
4383-03-01c

Date
06-2020

Scale @ A1
1:100