




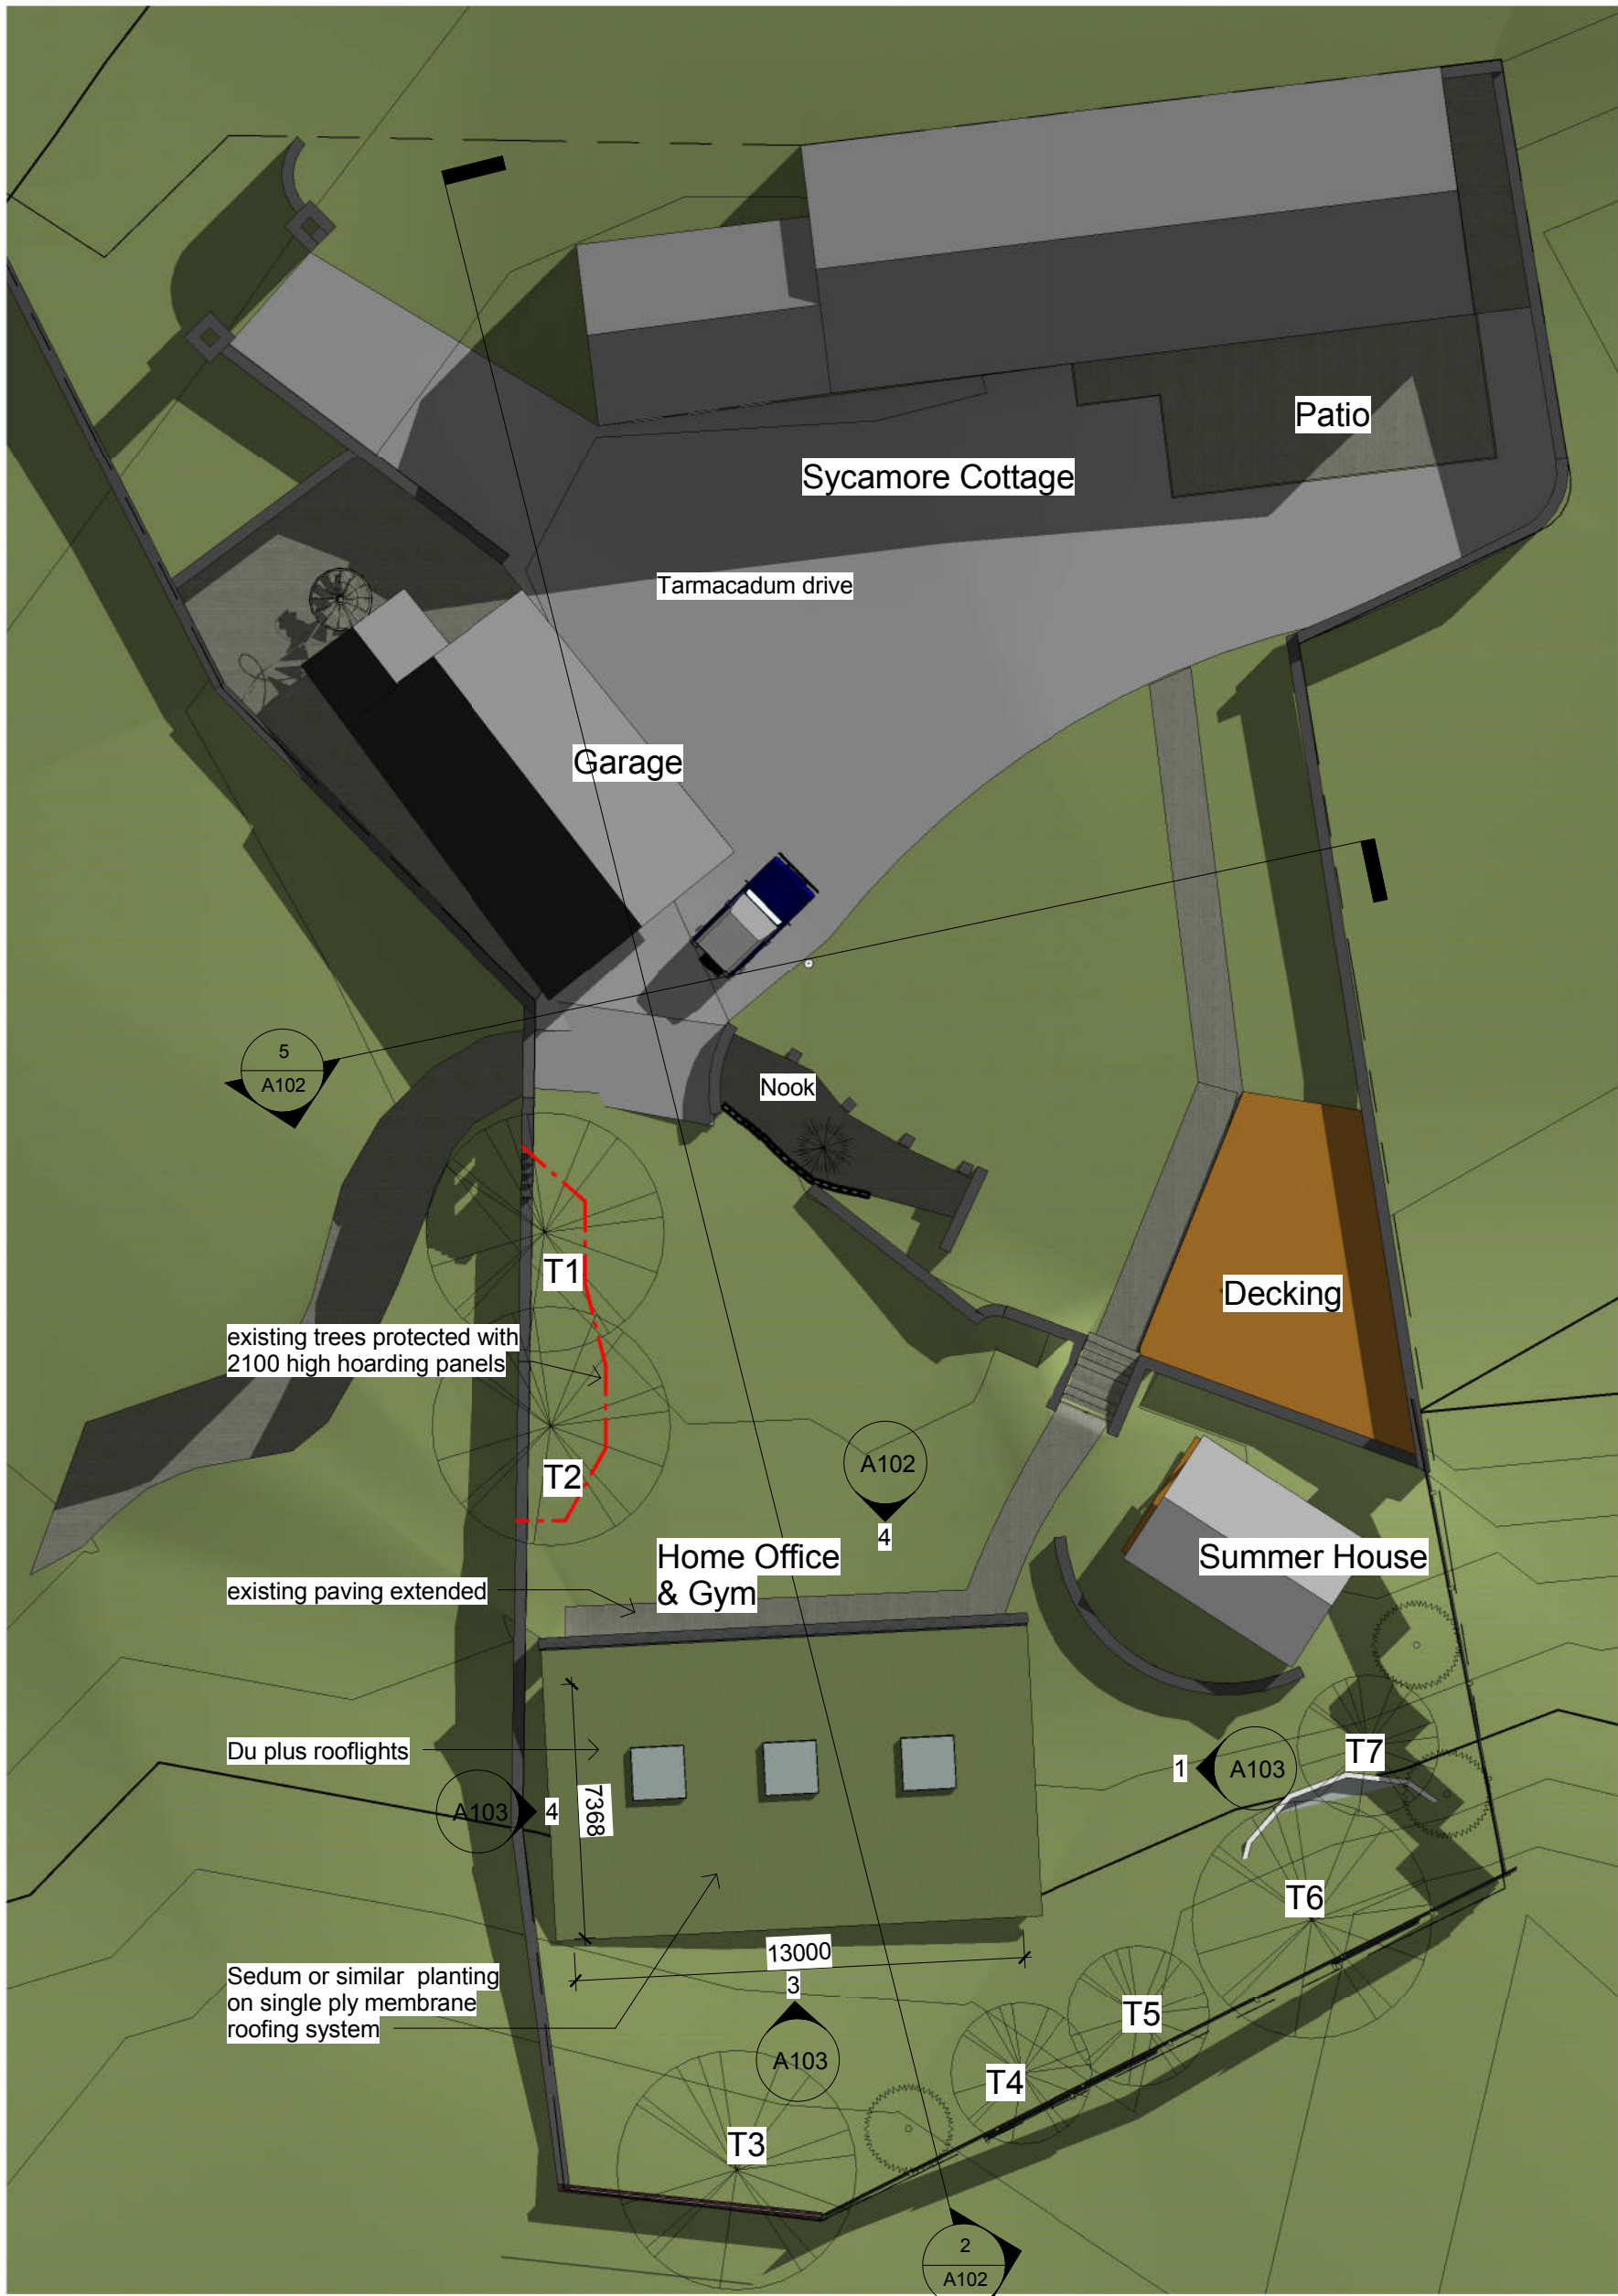

1 Site  
1 : 200

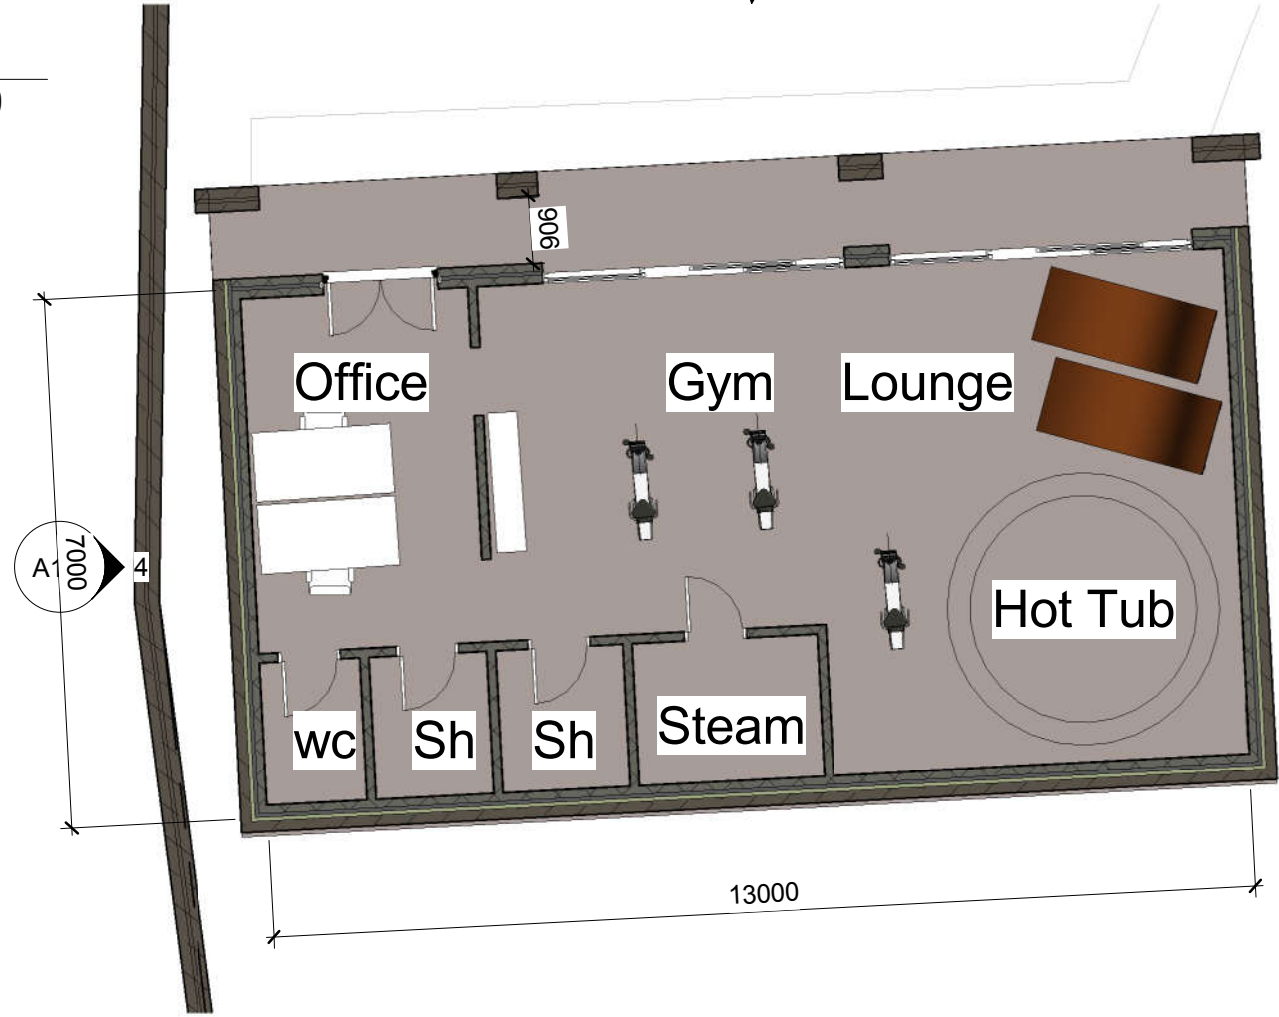

3 220.00 - Office / Gym  
1 : 100

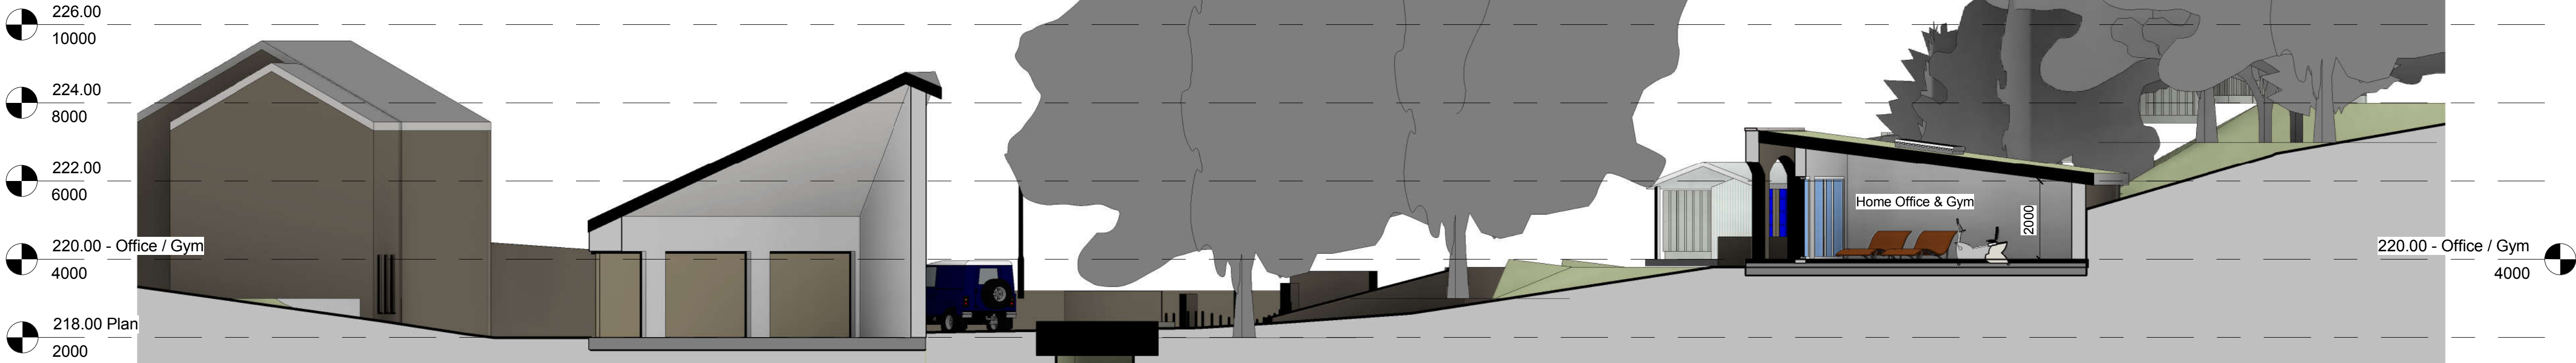

2 Section 2  
1 : 100



4 North  
1 : 100



5 Section 1  
1 : 100

Rev C 21/10/16- Extent of tarmac drive reduced

Rev. B - 10.08.16 Tree protection measures added

Rev A 18/05/16- Elevation tags added



### DM-Eco Design

Surveying - Design - Project Management  
Tel: 07879627547 - E-mail: enq@dm-eco.co.uk

TITLE  
**Sycamore Cottage - Proposed**

CLIENT  
**Mr A Dixon**

DRAWN BY  
**DM**  
SCALE (@ A1)  
**As indicated**

DATE  
**06/04/16**

DRAWING NUMBER  
**A102**

REV  
**C**