



PROPOSED GROUND FLOOR LAYOUT

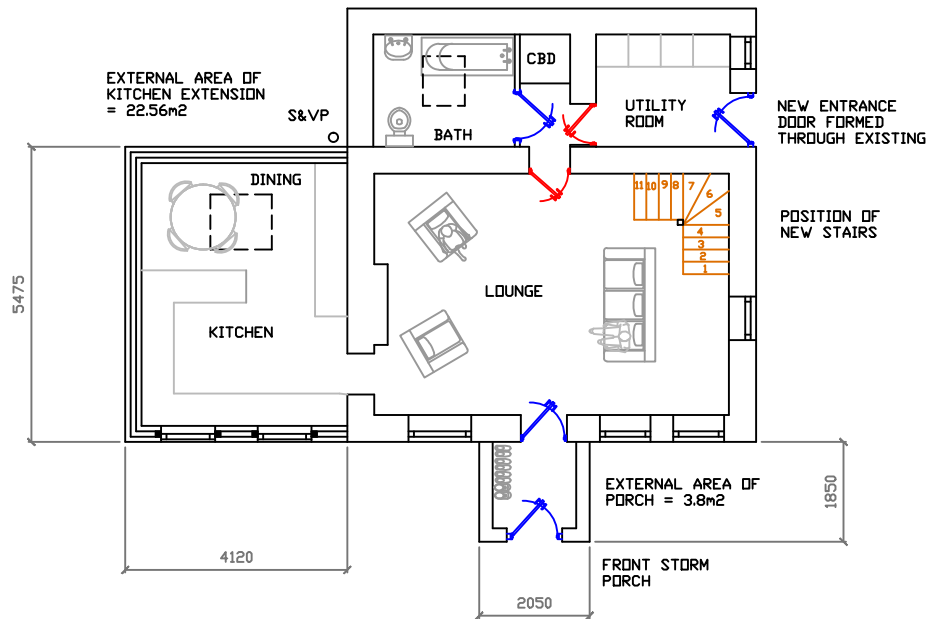

GENERAL NOTES

- ALL WINDOWS TO BE UPVC HERMETICALLY SEALED DOUBLE GLAZED UNITS ARGON FILLED.
- ALL NEW WINDOWS TO EXTENSION AND REPLACEMENT TO EXISTING DWELLING TO BE IN A MID OAK FINISH AND TO INCORPORATE TRICKLE VENTILATION TO HEAD OF WINDOWS CONTRACTOR TO BE ADVISED BY THE CLIENT WITH REGARD TO THE STYLE
- ALL NEW OR REPLACEMENTS DOORS TO EXISTING DWELLING TO BE IN UPVC MID OAK FINISH CONTRACTOR TO BE ADVISED BY THE CLIENT WITH REGARD TO THE STYLE

PROPOSED FIRST FLOOR LAYOUT

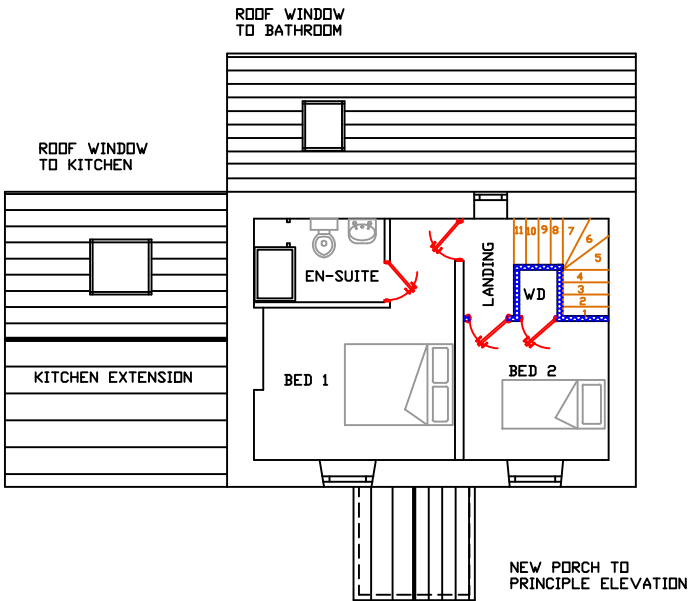

GENERAL NOTES

- ALL REPLACEMENT WINDOWS TO FIRST FLOOR TO BE UPVC HERMETICALLY SEALED DOUBLE GLAZED UNITS ARGON FILLED. FINISHED COLOUR TO MATCH THE GROUND FLOOR

CLIENT BAR HOUSE WINDLE EDGE, DUNFORD BRIDGE	TITLE DRAWING SHOWING PROPOSED GROUND AND FIRST FLOOR LAYOUTS	012345 SCALE BAR	DRAWN	SCALE 1:100 @ A3	REV				
				DATE 26/01/2020	DRG No	20/004			