




Elevations

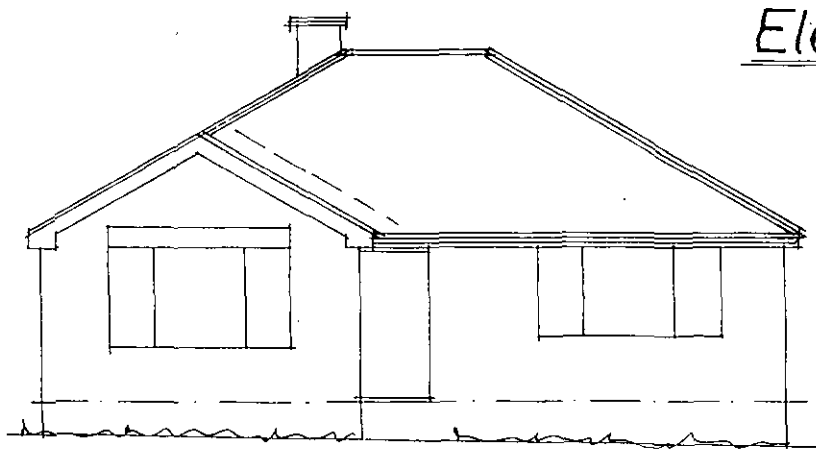


Front

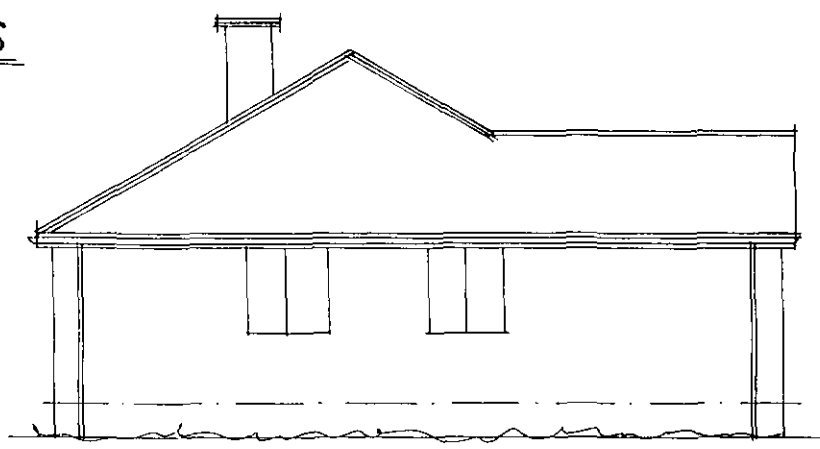


Side

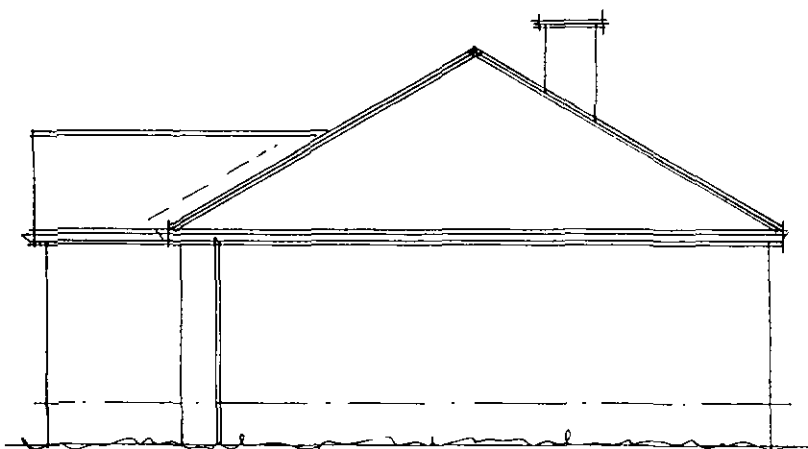

Side

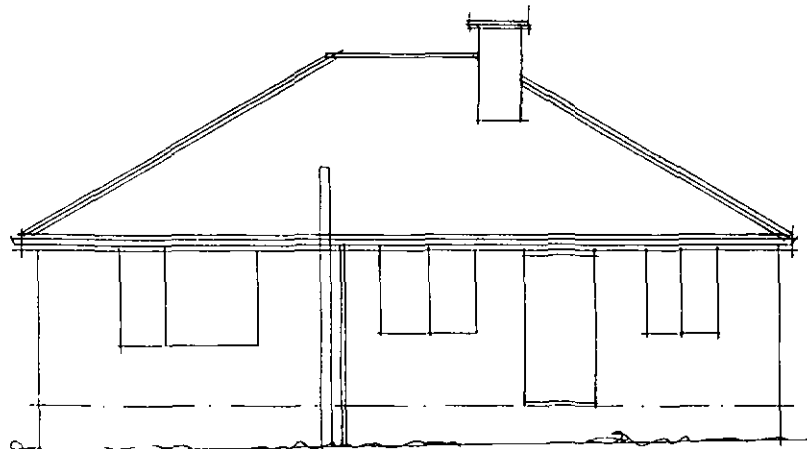

Rear

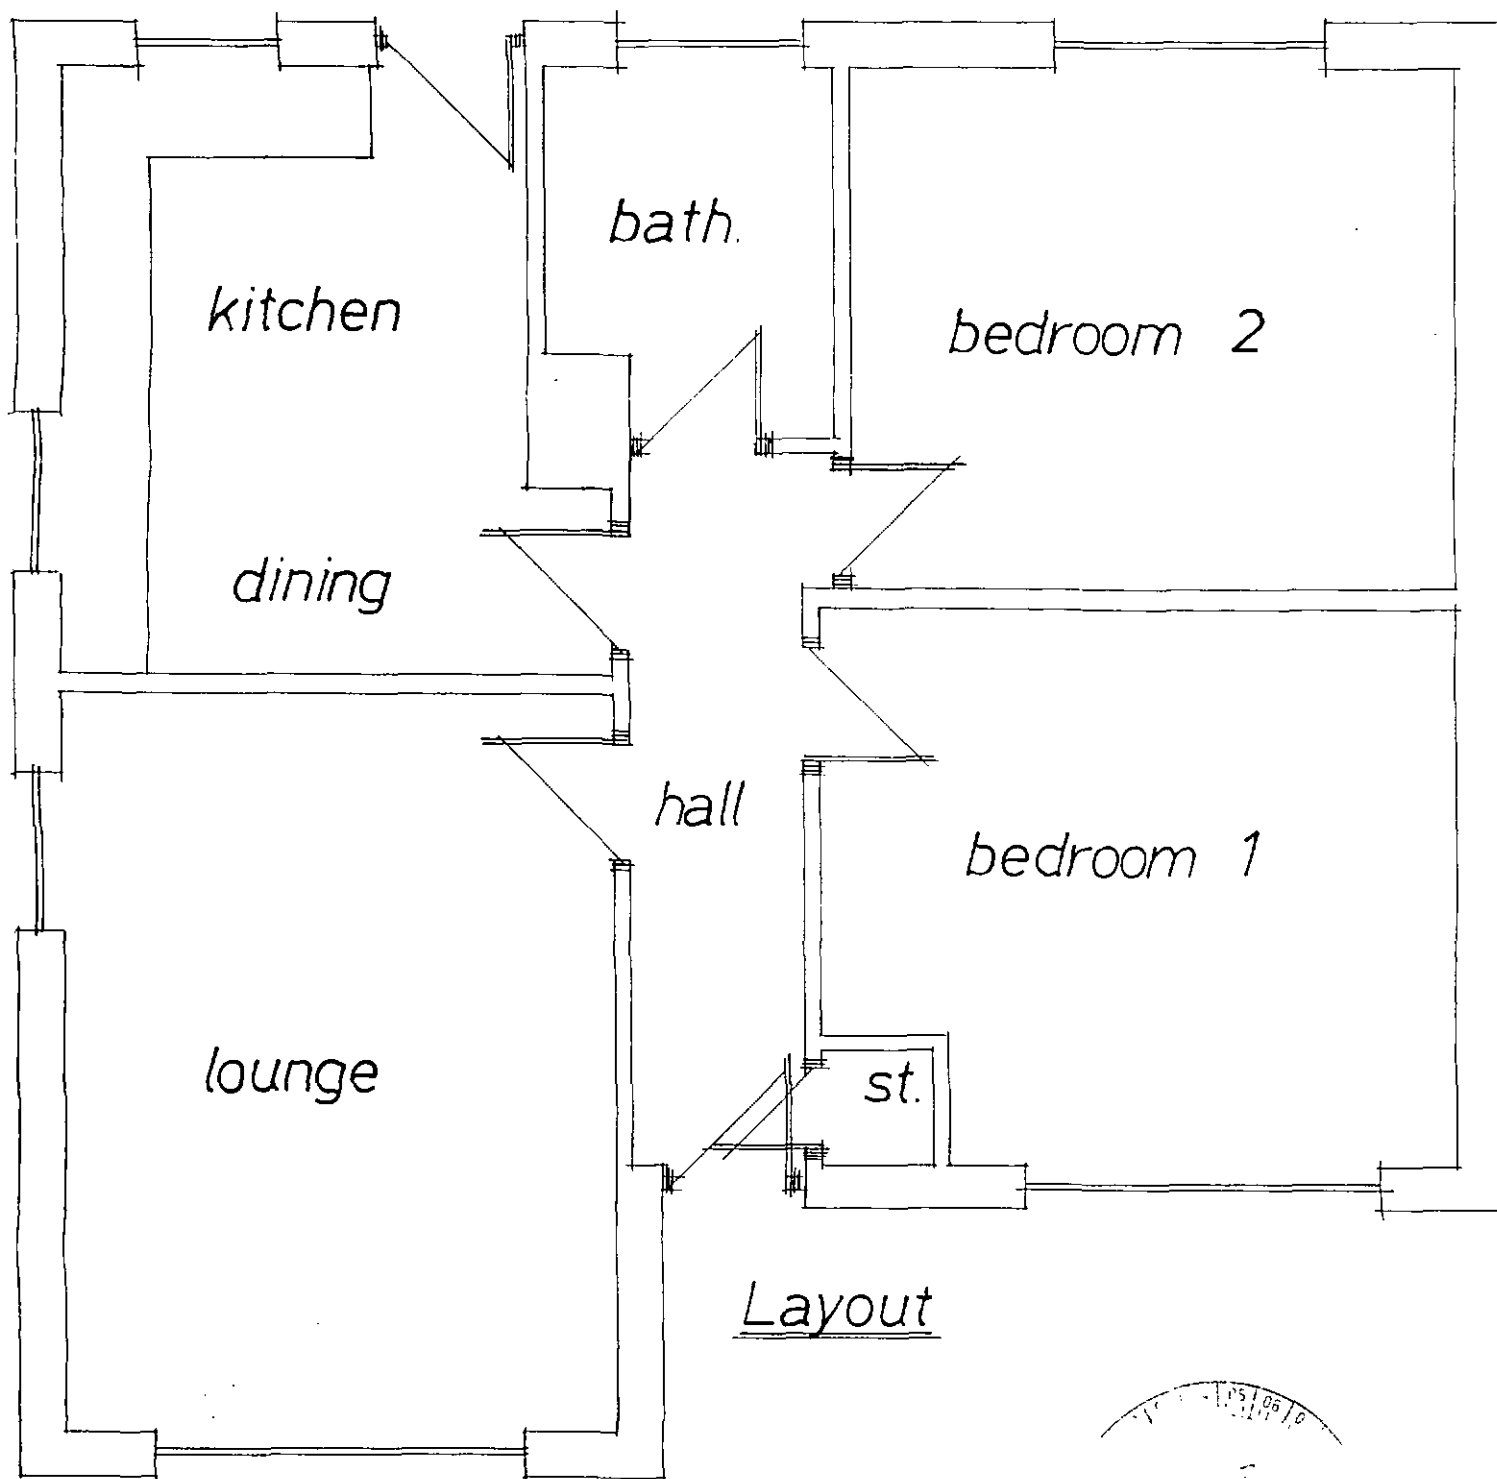

Rev	Notes	Date

Garry
Greetham
Associates Ltd
Residential
Design Consultant
Westwood House
18 Carr Lane
Tankersley
Barnsley S75 3BE
Tel(01226)746573

PROJECT Retrospective Porches

CLIENT Mr. & Mrs. T. Cole

TITLE Property as Existing


ADDRESS
17 Cloughfields Road,
Hoyland, Barnsley. S74 0BJ

DRAWN BY ggg

SCALE 1:50; 1:100 DATE Aug.10


DRAWING No 328-02 REV

Member of the Chartered Institute
of Architectural Technologists

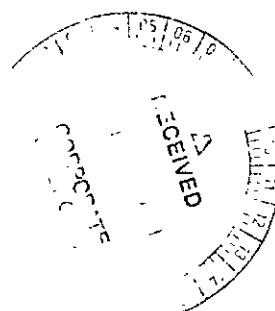


Elevations

POLYCARBONATE ROOFING

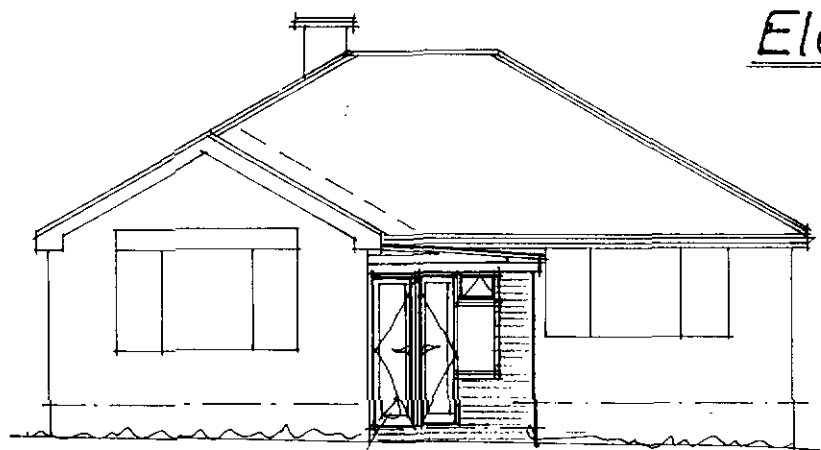


Front

WHITE P.V.C DOORS & WINDOWS TO MATCH.

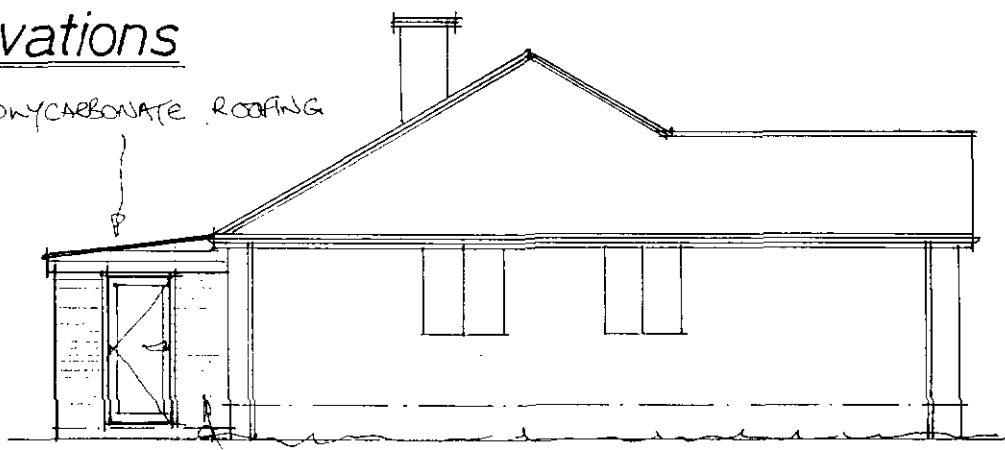


Side

MATCHING BUFF BRICK WITH DARK BROWN BRICKWORK BELOW D.P.C.

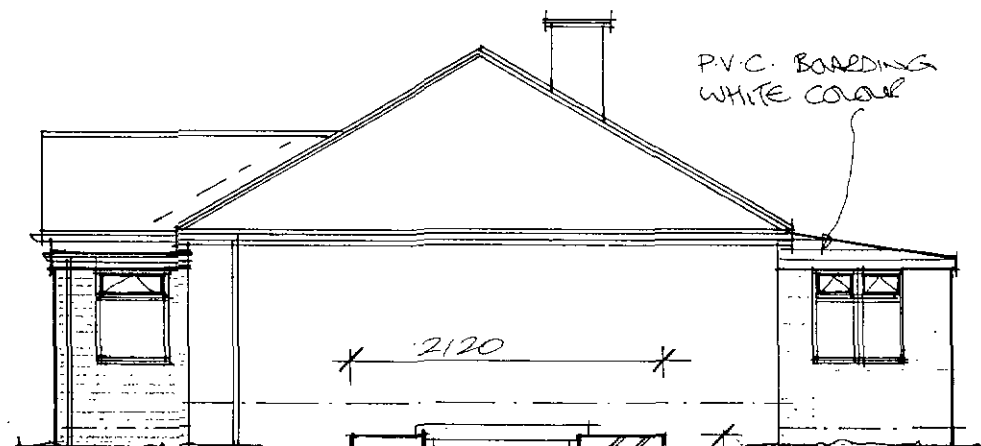


Side

P.V.C. BOARDING WHITE COLOUR

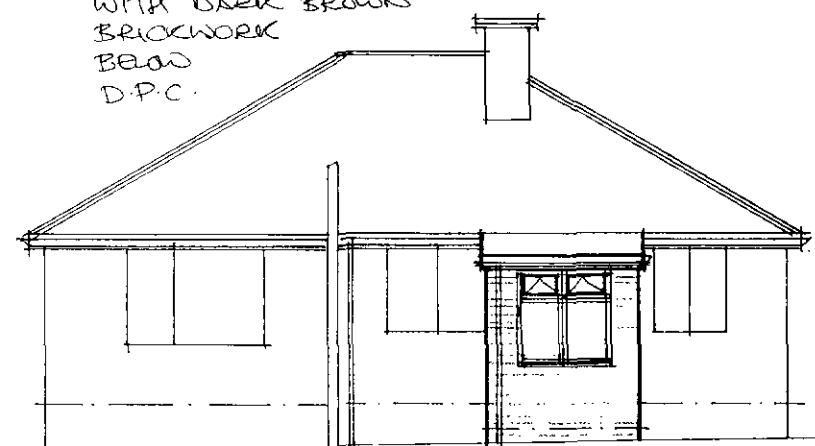

Rear

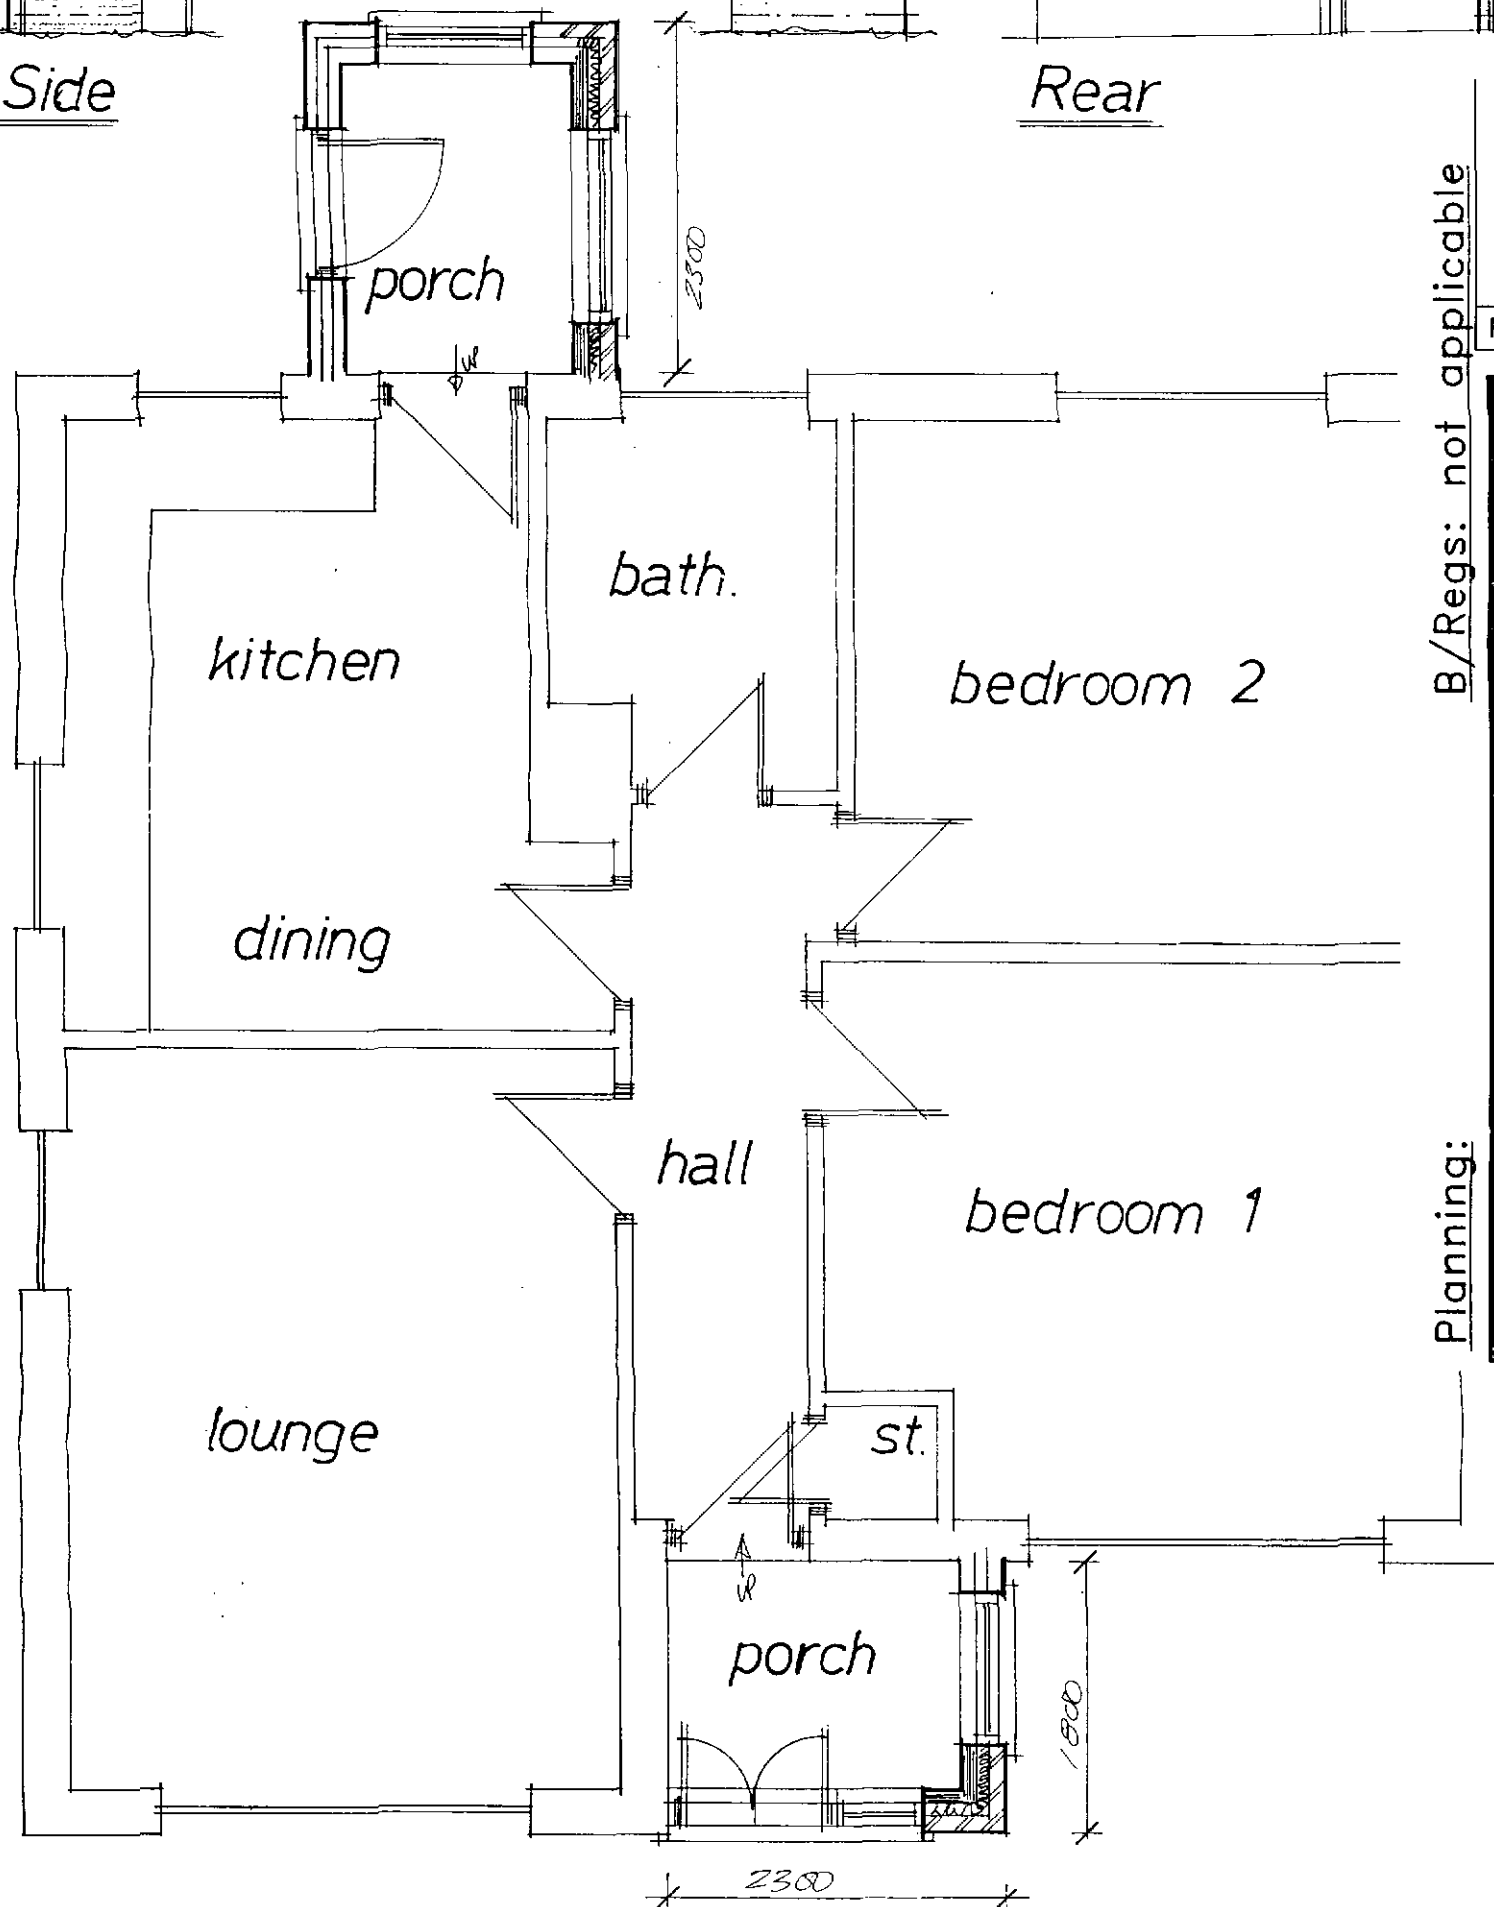

Layout

B/Regs: not applicable

Planning:

Rev	Notes	Date

Garry Greetham Associates Ltd
Residential Design Consultant
Westwood House
18 Carr Lane
Tankersley
Barnsley S75 3BE
Tel(01226)746573

PROJECT	Retrospective Porches
CLIENT	Mr. & Mrs. T. Cole
TITLE	Property as Proposed
ADDRESS	17 Cloughfields Road, Hoyland, Barnsley. S74 0BJ
DRAWN BY	ggg
SCALE	1:100; 1:50
DATE	Aug.10
DRAWING No	328-03
REV	
Member of the Chartered Institute of Architectural Technologists	