


well

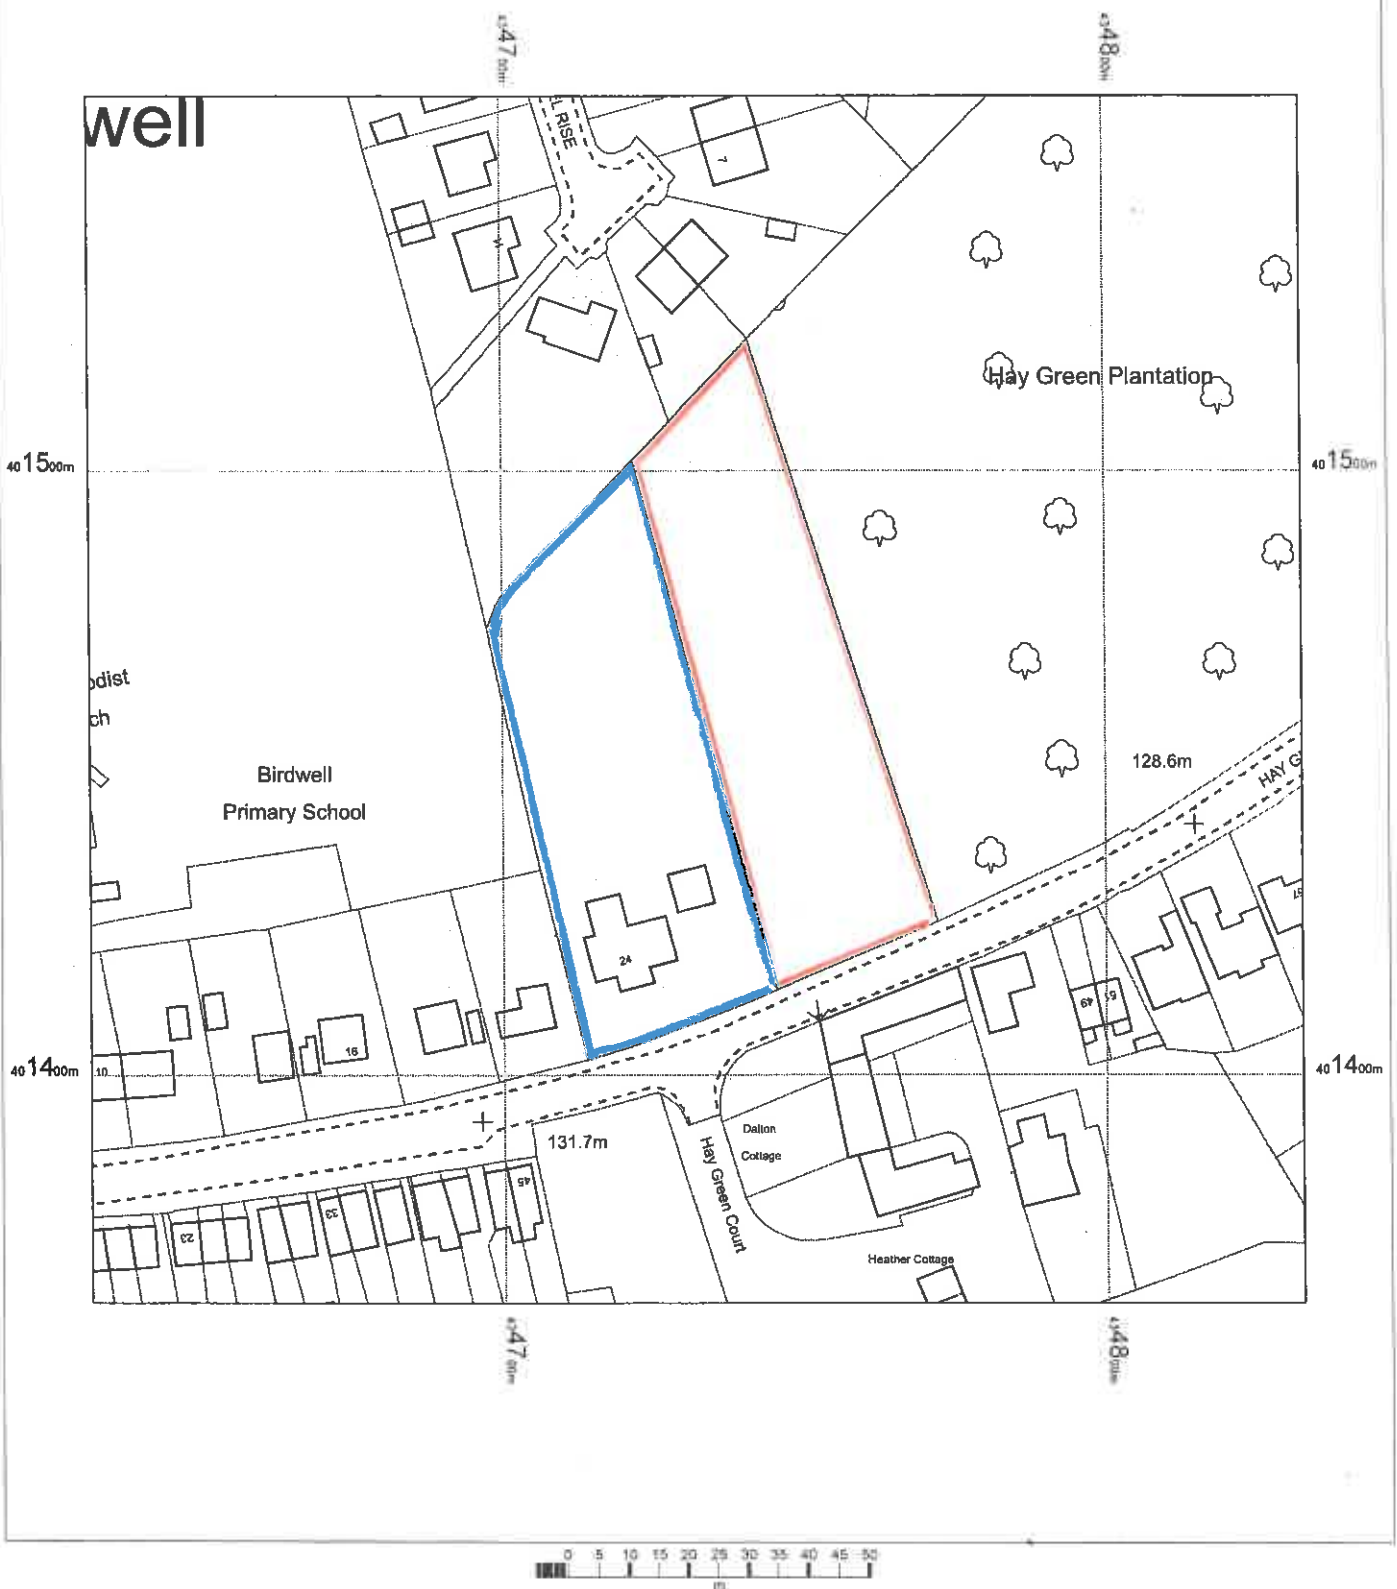

24 HAY GREEN LANE
S70 5XA

OS MasterMap 1250/2500/10000 scale
28 October 2014, ID: BW1-00372723
www.blackwellmapping.co.uk

1:1250 scale print at A4, Centre: 434732 E, 401462 N

©Crown Copyright Ordnance Survey. Licence no.
100041040



BLACKWELL'S
www.blackwellmapping.co.uk

TEL: 0114 268 7658
maps.sheffield@blackwell.co.uk