




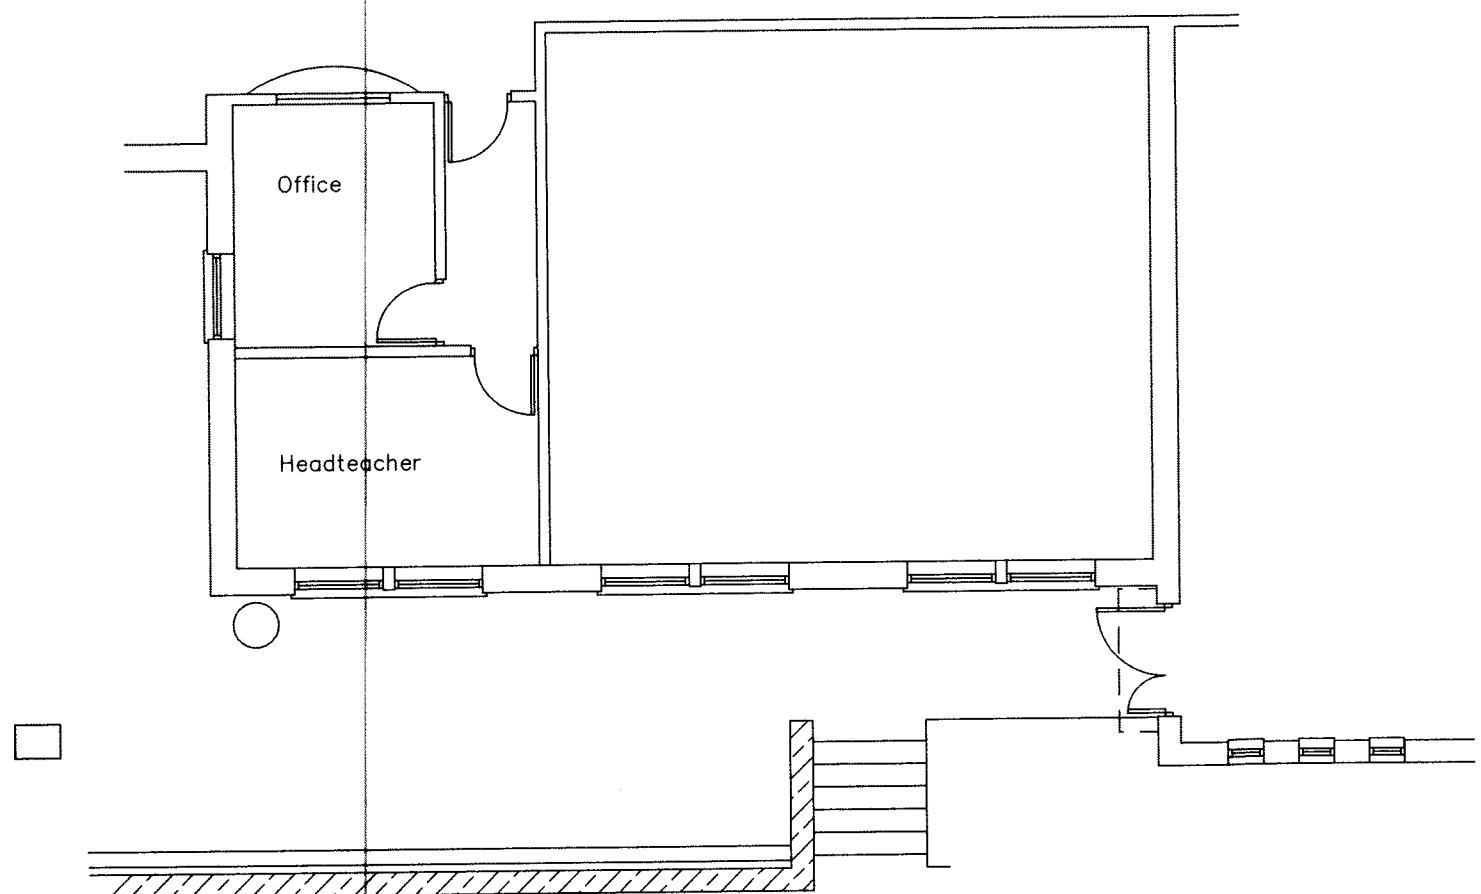


EXISTING PLAN

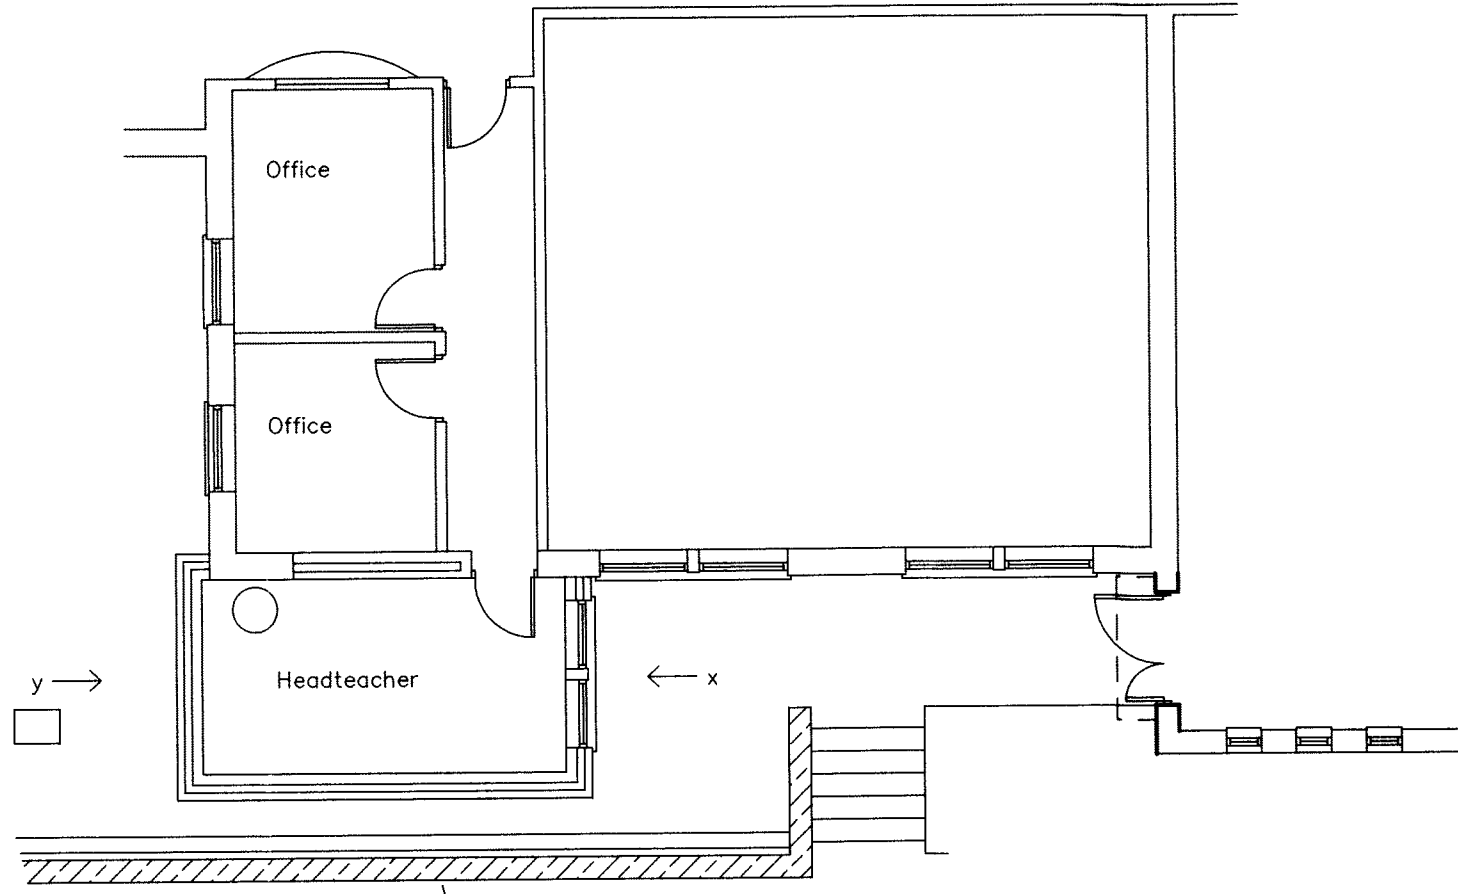


PROPOSED PLAN

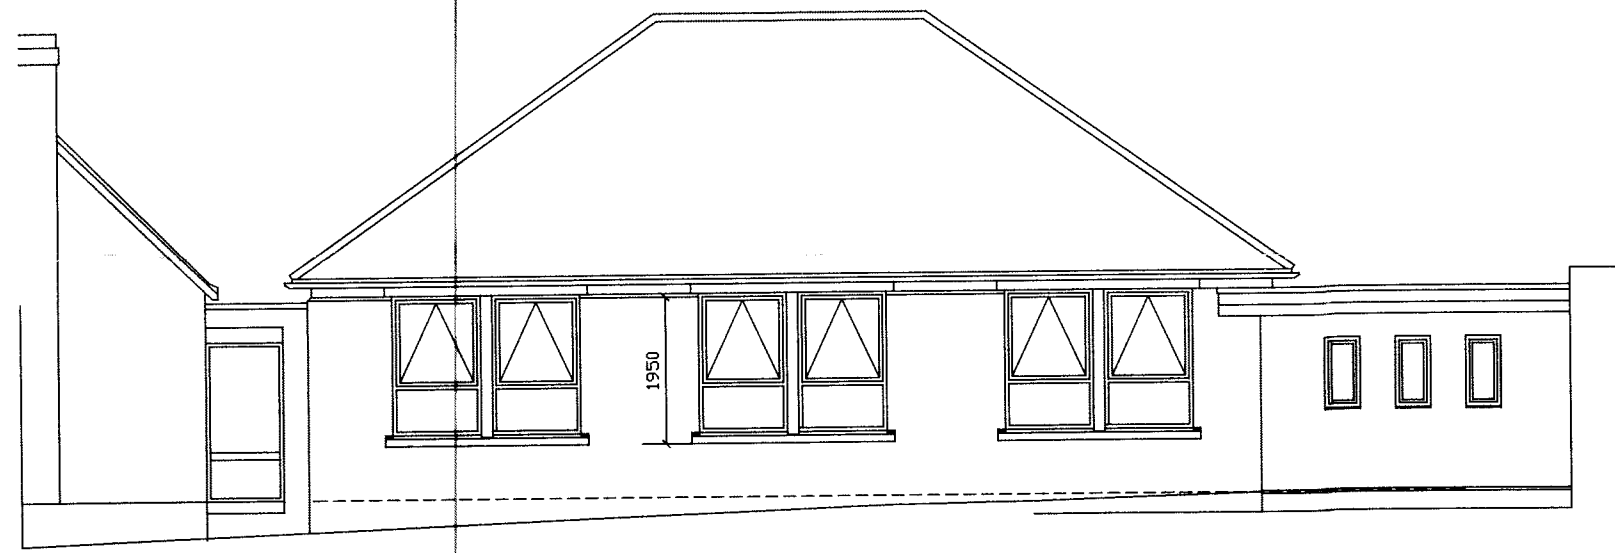

EXISTING ELEVATION

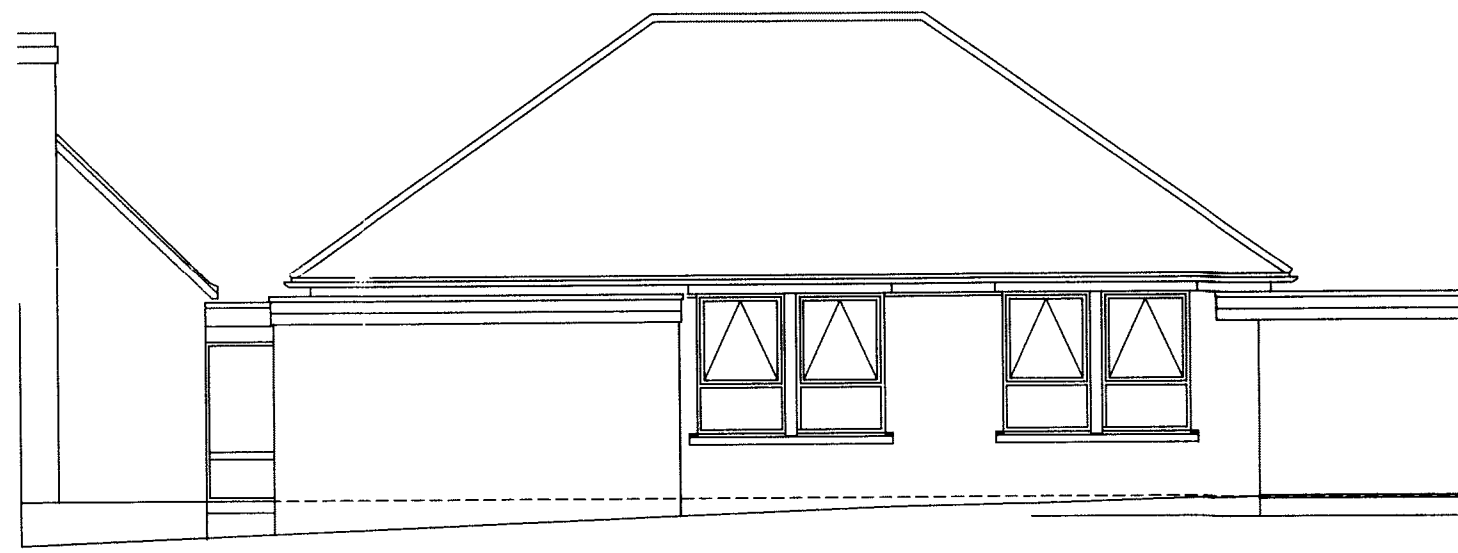


PROPOSED ELEVATION

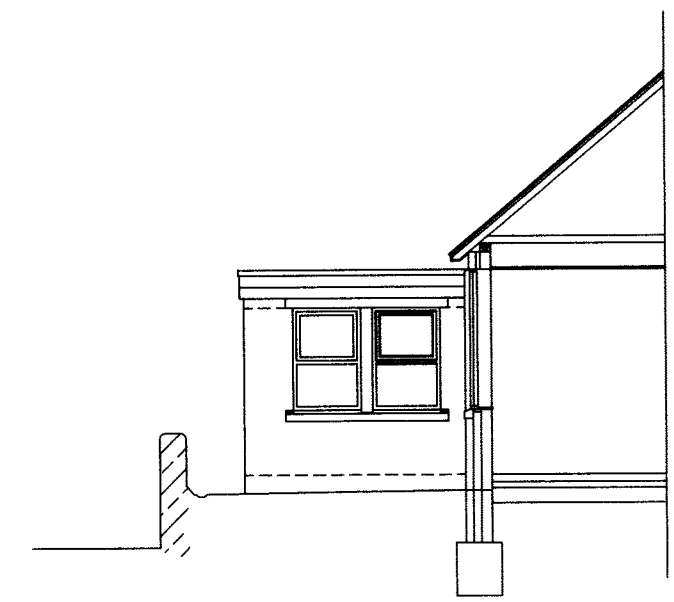


PROPOSED SIDE ELEVATION FROM X

10.5
6.2
—
65.1

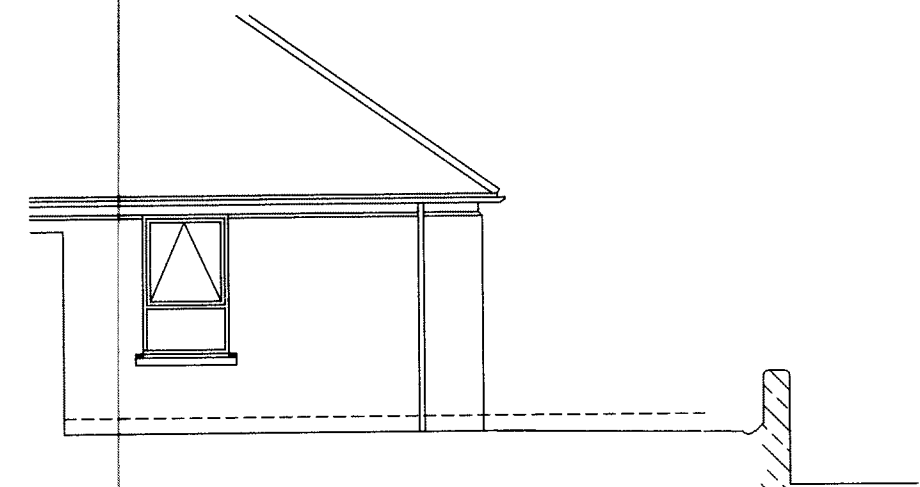

EXISTING END ELEVATION FROM Y

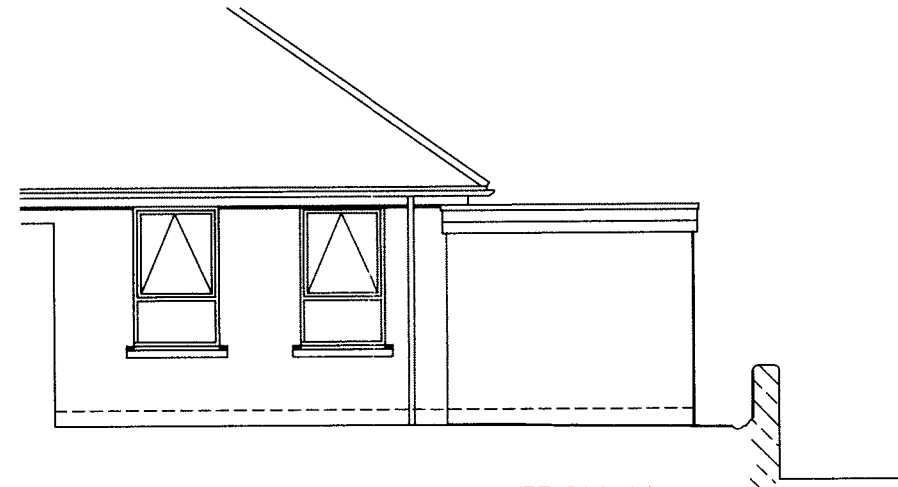

PROPOSED END ELEVATION FROM Y

REV	DATE	DESCRIPTION
The contractor is to comply in all respects with the current Building Regulations and is to check all site dimensions and levels. Do not scale from the drawing, use written dimensions. To be read in conjunction with Pre-Tender Health & Safety Plan / Preliminaries Section (Section A34 etc.) Maps are reproduced from Ordnance Survey material with the permission of Ordnance Survey on behalf of the Controller of Her Majesty's Stationary Office © Crown copyright. Unauthorised reproduction infringes Crown copyright and may lead to prosecution or civil proceedings 100022264 (2011)		
 NPS BARNSELY LTD PO BOX 634 BARNSELY SOUTH YORKSHIRE, S70 9GG TEL: 01226 774605 FAX: 01226 774399 EMAIL: enquiries@nps.co.uk Head Office: Lancaster House, 16 Central Avenue, St Andrews Business Park, Norwich, NR7 0AH. Tel: 01603 706000 Fax: 01603 706001 Other Office locations can be found on website: www.nps.co.uk		
PROJECT CAWTHORNE PRIMARY		CLIENT EDUCATION
		CAD FILE REF DATE SCALE APRIL 2012 1 = 200
SUBJECT EXISTING AND PROPOSED PLANS		REV DRAWN CHECKED HWA
		PROJECT NR DRAWING NR ED 2378 SK 1