



ALL EXISTING DIMENSIONS BASED ON SURVEY CARRIED OUT BY NPS. FURTHER SURVEY IS ADVISED PRIOR TO COMMENCEMENT OF WORKS

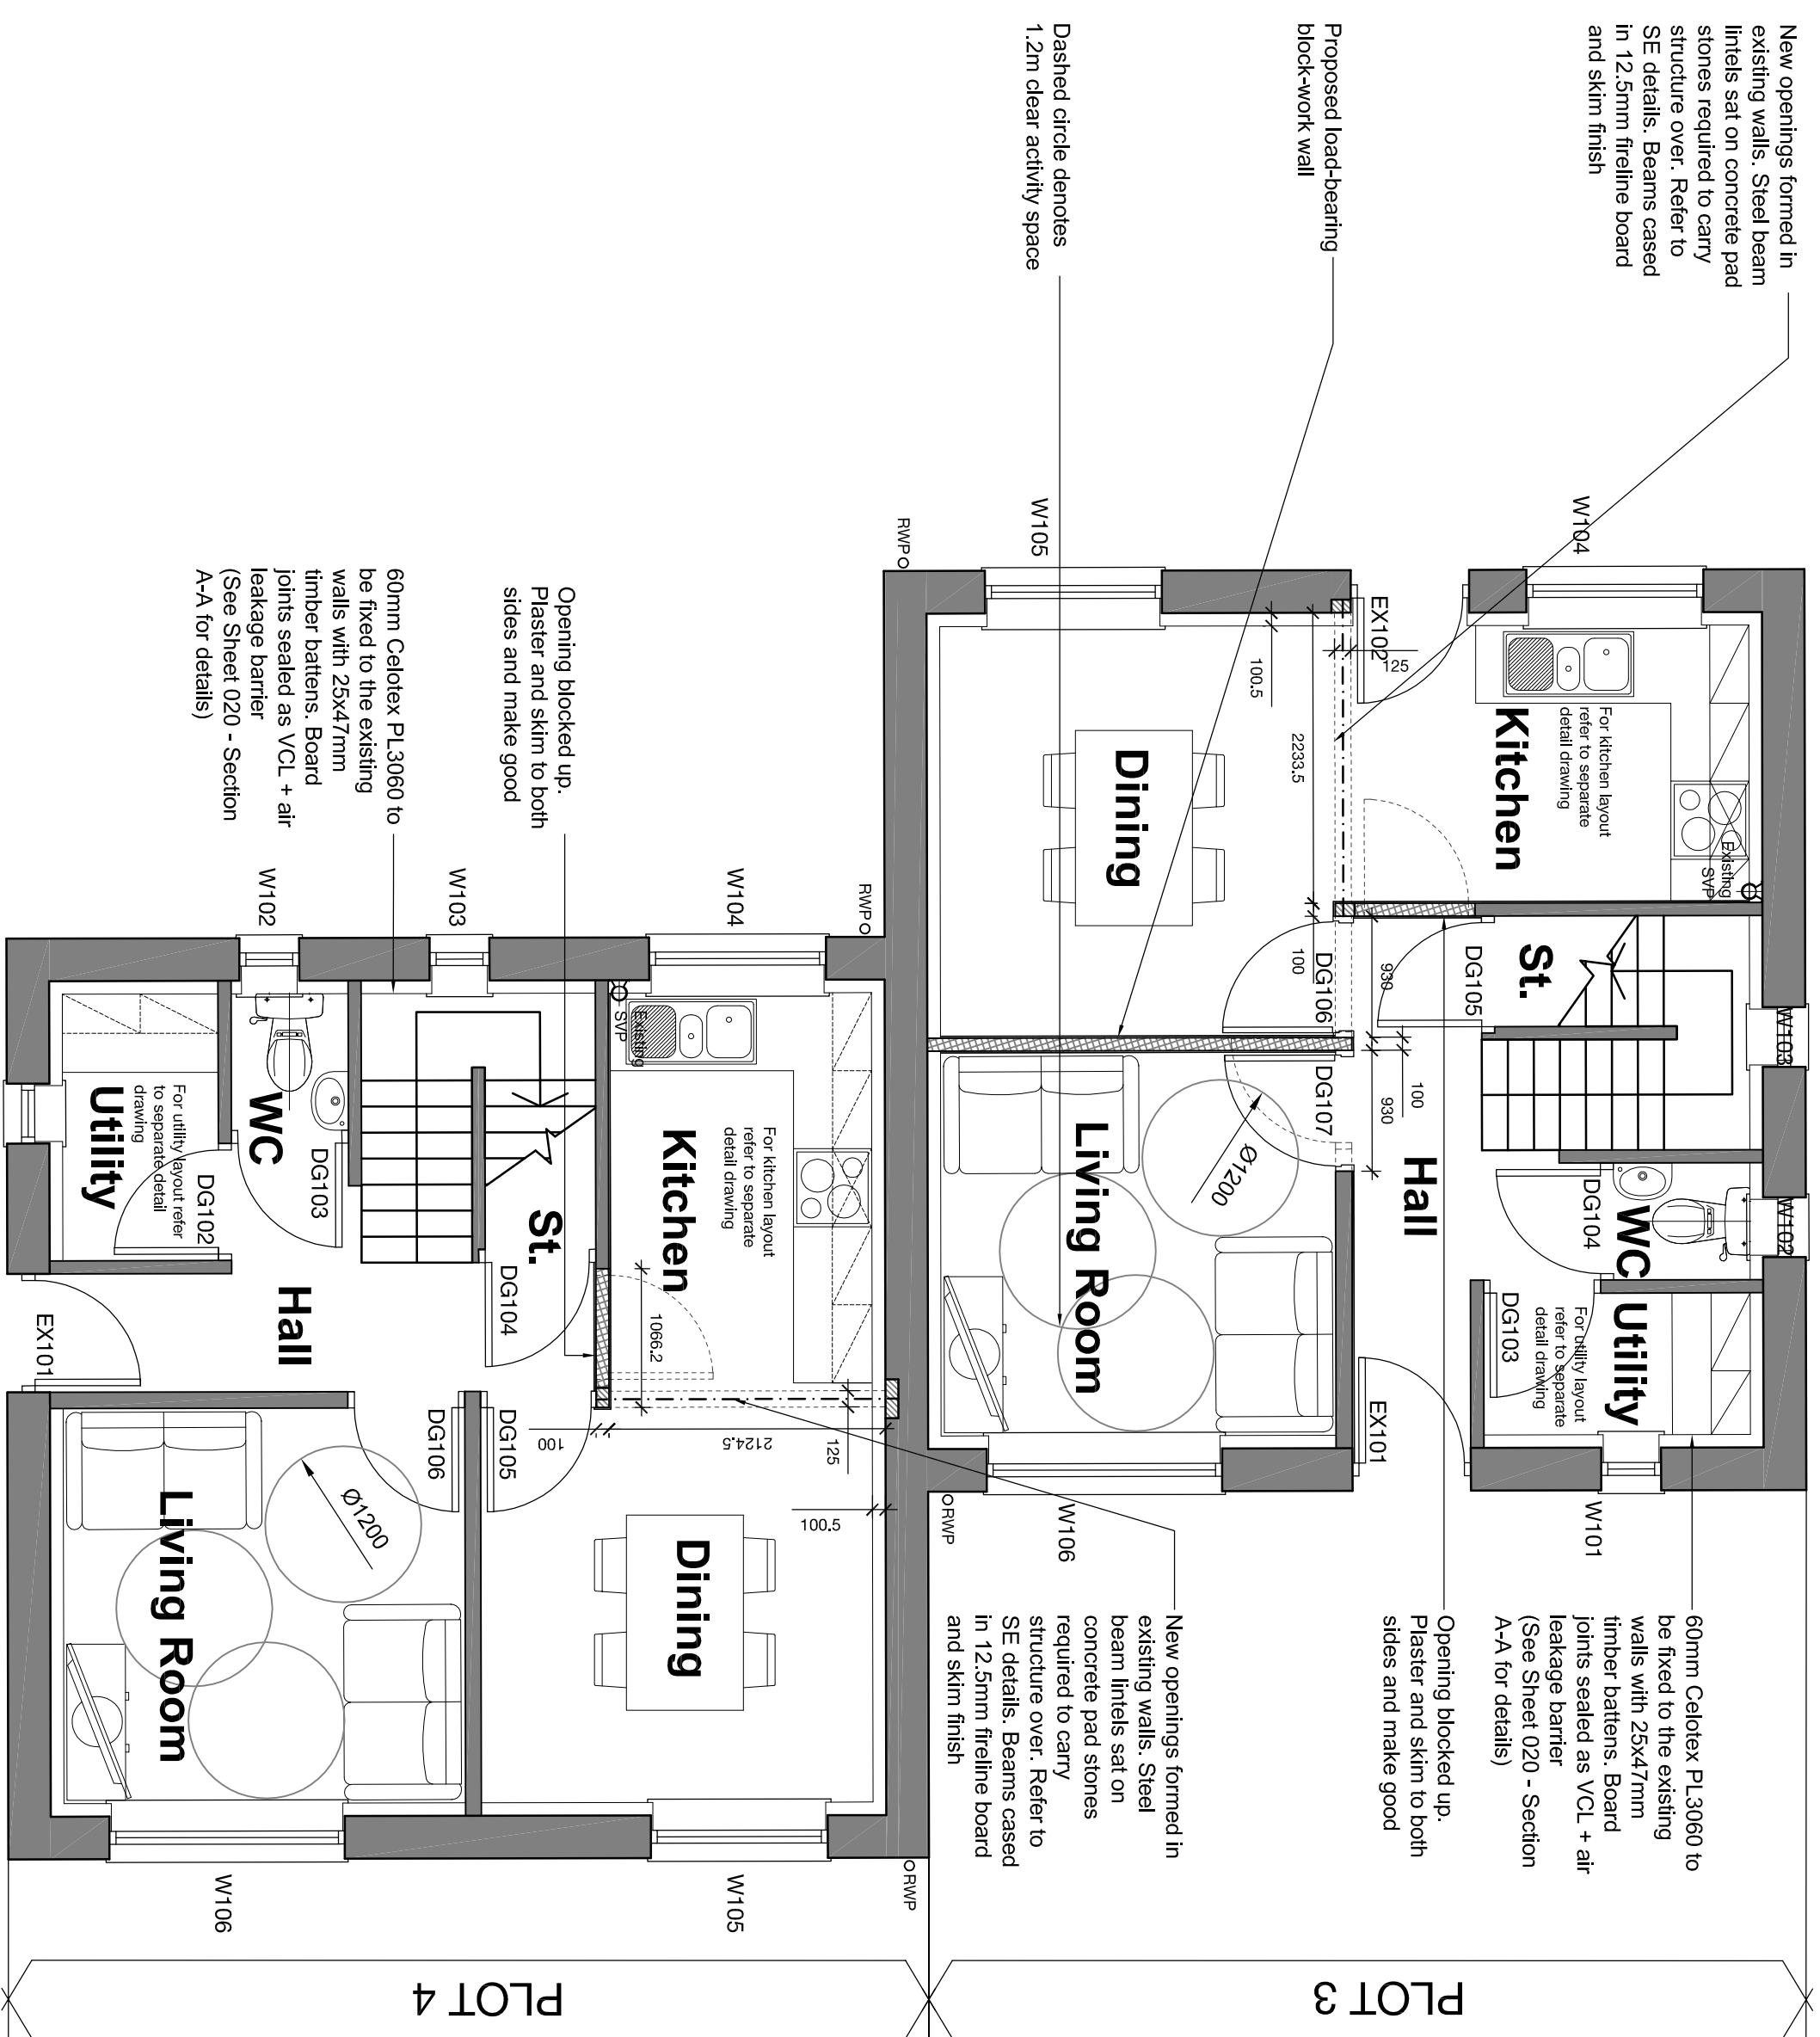


PLOT 03 - 04 PROPOSED GROUND FLOOR PLAN

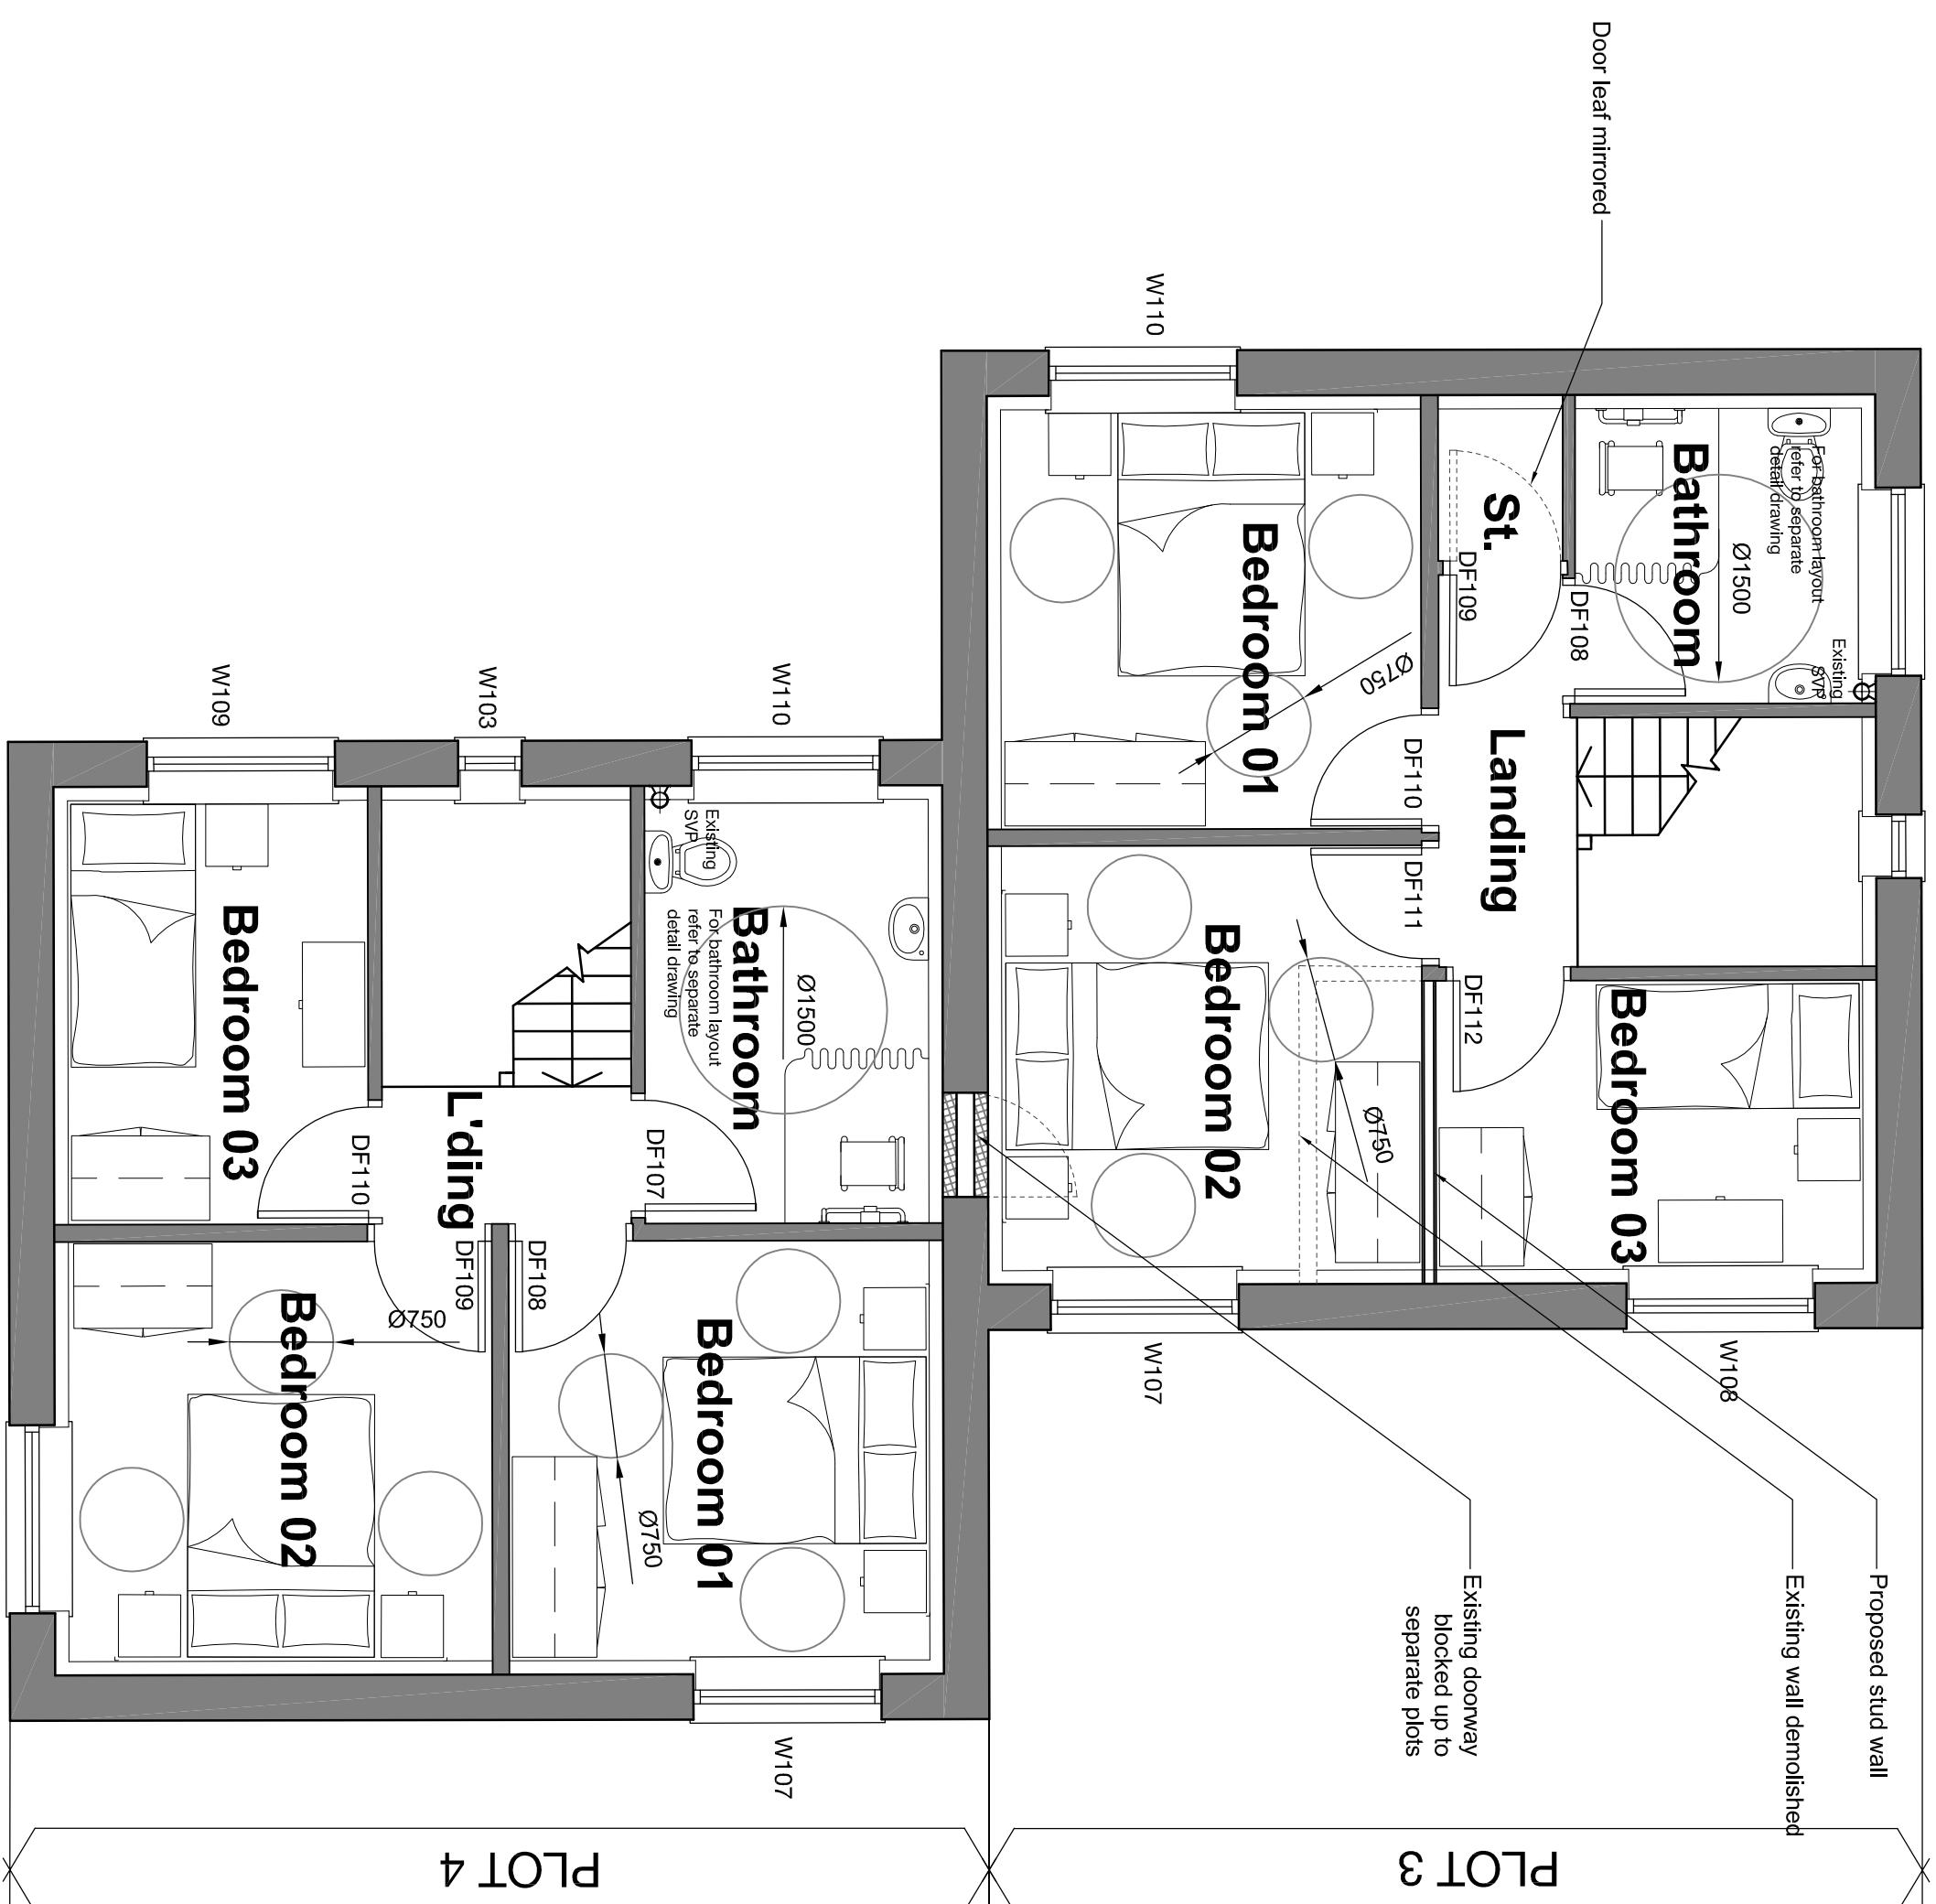

PLOT 03 - 04 PROPOSED FIRST FLOOR PLAN

</									
---	--	--	--	--	--	--	--	--	--

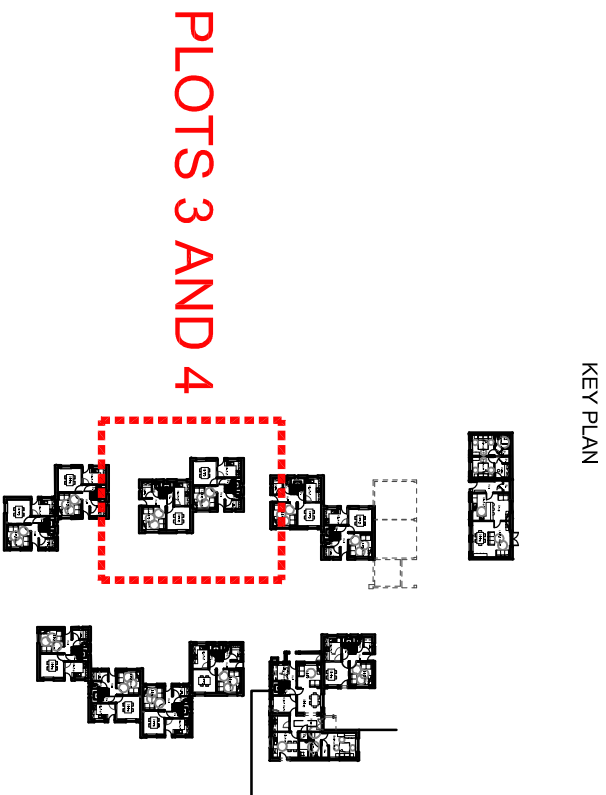

Notes: