


Plan Referred to

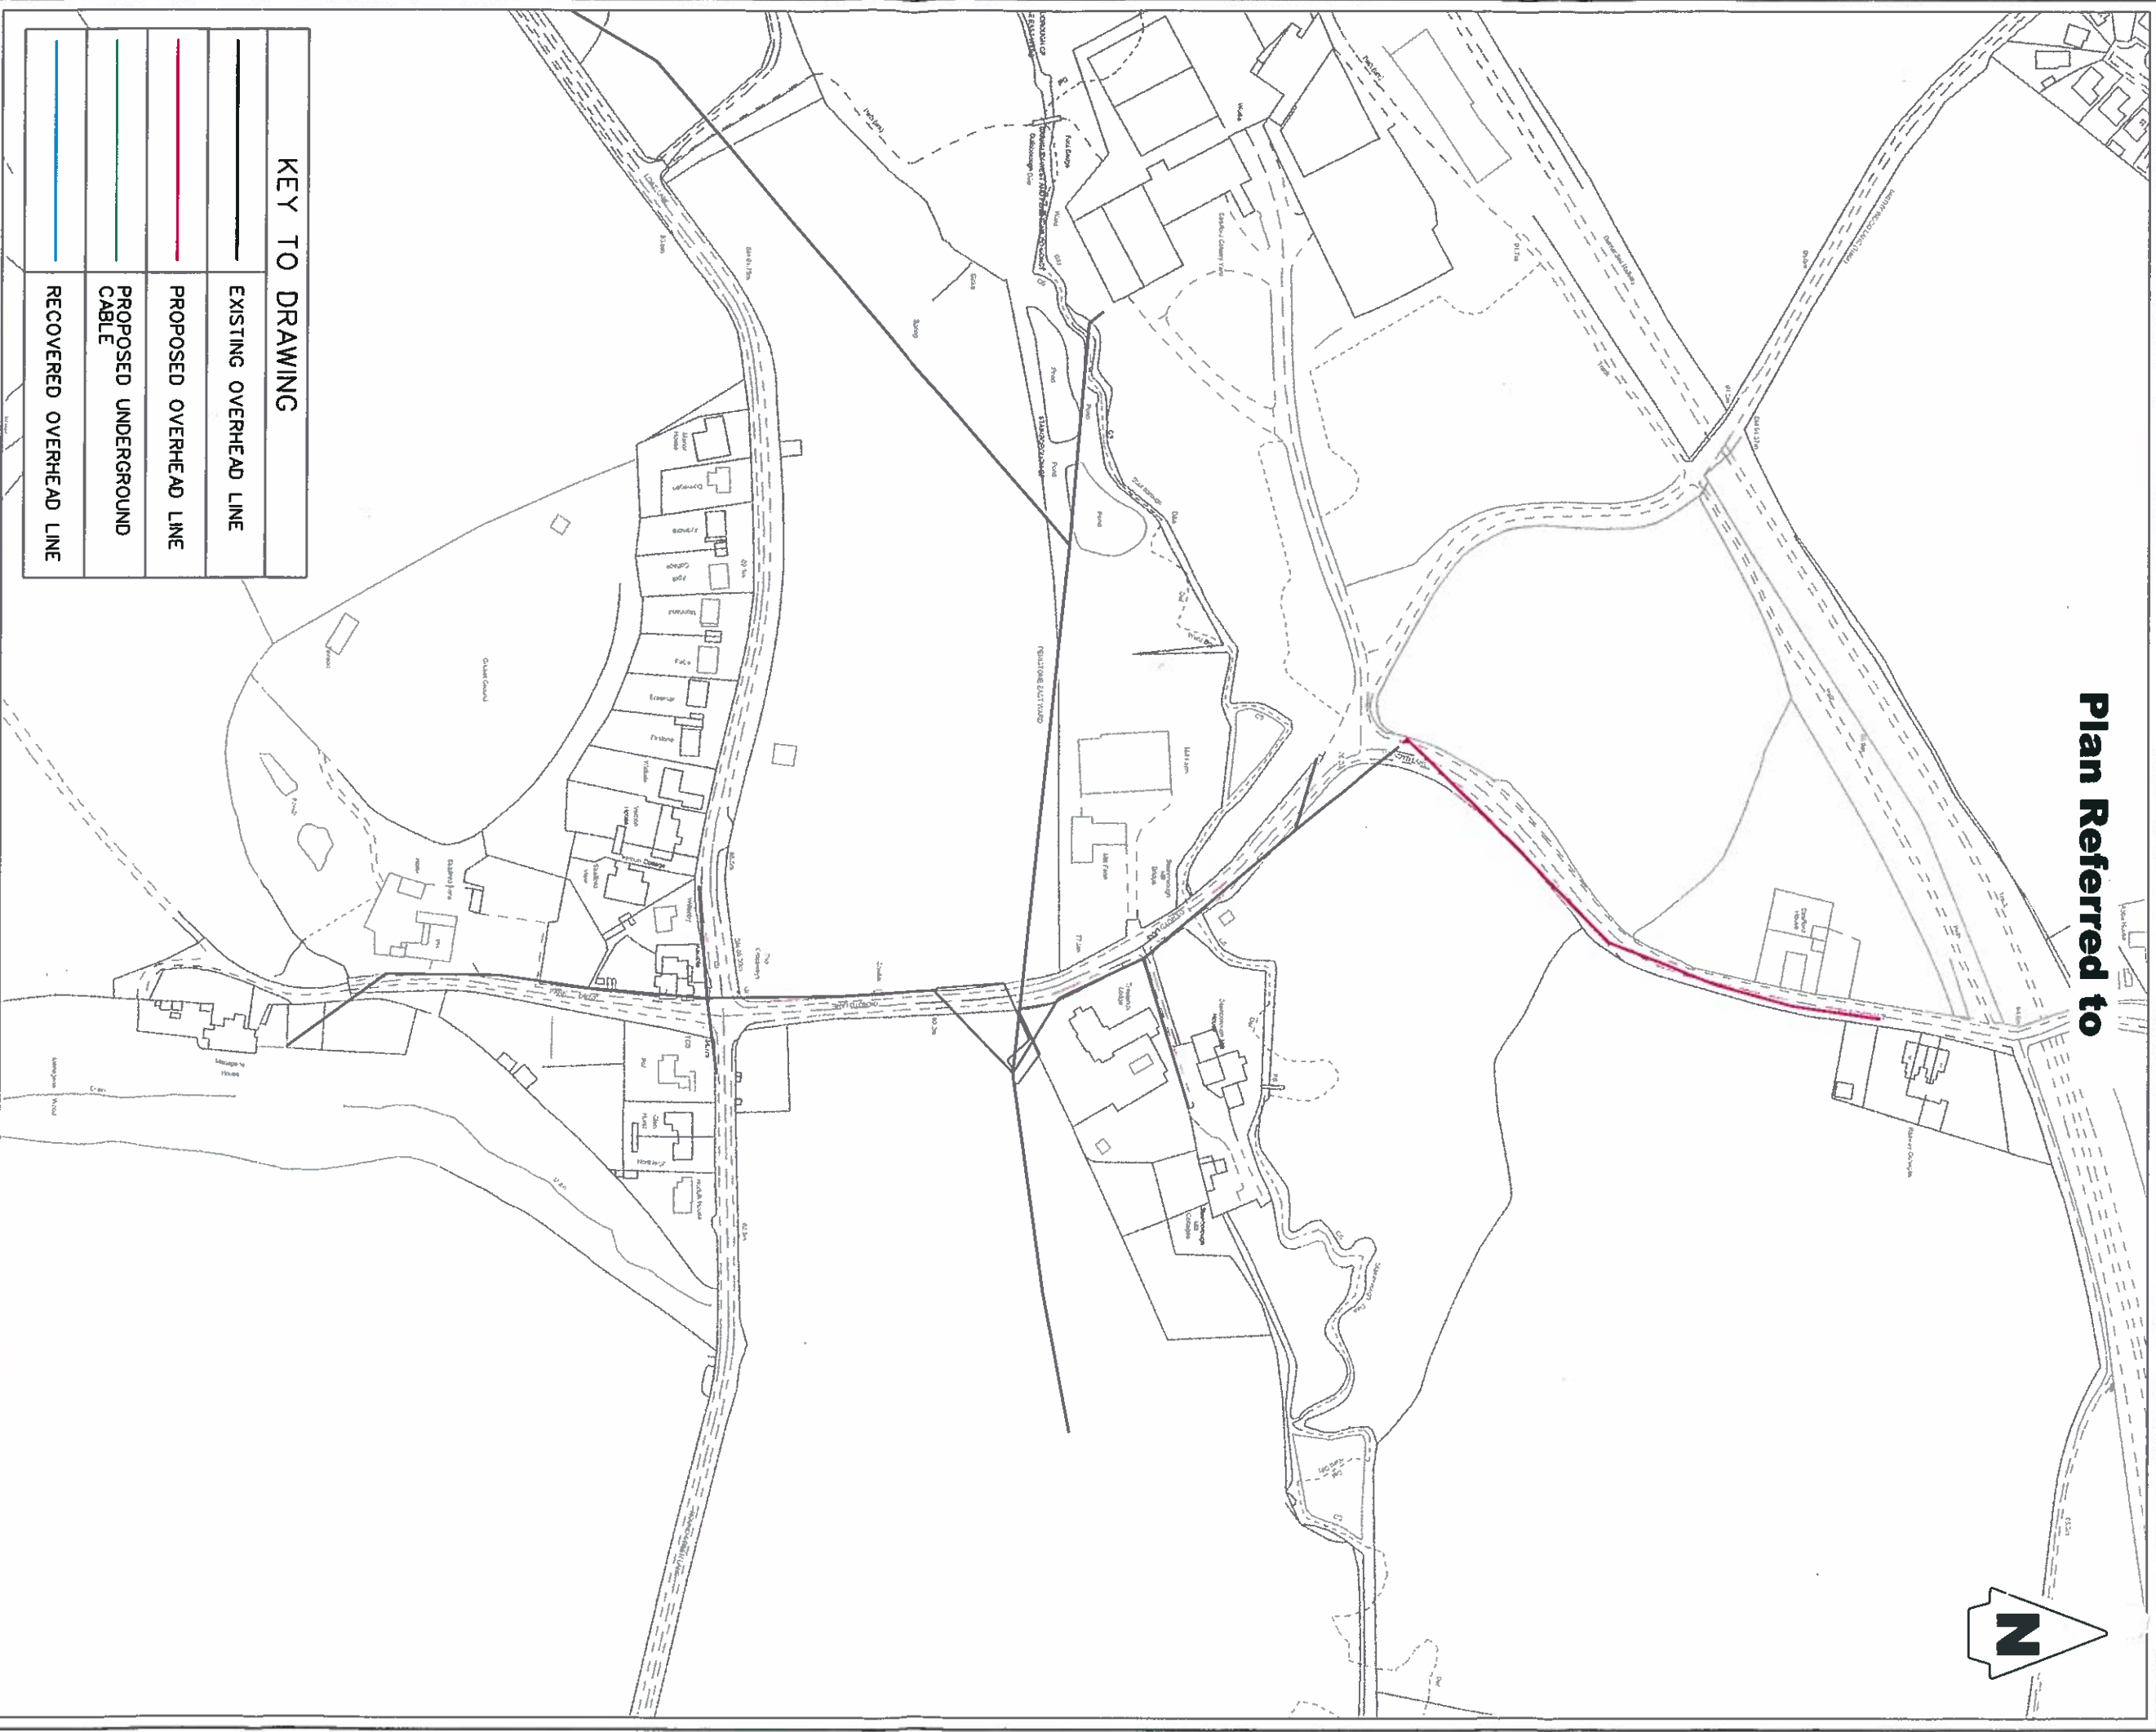

KEY TO DRAWING	
	EXISTING OVERHEAD LINE
	PROPOSED OVERHEAD LINE
	PROPOSED UNDERGROUND CABLE
	RECOVERED OVERHEAD LINE

National Grid Reference SE322036
1:50,000 Sheet Number 110
Local Authority BARNESLEY MBC

NORTHERN POWERGRID
Manufacturer Details

Lloyds Court, 78 Grey Street, Newcastle Upon Tyne, NE1 6AF

Based on the Ordnance Survey Map with the sanction of the controller of HM Stationery Office Crown copyright reserved.
Licenses: Northern Powergrid Holdings Company
Registered Office: Lloyds Court, 78 Grey Street, Newcastle Upon Tyne, NE1 6AF
Registered in England and Wales Number 3476201

Prepared By Anthony Mallon
Revised Grid Reference SE322036
Date Issued 10/04/2013 Checked By C.BETTISON

Document Details
LEGAL DRAWINGS OTHER
PLANNING PLAN
(PZ23552401&3&8)
Drawing No. C1021685 Historic Ref No. YP13657
Revision Notes

A3