



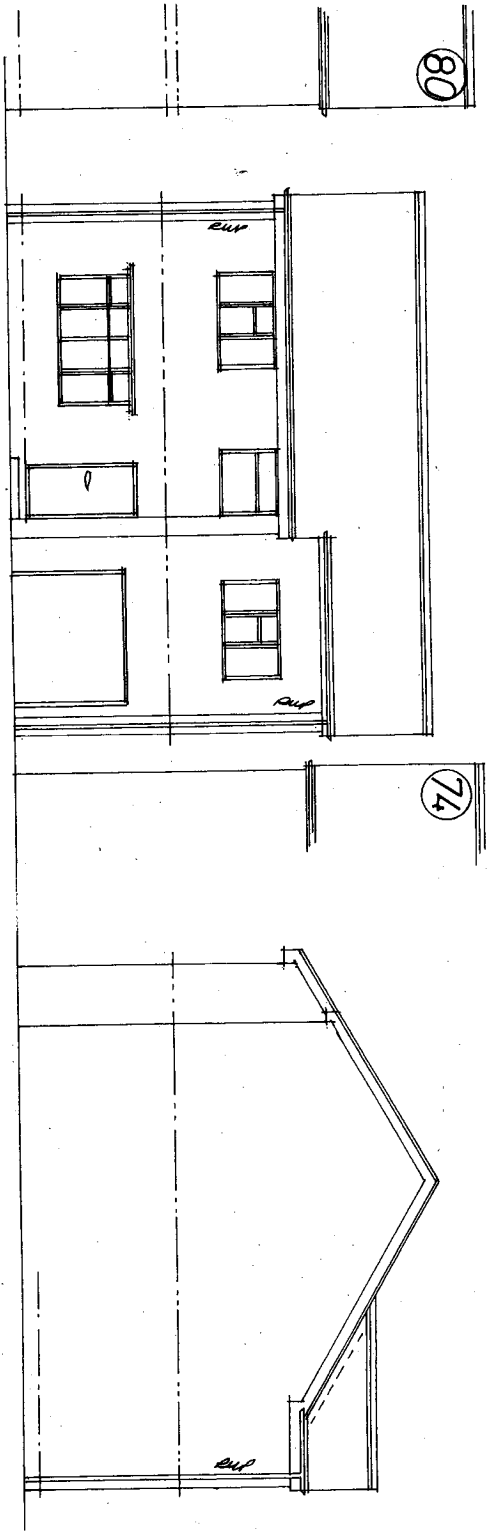


Front

Side

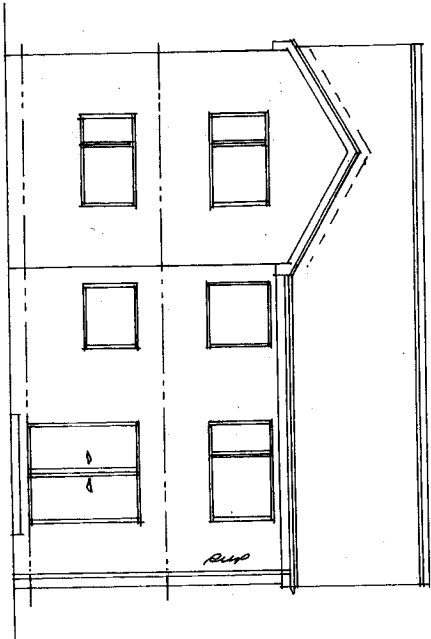


Rear

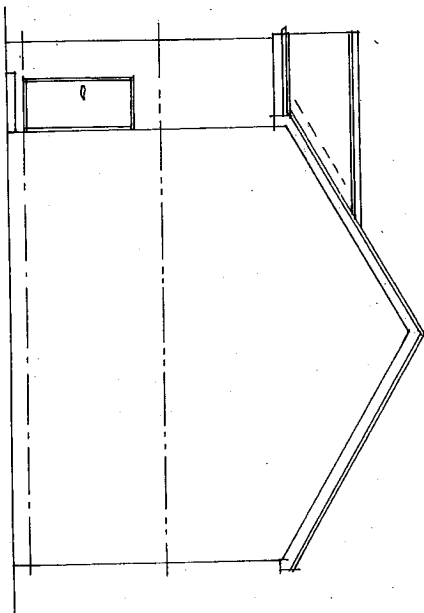

Side

Rev	Notes	Date


Garry Greetham Associates Residential Design Consultant Westwood House 18 Carr Lane Tannersley Barnsley S75 3BE Tel(01226)746573	
PROJECT	Rear Extension
CLIENT	Mr. C. Watkinson
TITLE	Elevations as Existing
ADDRESS	76 West Street, Worsbrough Bridge, Barnsley, S70 5DG
DRAWN BY	999
SCALE	1:100 DATE Feb 21
DRAWING No	950-02 REV
Member of the Chartered Institute of Architectural Technologists	

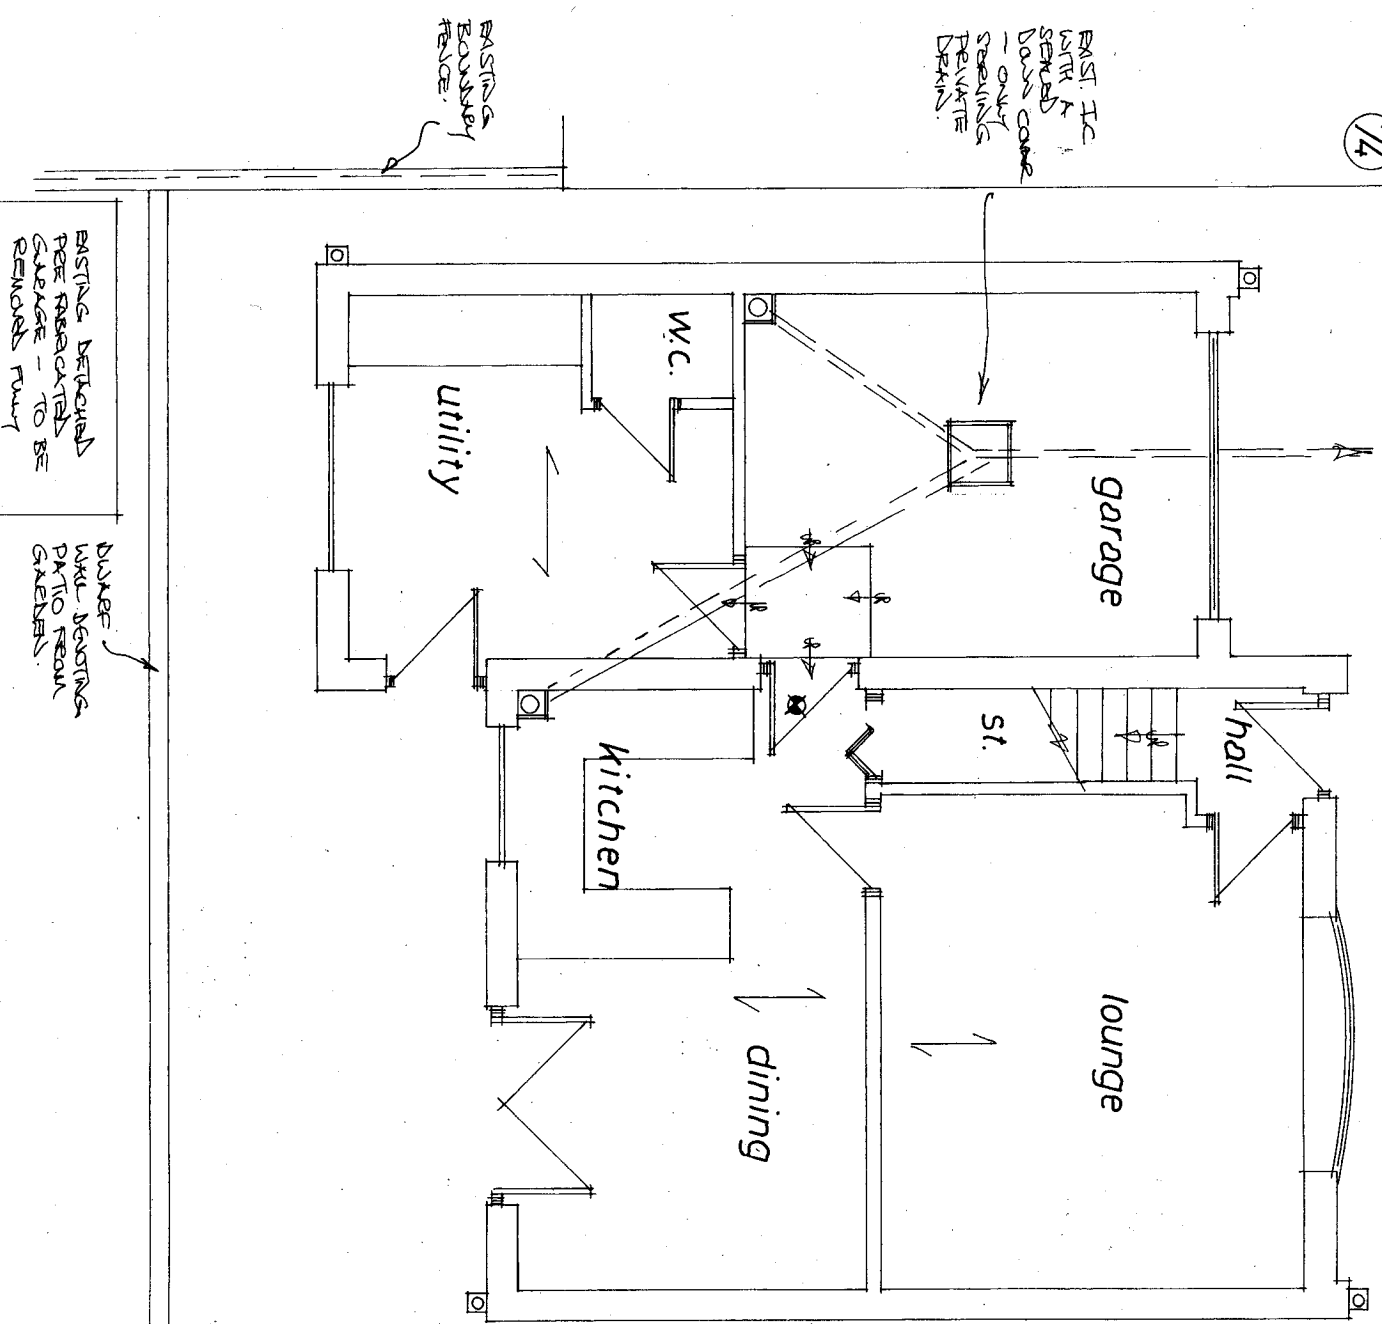


Rev	Notes	Date

Garry Greetham Associates Residential Design Consultant Westwood House 18 Carr Lane Tankersley Barnsley S75 3BE Tel(01226)746573	
PROJECT	Rear Extension
CLIENT	Mr. C. Watkinson
TITLE	G. F. Layout as Existing
ADDRESS	76 West Street, Worsbrough Bridge, Barnsley. S70 5DG
DRAWN BY	gpg
SCALE	1:50
DRAWING No	950-03
DATE	Feb 21
REV	

Member of the Chartered Institute of Architectural Technologists

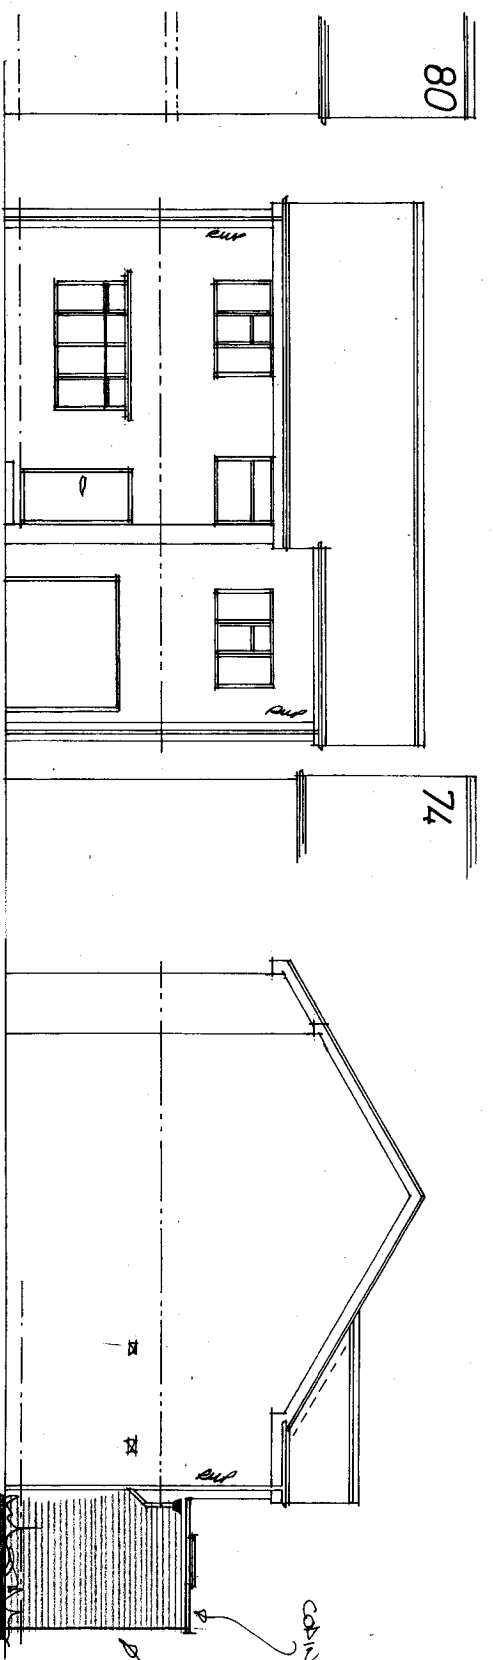


Front

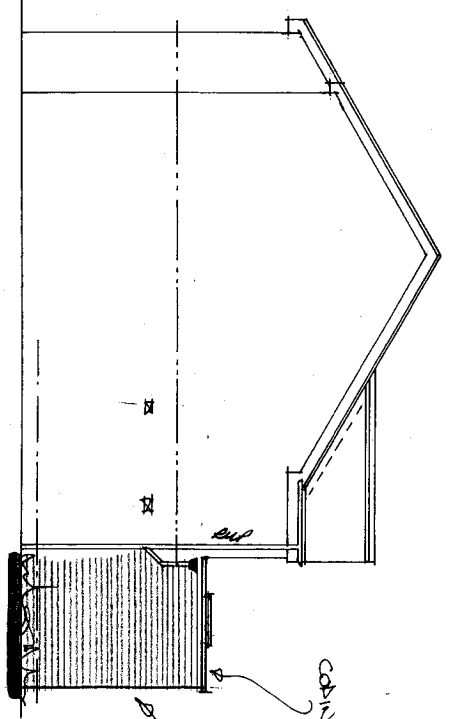


Side

CHINA STONE TO TOP.
MATCHING BROWN
BRICKWORK

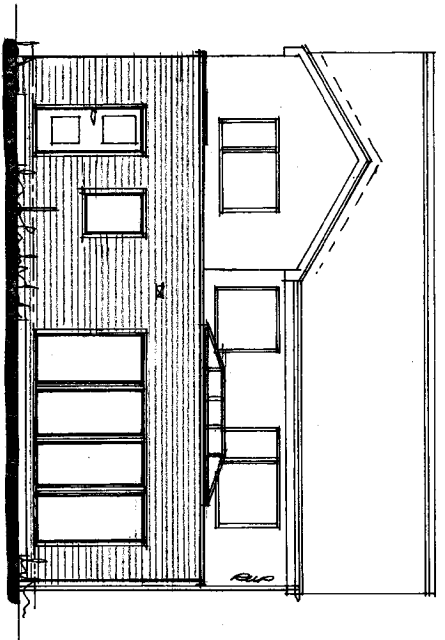

Rear

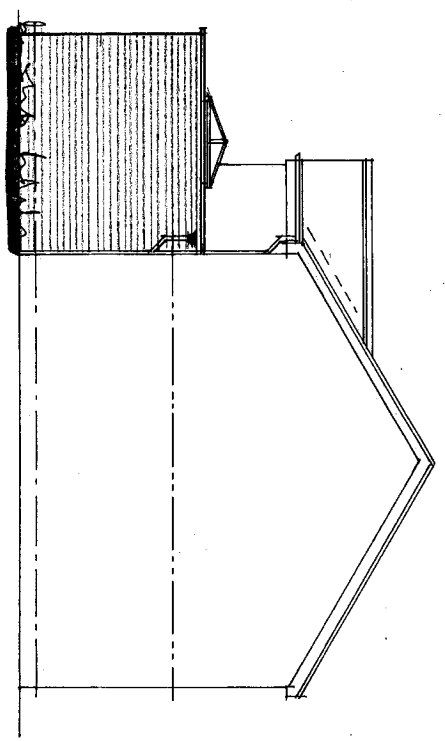

Side

Rev	Notes	Date


Garry Greetham Associates
Residential Design Consultant
Westwood House
18 Carr Lane
Tonkersley
Barnsley S75 3BE
Tel(01226)746573

Project Rear Extension
Client Mr. C. Wilkinson
Title Elevations as Proposed

Address 76 West Street,
Worsbrough Bridge,
Barnsley, S70 5DG

Drawn by 999
Scale 1:100
Date Feb 21
Drawing No 950-04
Rev

Member of the Chartered Institute
of Architectural Technologists

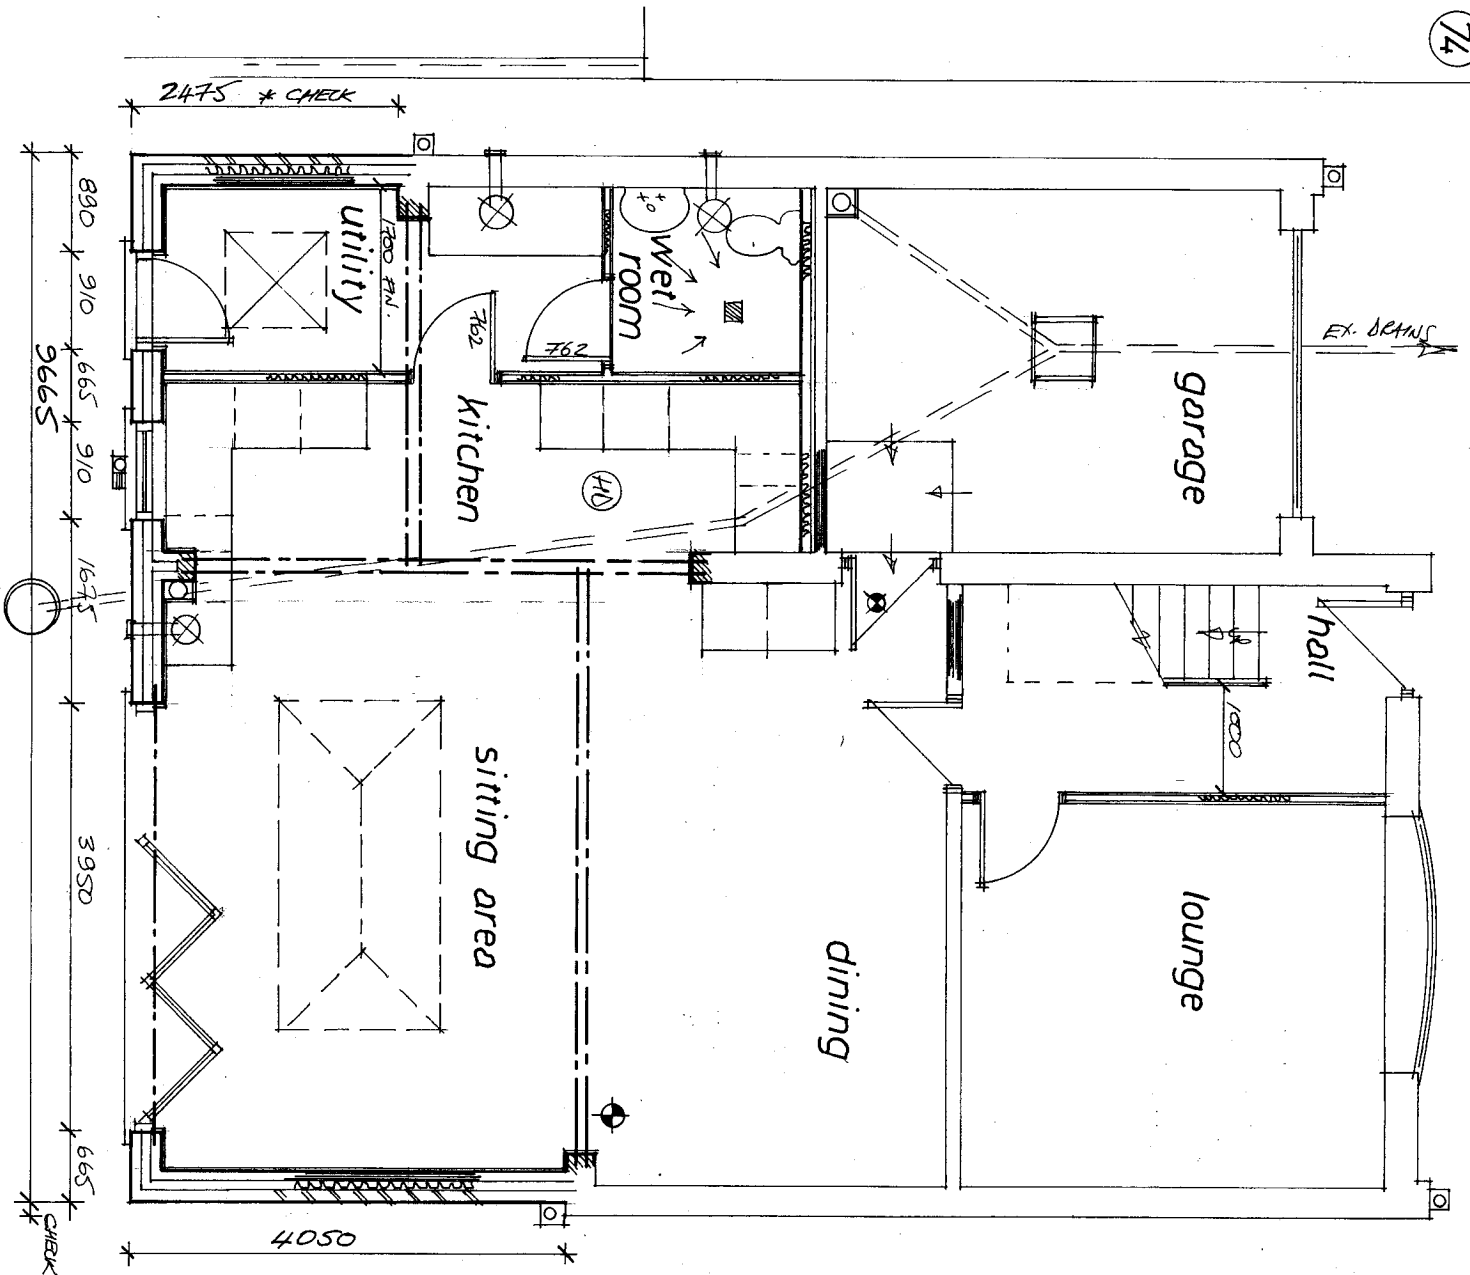

Rev	Notes	Date

Garry Greetham Associates Residential Design Consultant Westwood House 18 Carr Lane Tankersley Barnsley S75 3BE Tel(01226)7746573	
PROJECT	Rear Extension
CLIENT	Mr. C. Watkinson
TITLE	G. F. Layout as Proposed
ADDRESS	76 West Street, Worsbrough Bridge, Barnsley, S70 5DG
DRAWN BY	999
SCALE	1:50
DATE	Feb 21
DRAWING No	950-05
REV	
Member of the Chartered Institute of Architectural Technologists	