



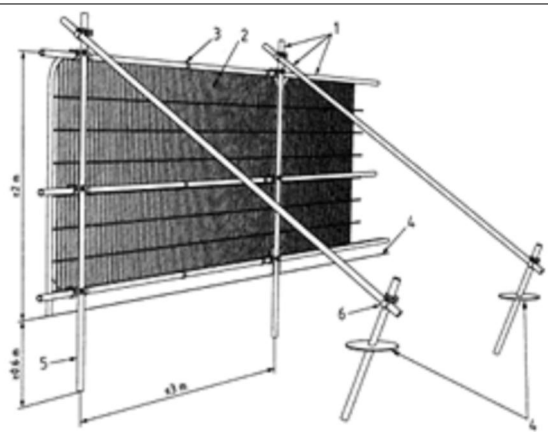

- Key**
- 1 Standard scaffold poles
 - 2 Heavy gauge 2 m tall galvanized tube and welded mesh infill panels
 - 3 Panels secured to uprights and cross-members with wire ties
 - 4 Ground level
 - 5 Uprights driven into the ground until secure (minimum depth 0.6 m)
 - 6 Standard scaffold clamps

An example of tree protective fencing in line with BS 5837:2012. Please refer to paragraphs 24-25 of the submitted AIA Ref: AR-4006-02, for further details.

Please refer to paragraphs 30-33 of the submitted AIA Ref: AR-4006-02, for further details on root pruning within this area.

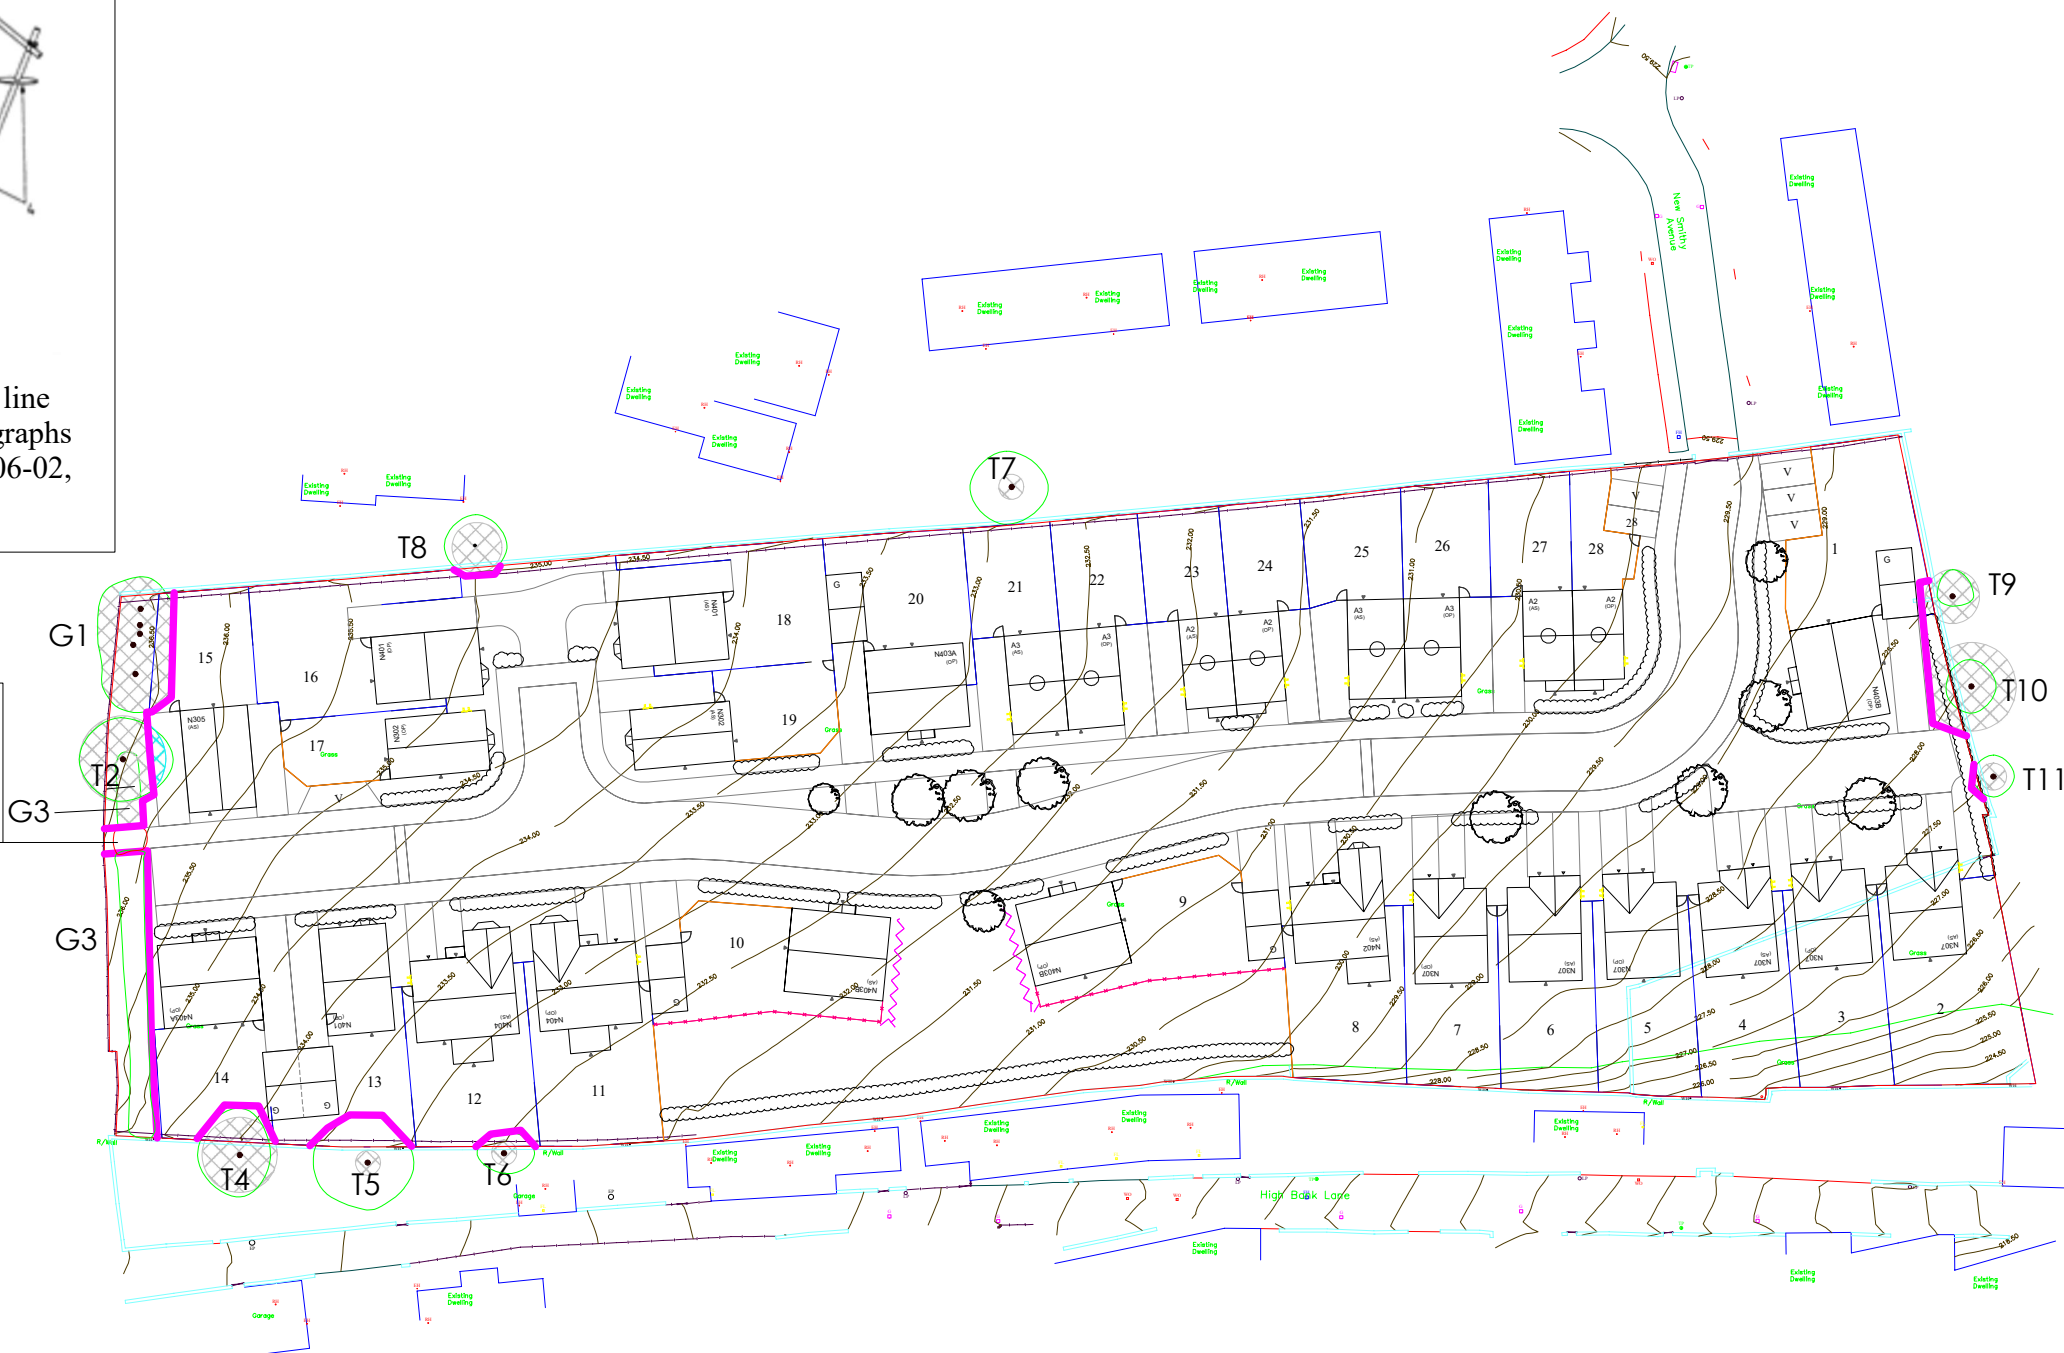

Email: vb@brooks-ecological.co.uk
Tel No: 0113 250 6101
www.brooks-ecological.co.uk

DR-4006-02 TREE PROTECTION PLAN

Site: Land adjacent New Smithy Avenue,
Thurlstone.

Paper Size: A2 Scale: 1:500

	Tree to be retained
	Tree to be removed
	Tree protective fencing in line with BS 5837:2012
	Area of RPA not protected by fencing

	ROOT PROTECTION AREA
	TREE STEM

Please note:
The plan is for guidance only
and should not be scaled from.

The original of this drawing was produced
in colour - a monochrome copy should not be
relied upon.