
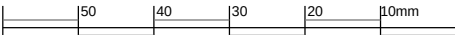


Notes:
Sketch schemes may be based on plan information of unknown origin and is subject to verification and survey.
Contractors must verify all dimensions on site before commencing any work or shop drawings. This drawing is not to be scaled. Use figured dimensions only.
Building areas are liable to adjustment over the course of the design process due to ongoing construction detailing developments.

Subject to statutory approvals and survey.

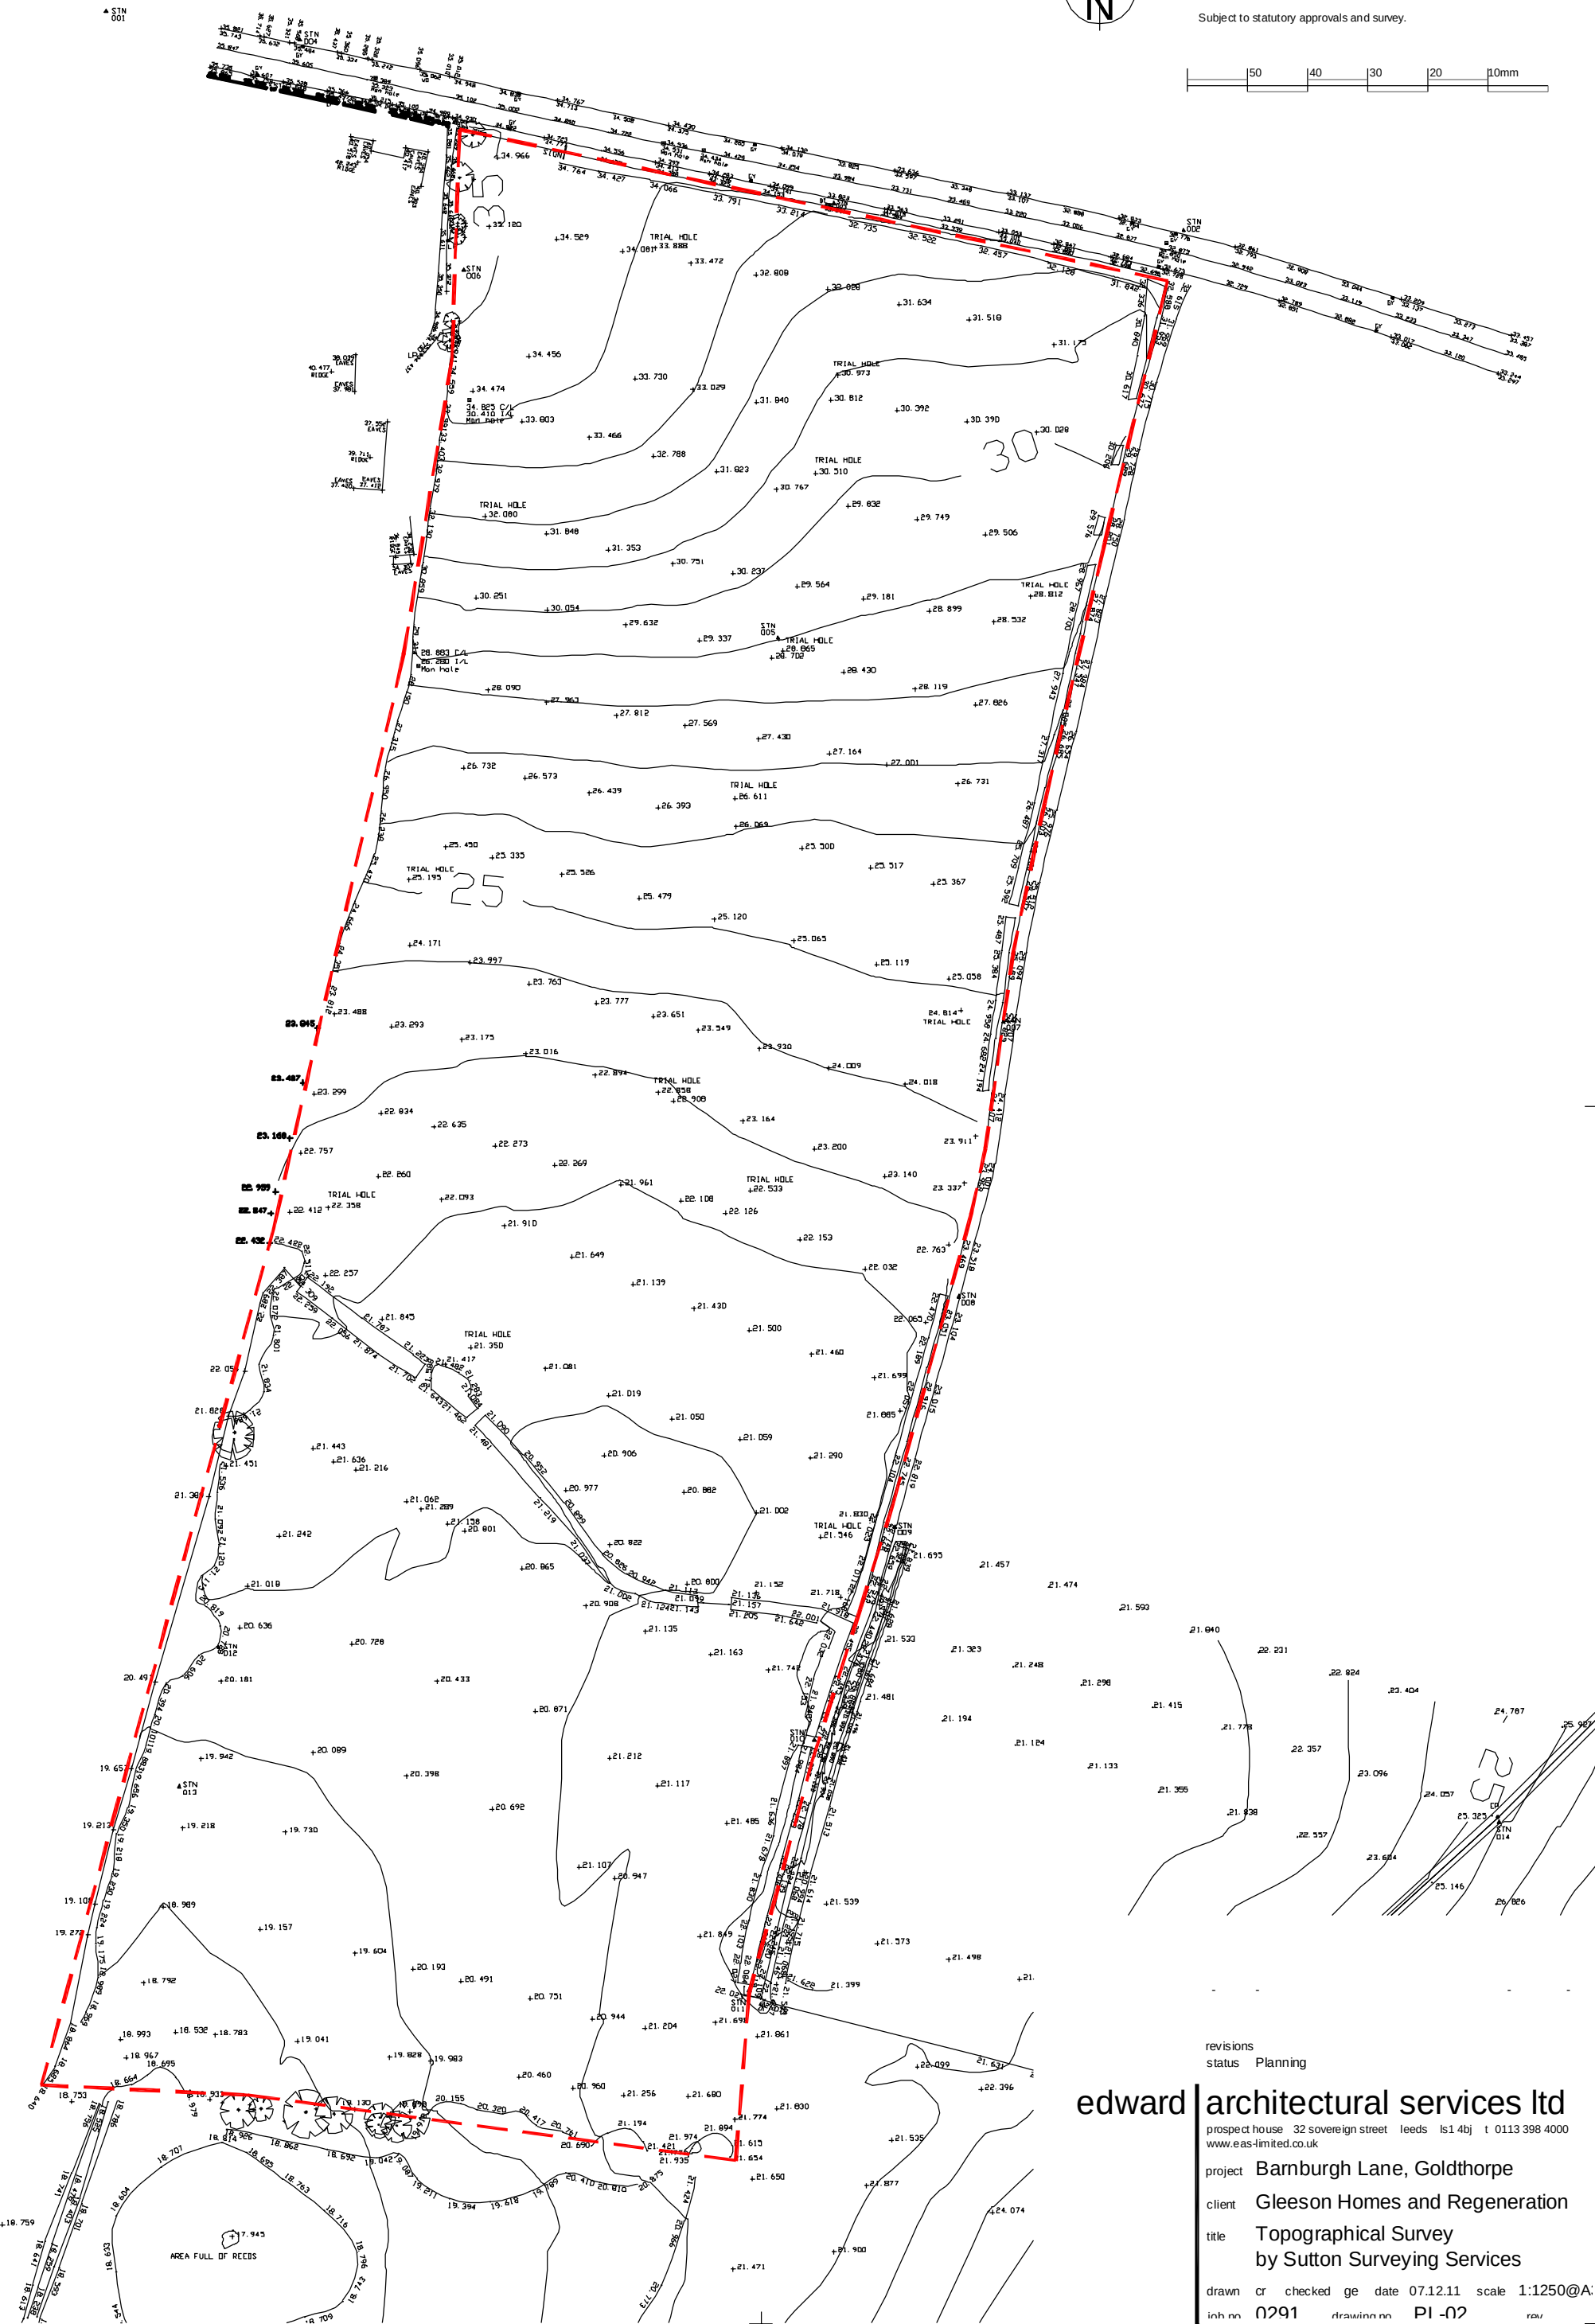

revisions
status Planning

edward architectural services ltd

prospect house 32 sovereign street leeds ls1 4bj t 0113 398 4000
www.eas-limited.co.uk

project Barnburgh Lane, Goldthorpe

client Gleeson Homes and Regeneration

title Topographical Survey
by Sutton Surveying Services

drawn cr checked ge date 07.12.11 scale 1:1250@A1

job no 0291 drawing no PI-02 rev