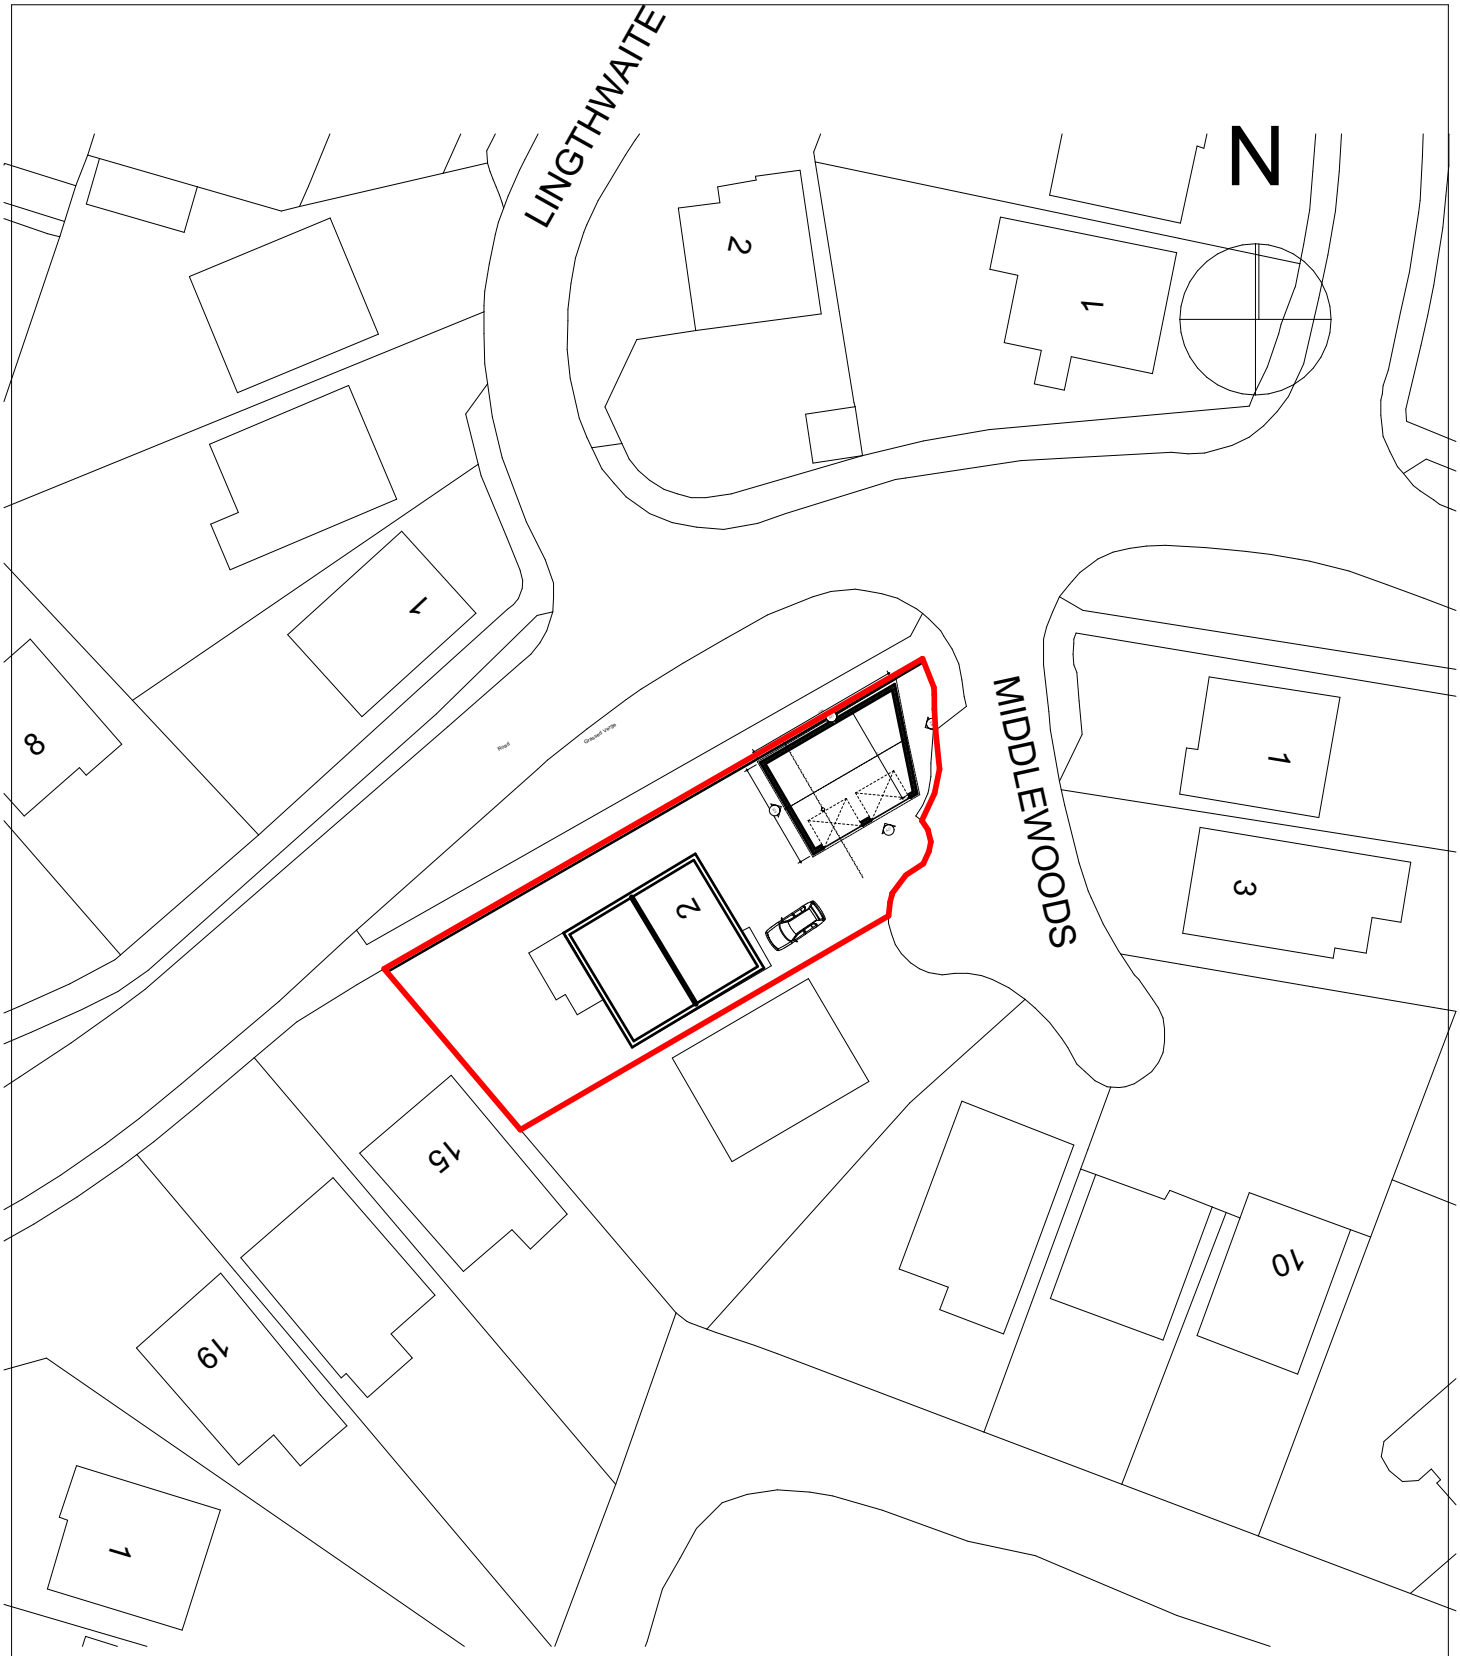


Alan Robinson
Chartered Architect BA Dip Arch RIBA, BSc (Hons)PM
2 Gawber Road, Barnsley S75 2AF
Tel/Fax 01226 286066 Mob 07947808933

Drawing Name

Client **Mr A Yeoman**

Project: **Proposed Double Garage to 2 Middlewoods, Dodworth**

Drawing Scale: 1/500

Rev: #Rev: