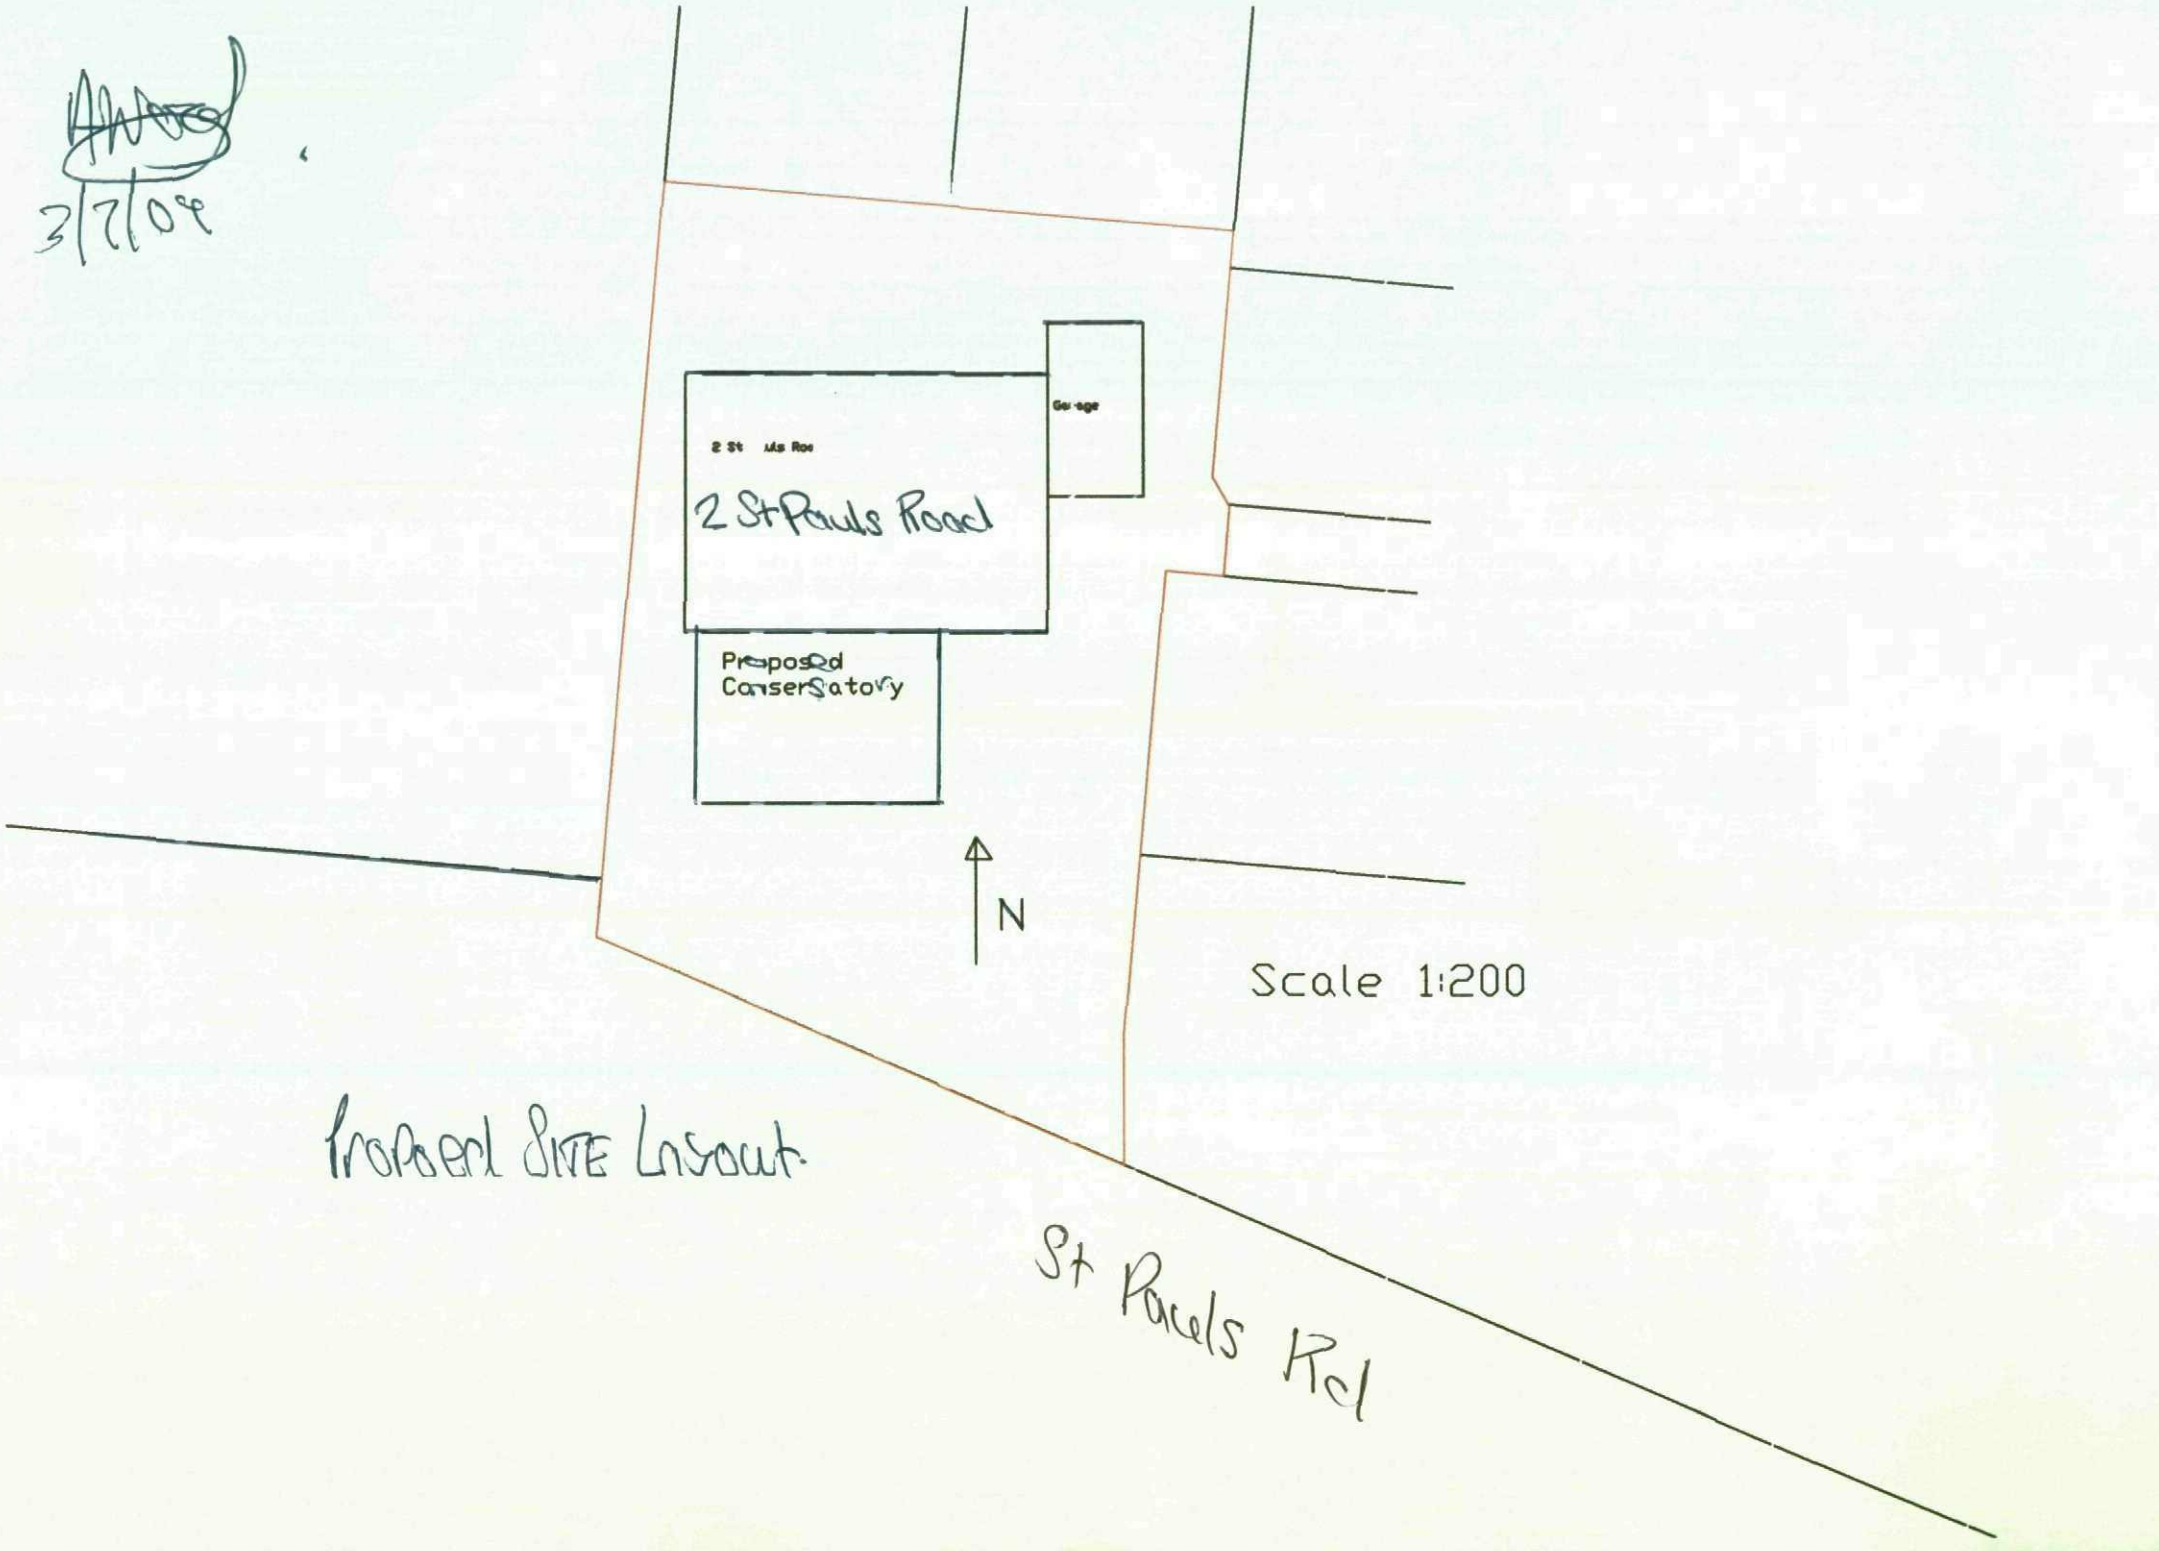
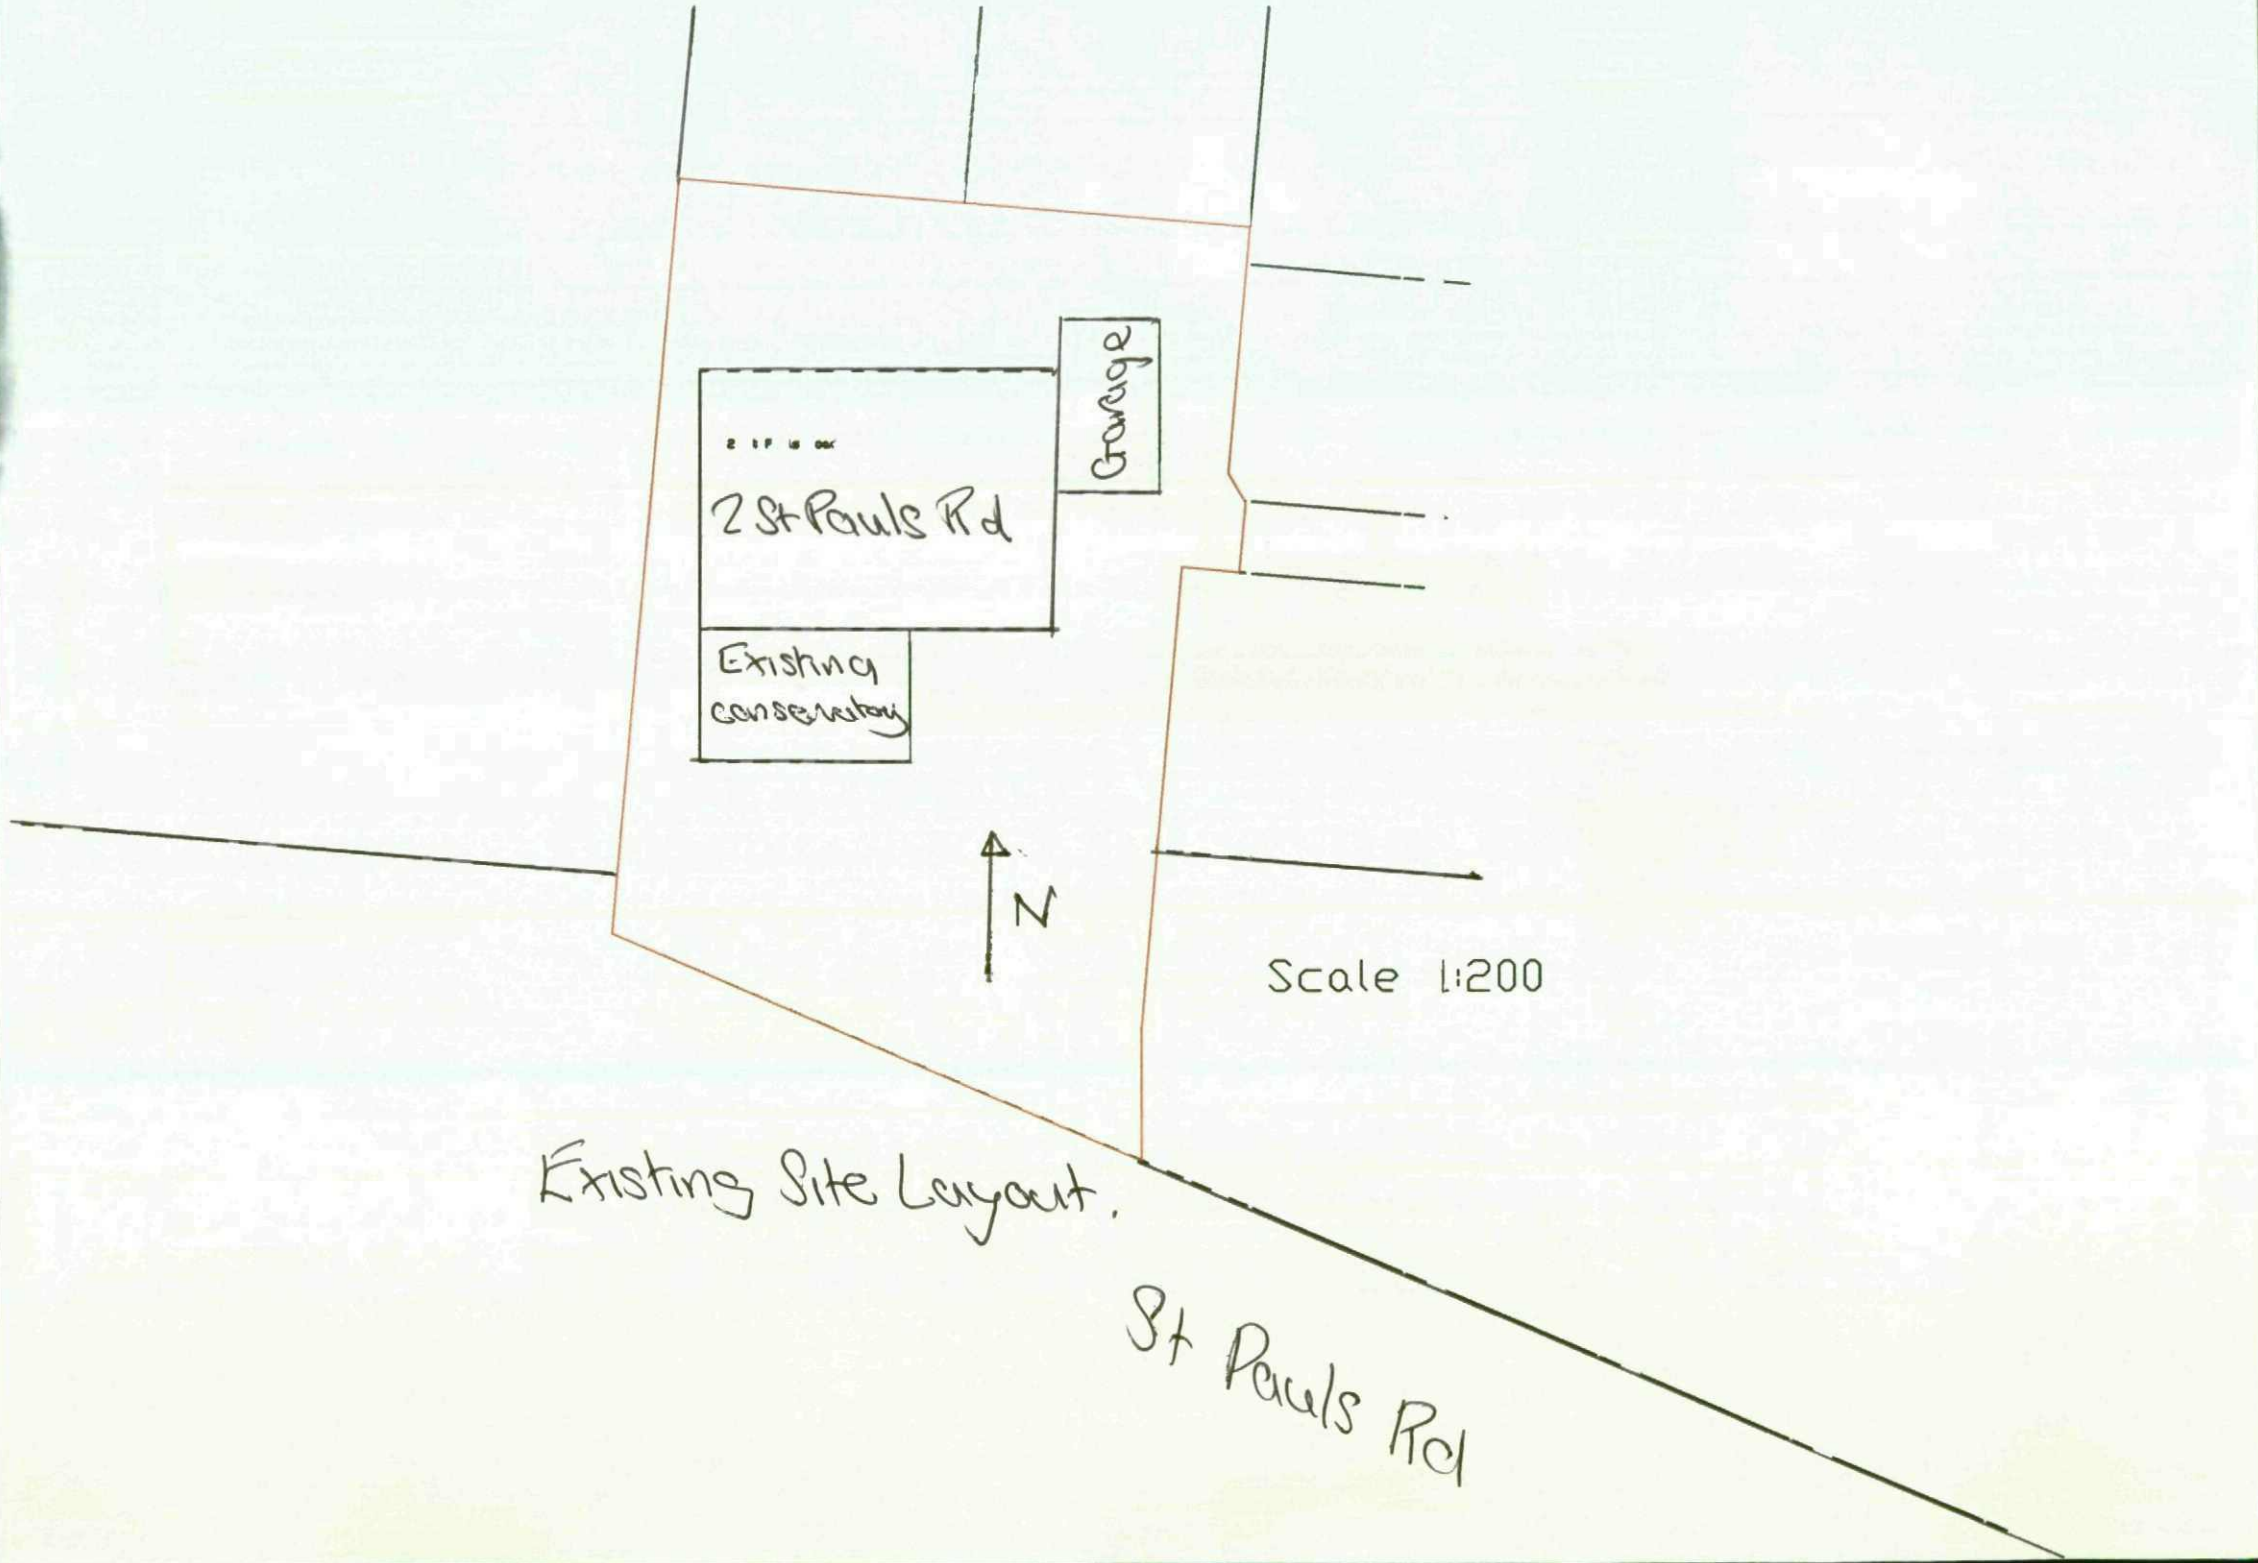

2 St Pauls Road
Proposed Conservatory
N
Scale 1:200
Proposed Site Layout.
St Pauls Rd


Garage
2 St Pauls Rd
Existing conservatory
N
Scale 1:200
Existing Site Layout.
St Pauls Rd