
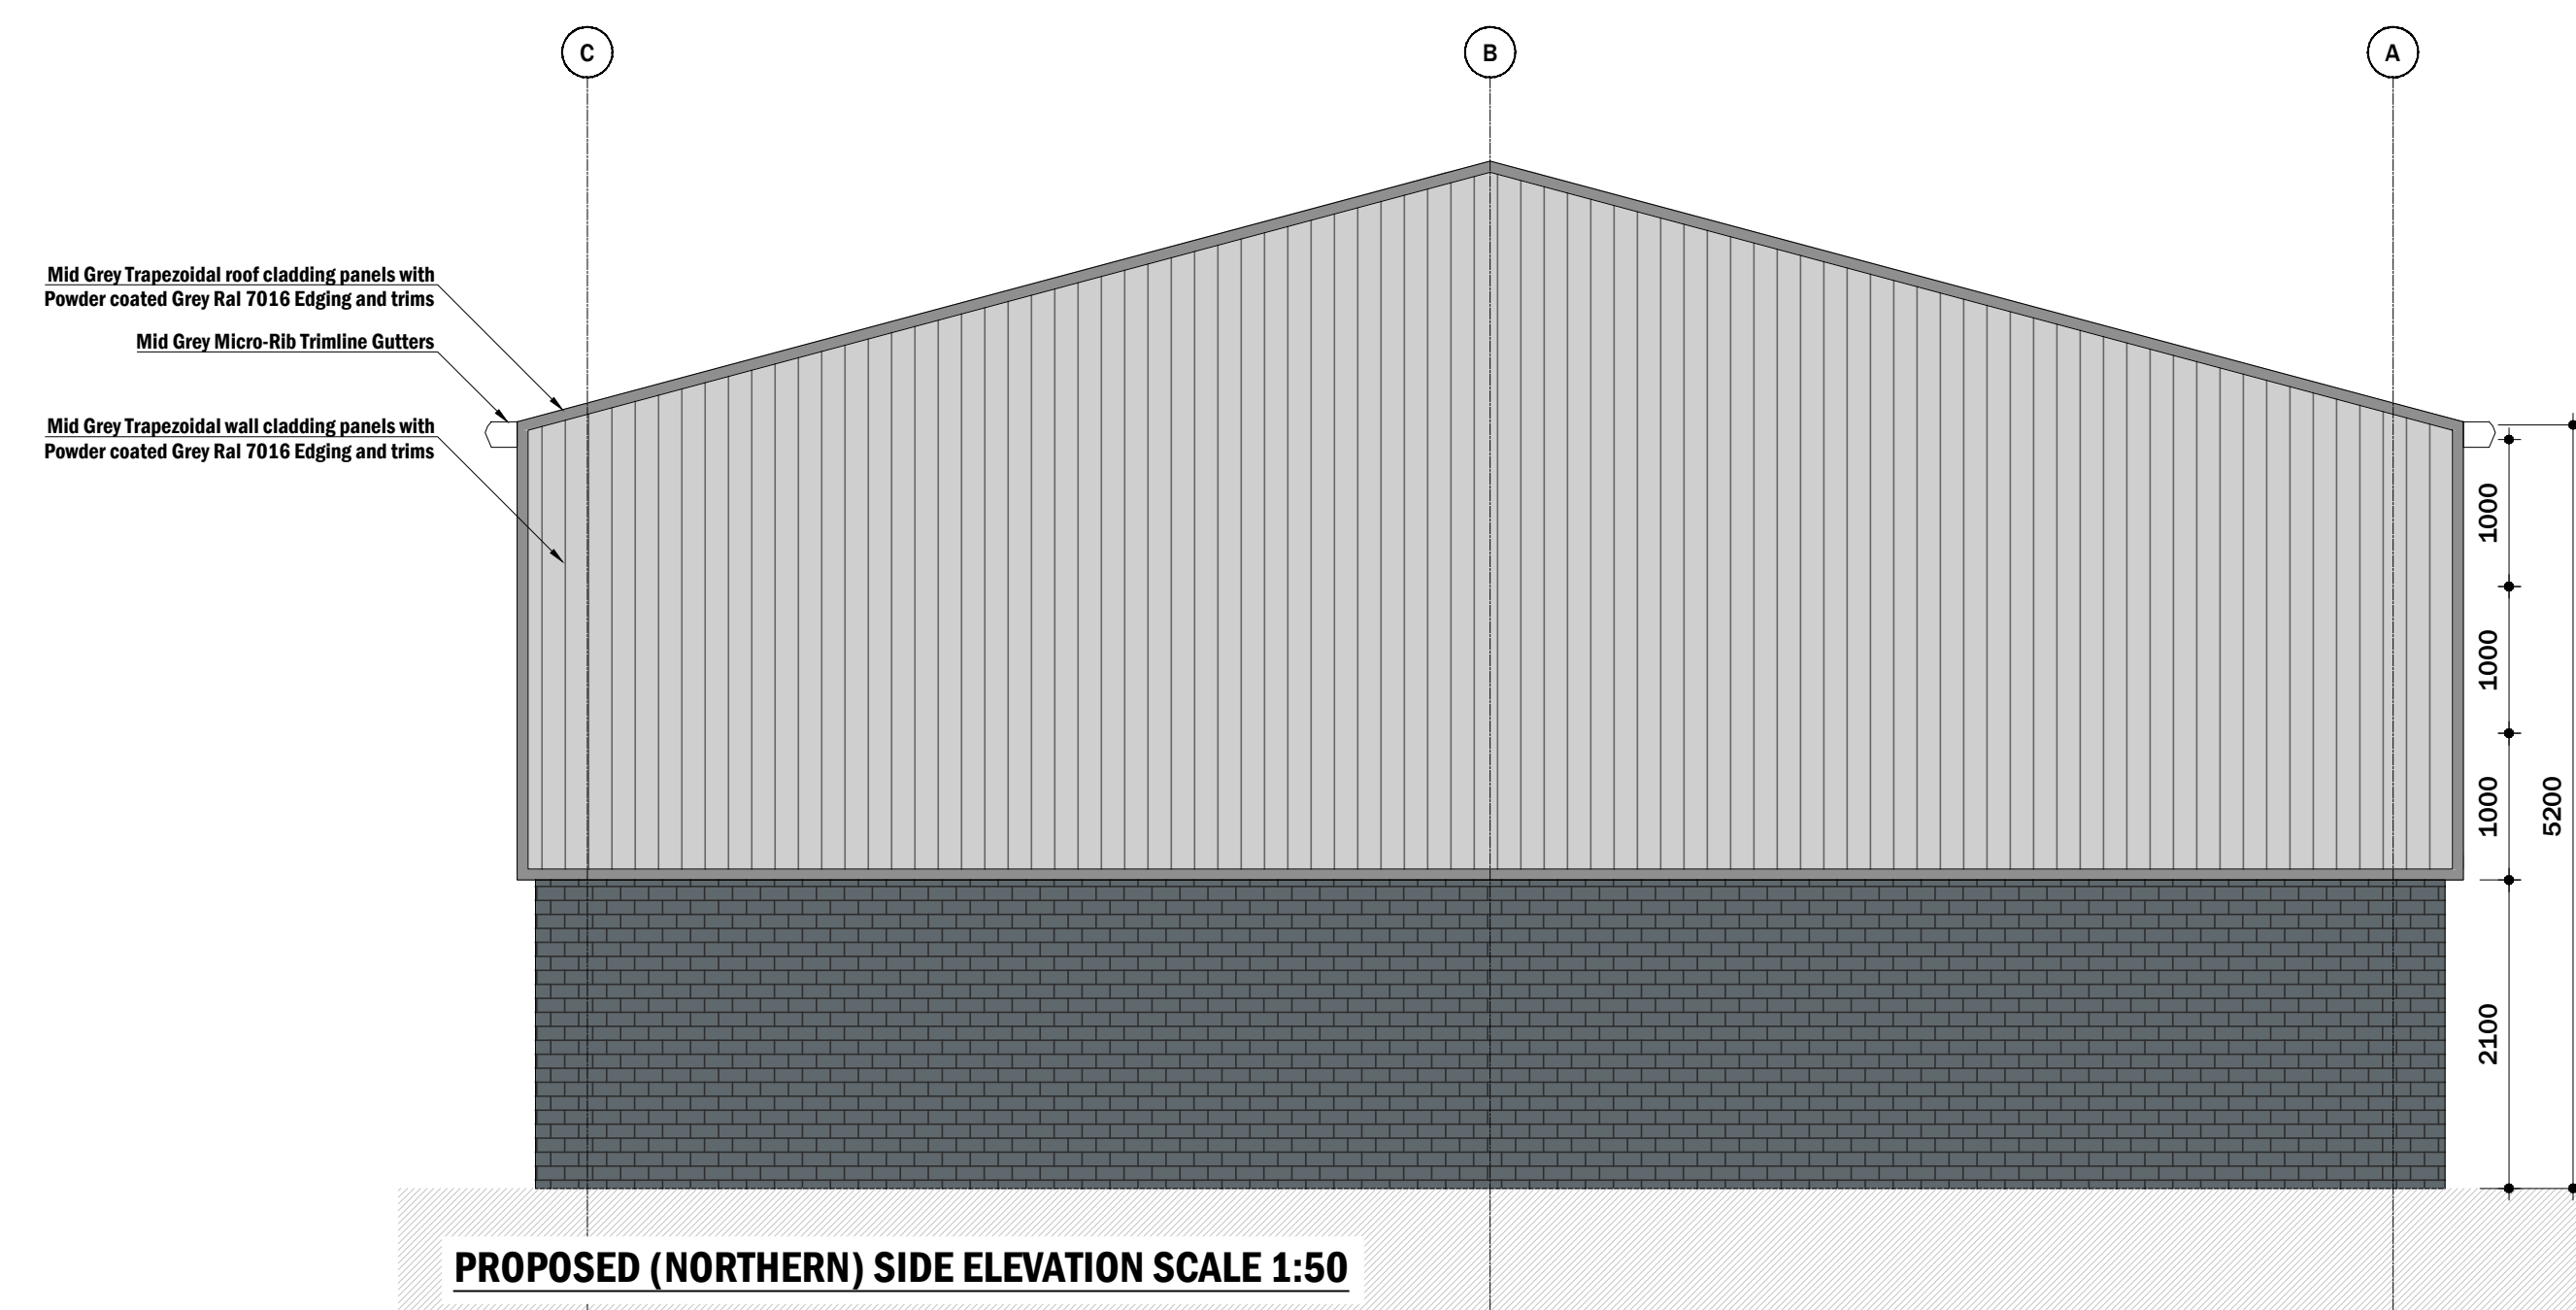
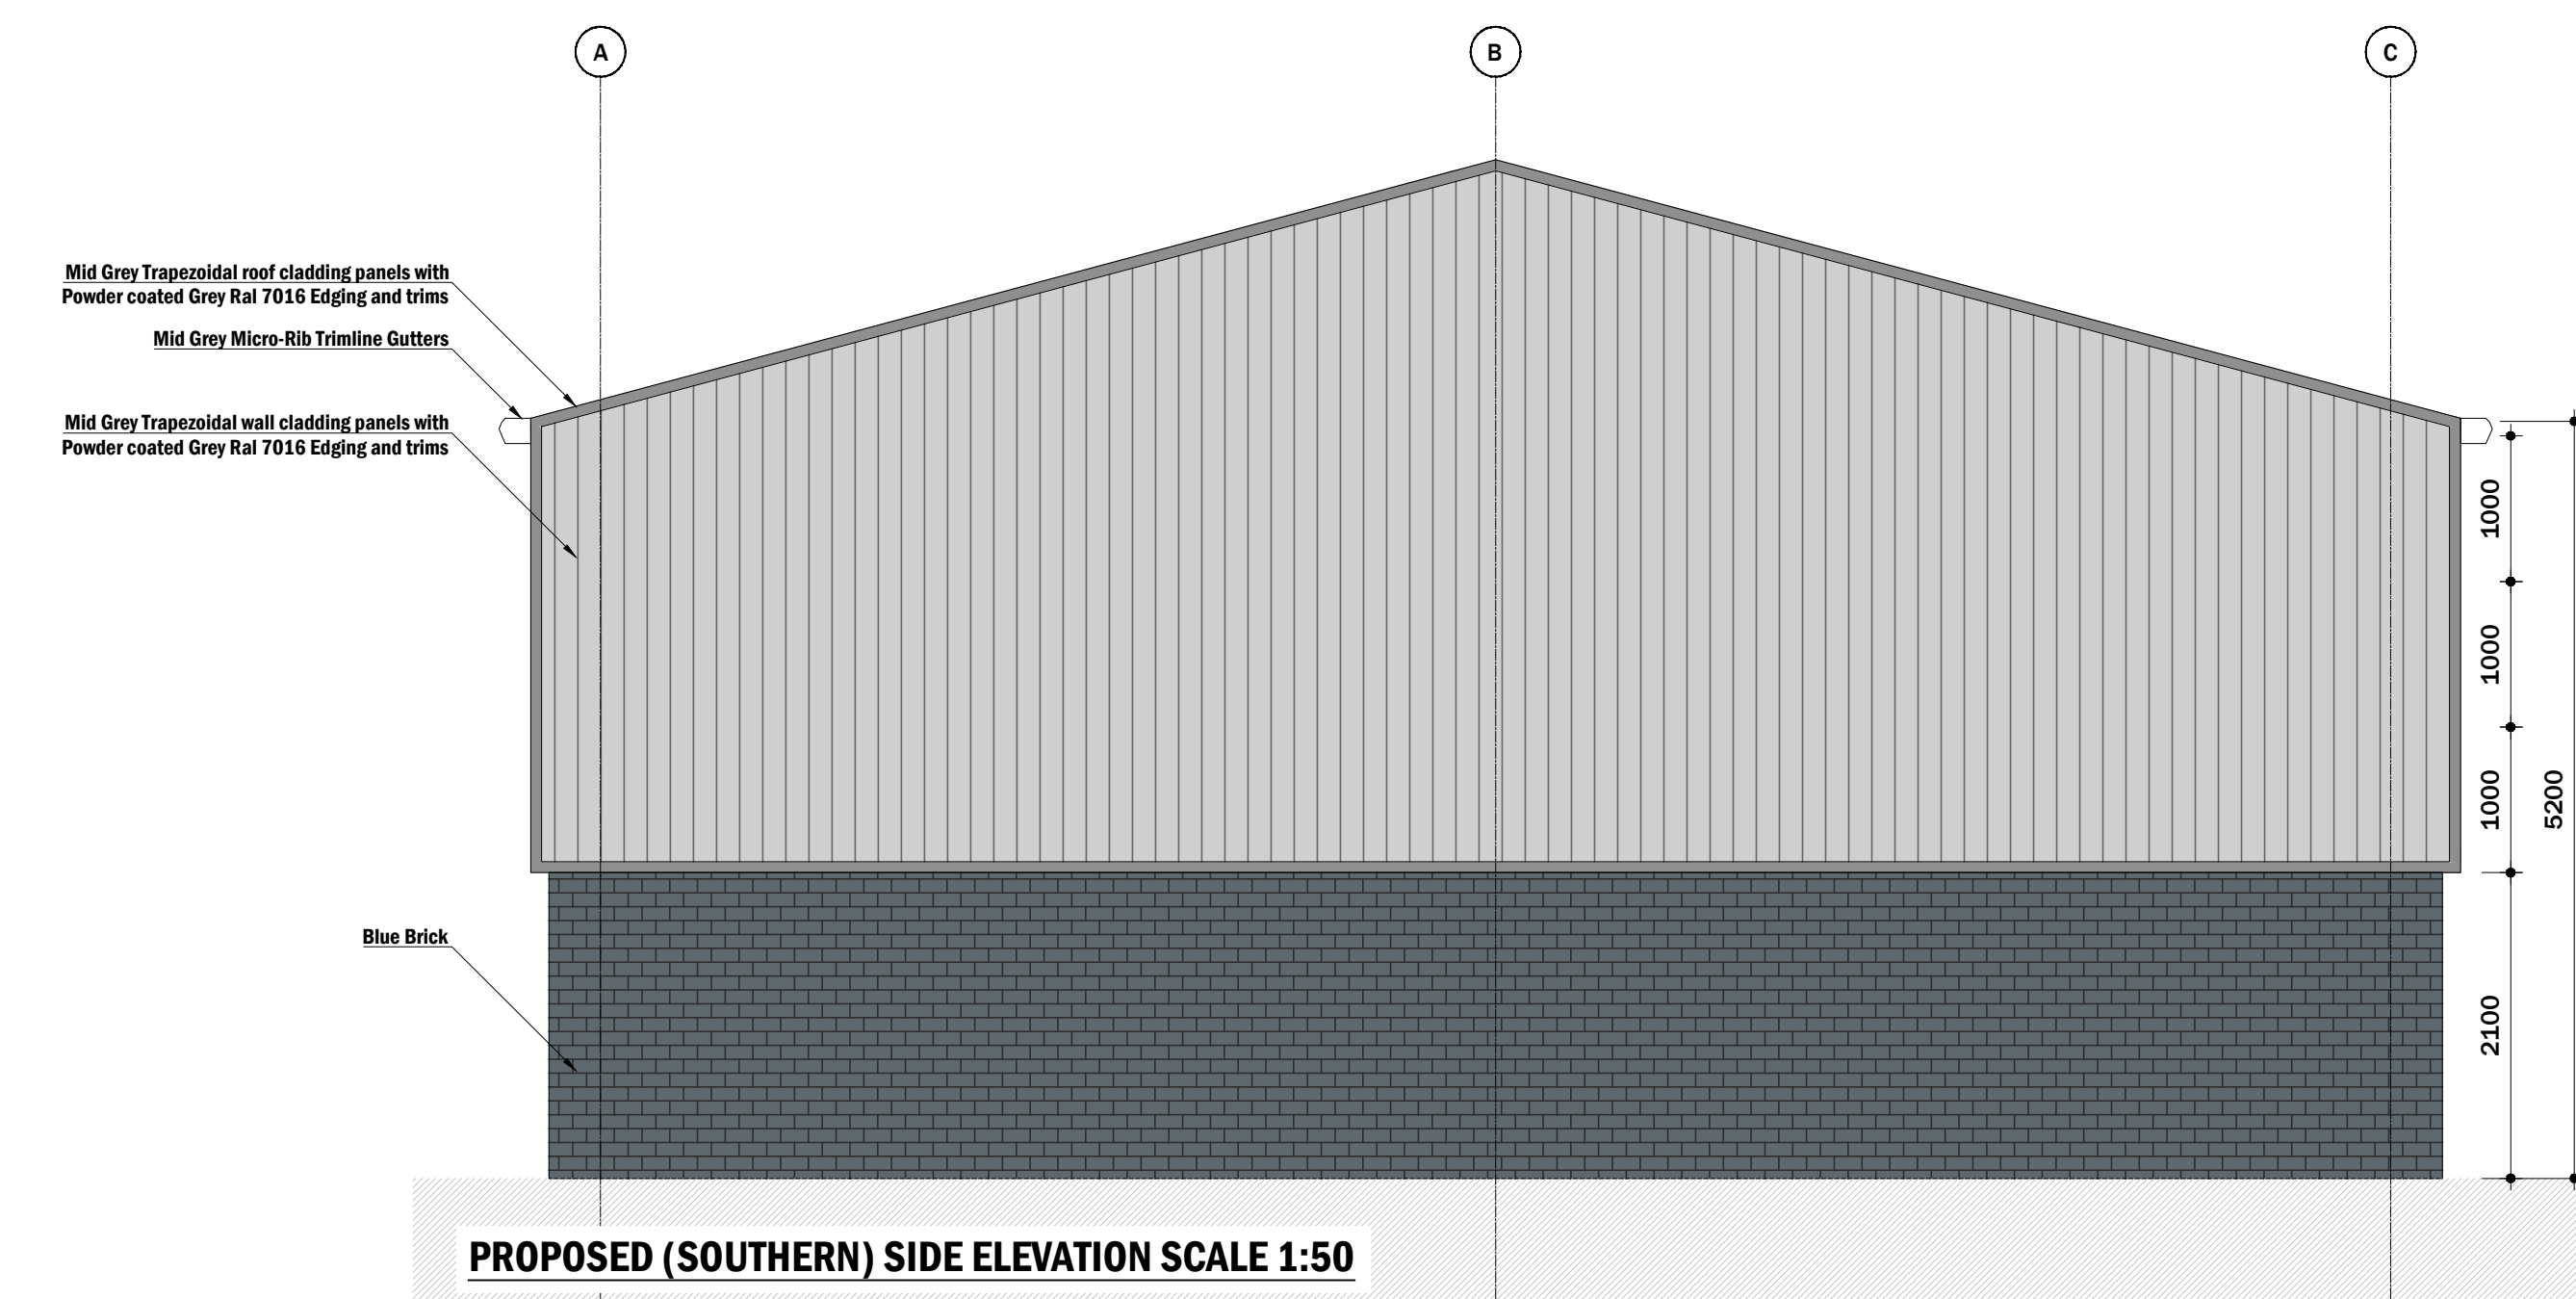
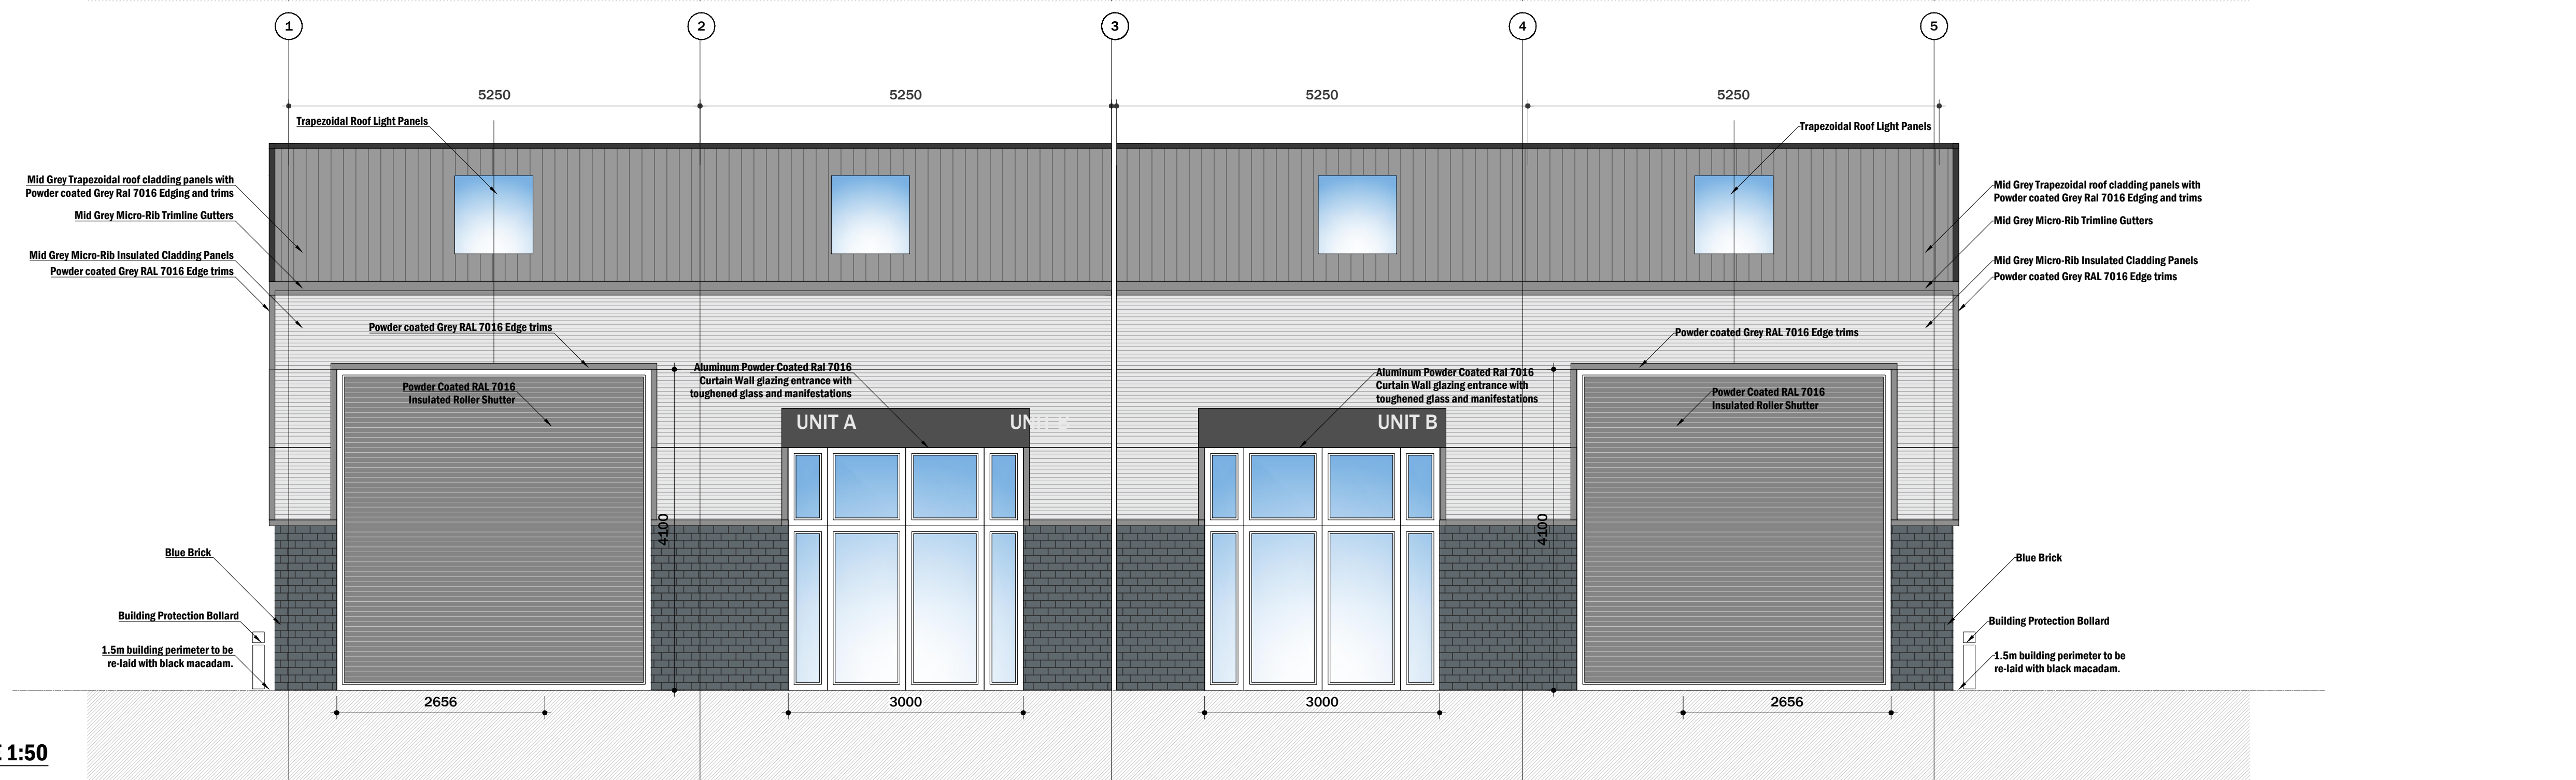


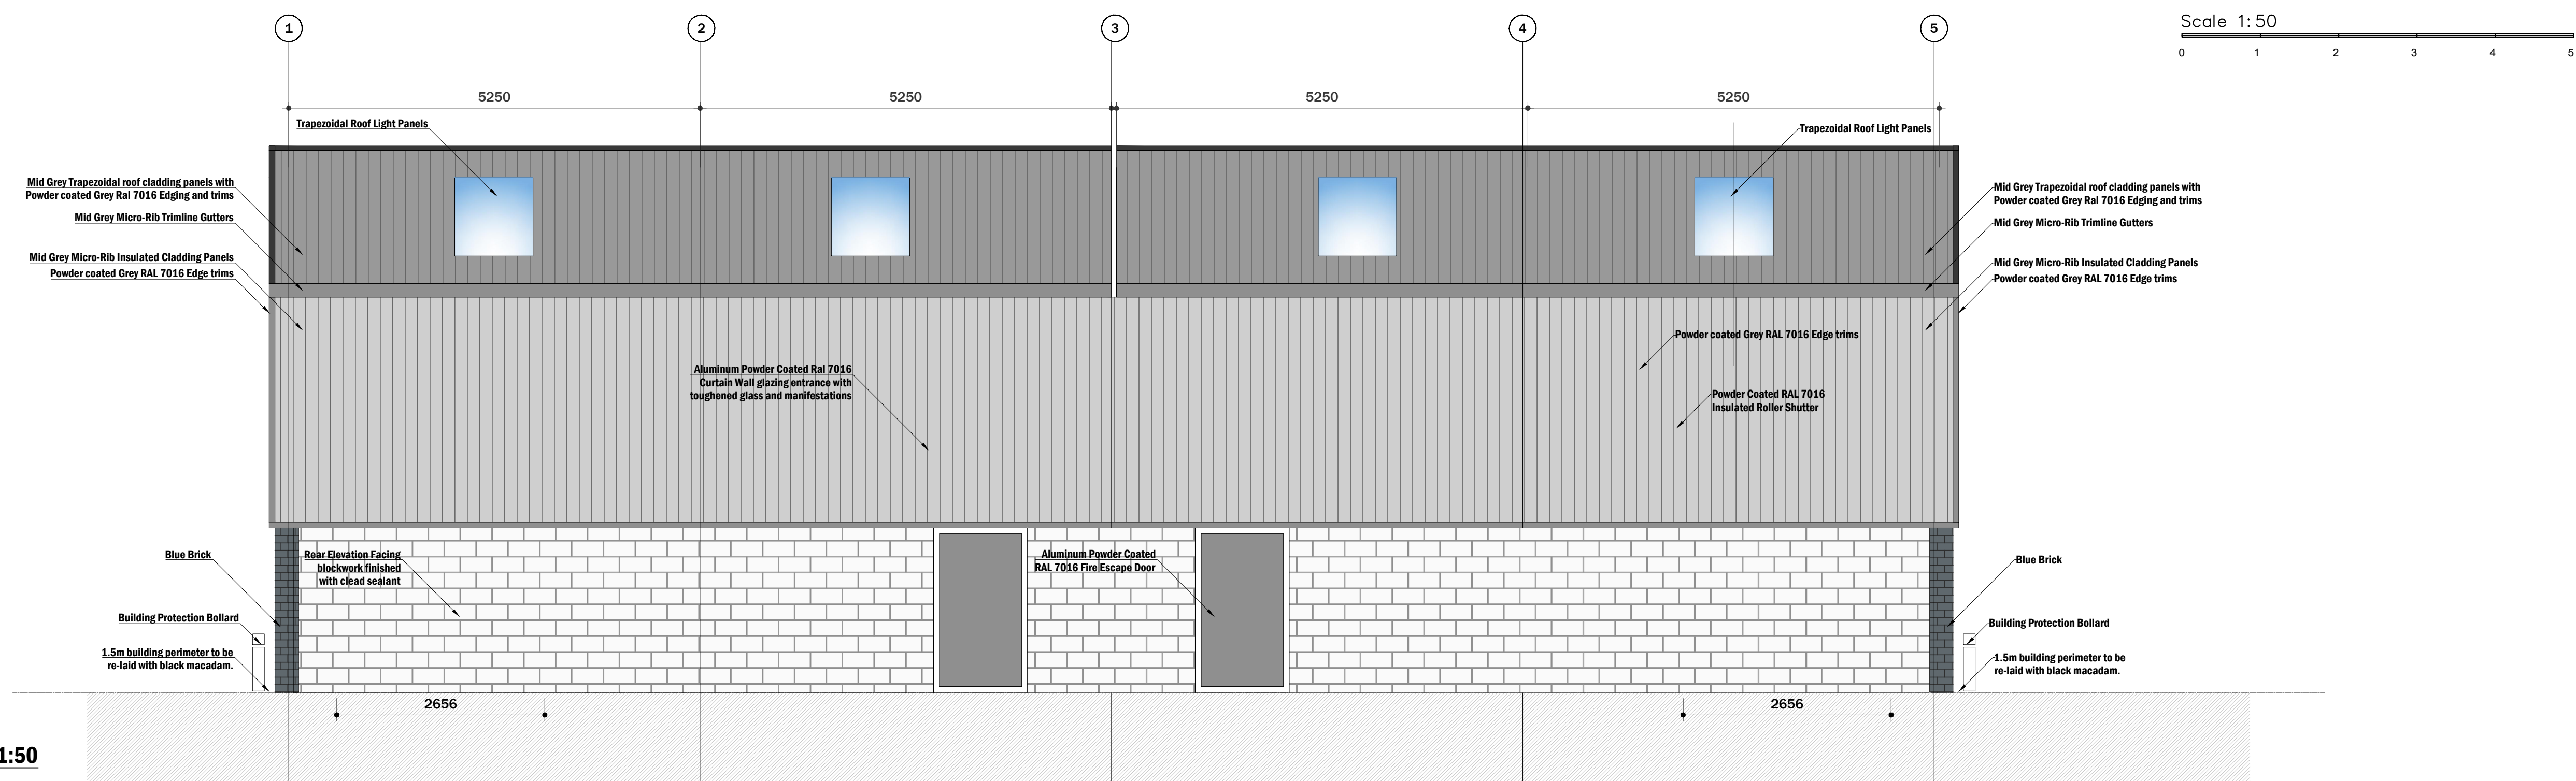

FIRST ARCHITECTURE LTD
WWW.LHADESIGN.COM

THIS DRAWING, COPY AND ANY DESIGN THEREON IS PROTECTED BY COPYRIGHT AND IS THE PROPERTY OF FIRST ARCHITECTURE LTD. IT IS TO BE USED ONLY FOR THE PURPOSE FOR WHICH IT WAS EXPRESSLY LOANED AND IS NOT TO BE COPIED IN ANY FORMAT, REPRODUCTION WITHIN THIS DRAWING IS NOT TO BE ISSUED TO ANY THIRD PARTY WITHOUT PRIOR WRITTEN CONSENT. ALL MEASUREMENTS TO BE CHECKED ON SITE PRIOR TO CONSTRUCTION. DO NOT SCALE THIS DRAWING.

FIRST ARCHITECTURE LTD
COMPANY NUMBER 12942045
© 2020

NOT FOR CONSTRUCTION

2 Small Units
Beavor Industrial Estate
BOYLE MILL BARNSELY

CLIENT:
MR. M SHIELDS


Notes:

DRAWING STAGE:
PLANNING

DRAWING Title:
PROPOSED ELEVATIONS

B NO: **HA-21-32-P** DRAWING: **07**

DIVISION	DESCRIPTION	DATE
---	ORIGINAL ISSUE	MAY 21
---	PLANNING UPDATE	SEP 22

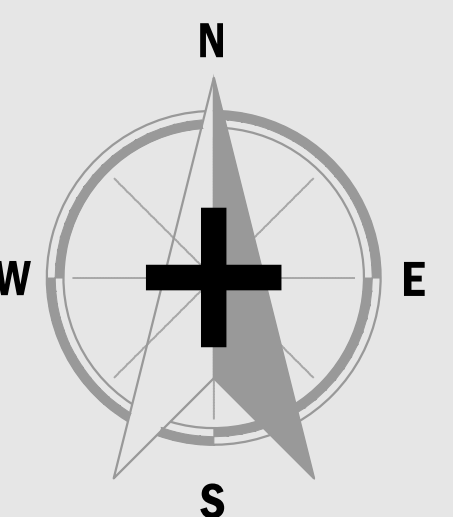

SALE
:50 **A.1**

RST ARCHITECTURE LTD © 2021

RST ARCHITECTURE LTD © 2021