


Drawing No.	Rev No.
MPS001 -002	

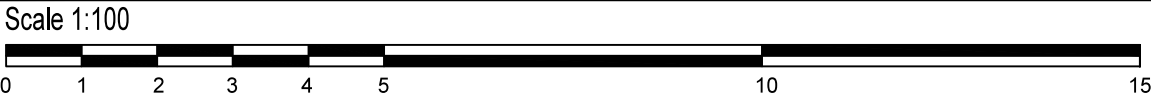

Ivy Cottages

LAWNED GARDENS TO REAR

PERMEABLE PAVED AREAS

46

PROPOSED BLOCK PLAN OF SITE
SCALE 1:200 AT A3

DO NOT SCALE: Contractor to check all dimensions and report any omissions or errors

NOTES

Rev	Description	By	Chk	App	Date
-----	-------------	----	-----	-----	------

JRB DESIGNS Ltd
1 Saville Road
Cudworth
Barnsley
S72 8LT
Tel: 01226 383542
Fax: 01226 380078
Mob: 07970 541192
Email: john@jrbdesigns.co.uk

This drawing is copyright. © jrbdesigns Ltd.

Client

MR. P SMITH

Drawing Title

BLOCK PLAN OF SITE

Address

LAND NEXT TO 44 FILEY ST.
ROYSTON
BARNLEY
S71 4QE

Project Title:

PROPOSED DETACHED HOUSE
WITH DETACHED GARAGE

Purpose of Issue:

PLANNING

Drawing Status

FIRST ISSUE

Scale at A3 AS SHOWN	Drawn By JRB	Date 23/05/2023
Checked By	Date 23/05/2023	Approved By Date 23/05/2023
Project No. MPS001	Drawing No. 002	Revision -

APPROVAL ☒ INFORMATION ☐ TENDER ☐ CONTRACT ☐ CONSTRUCTION ☐