
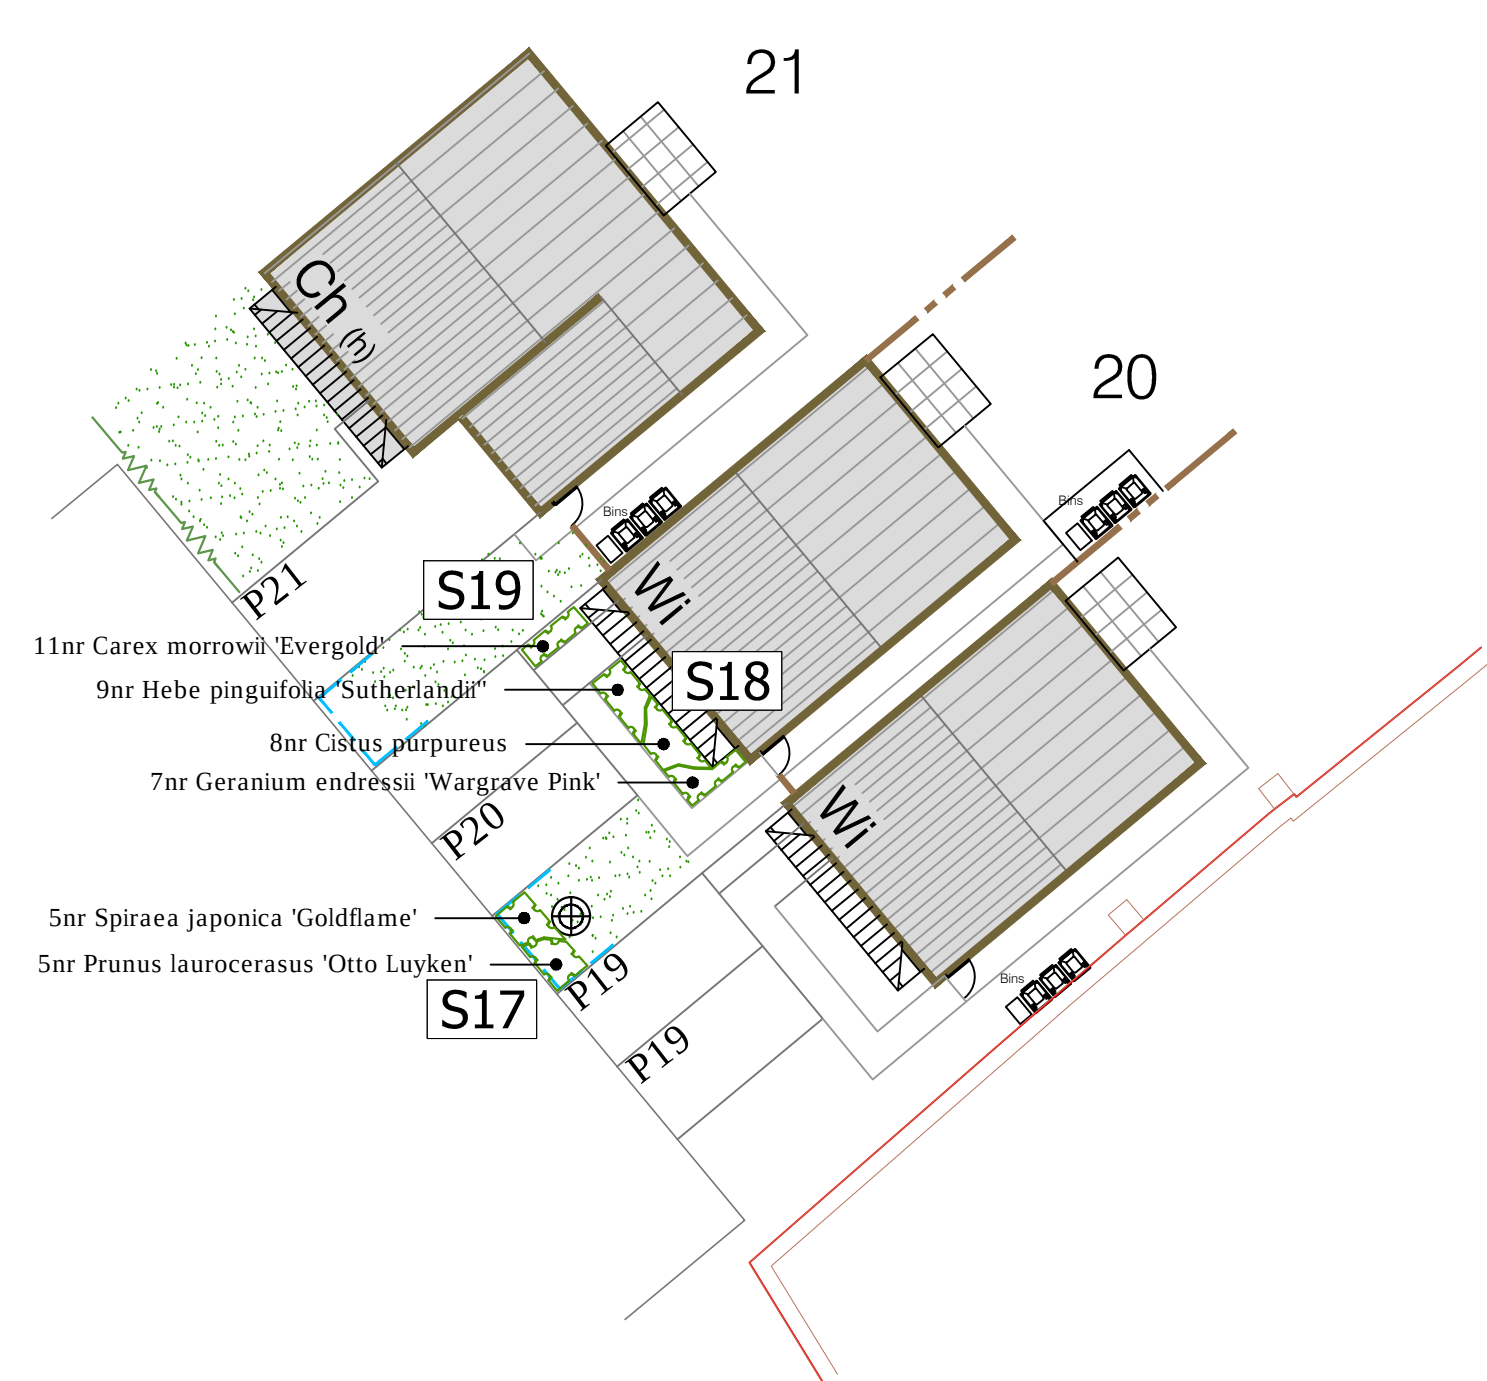
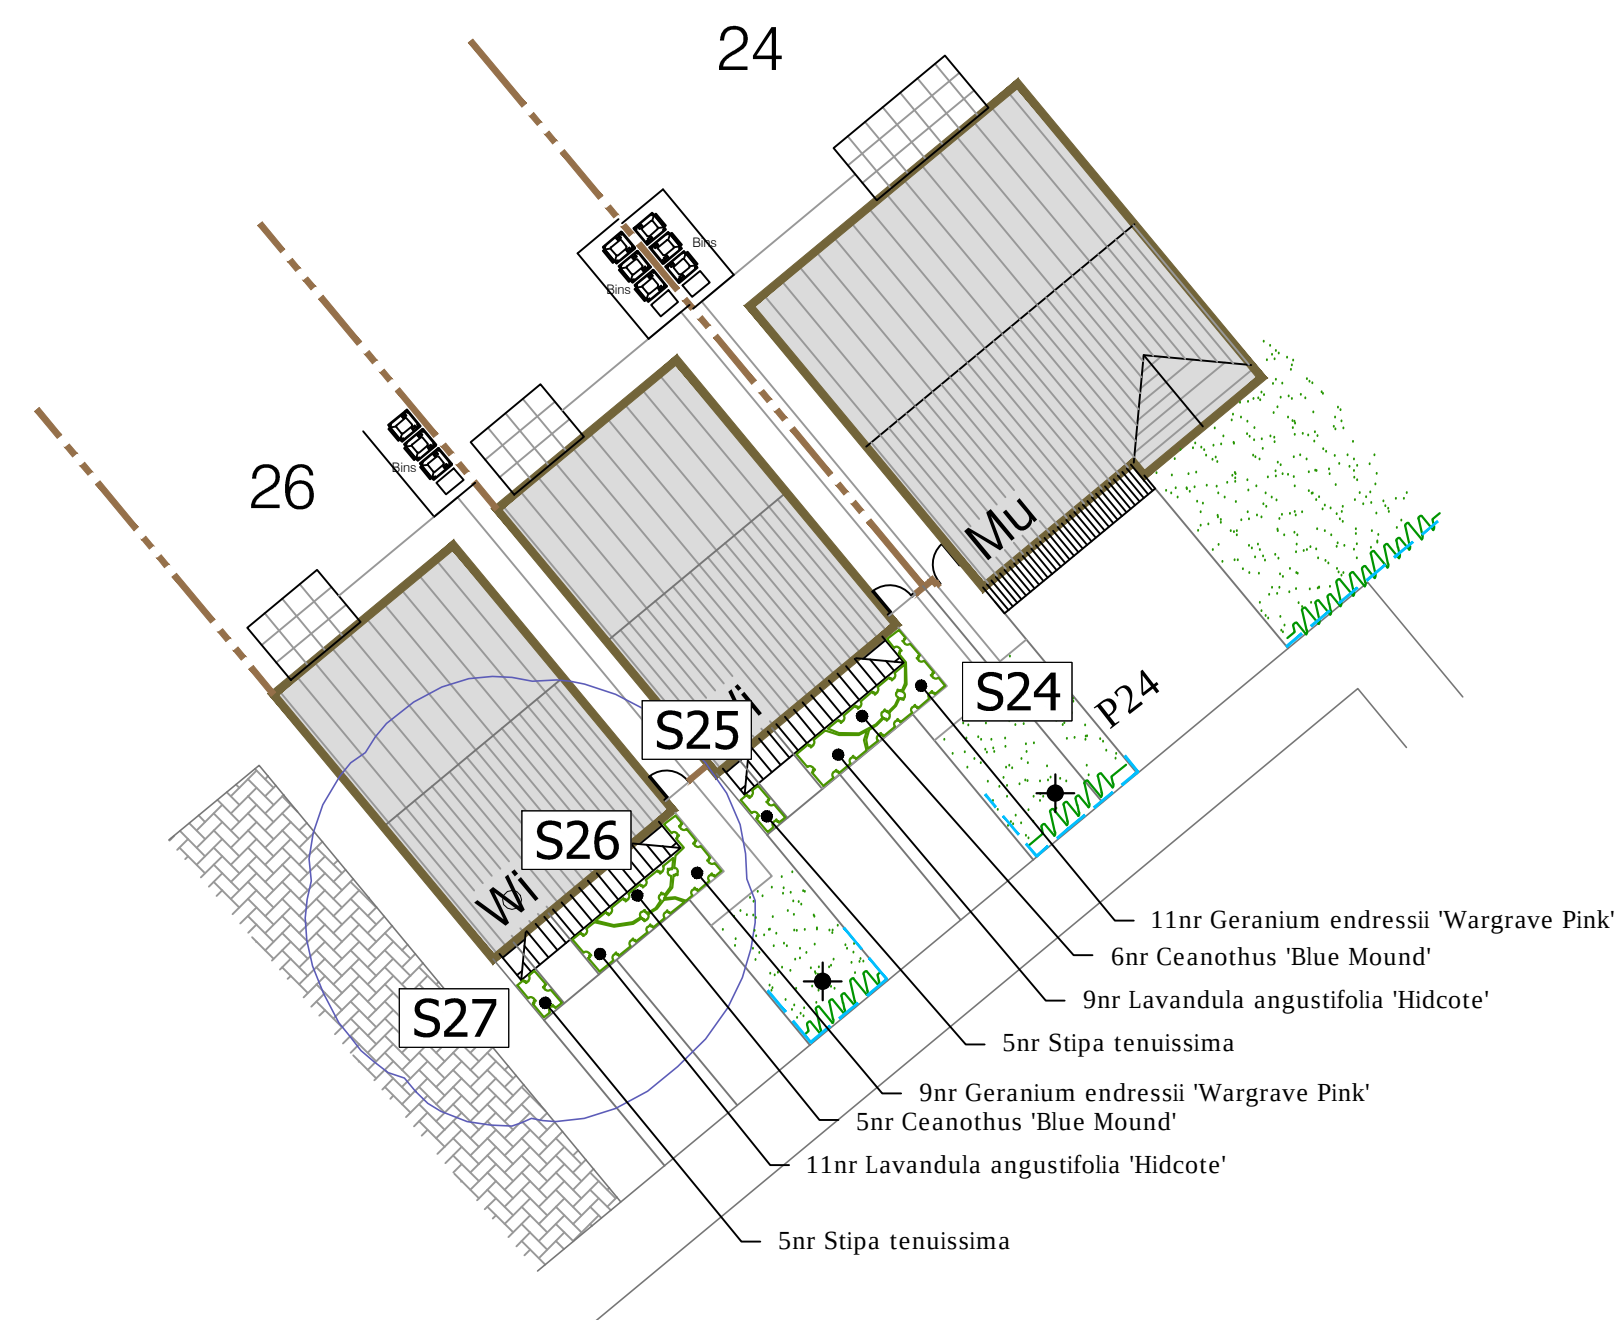
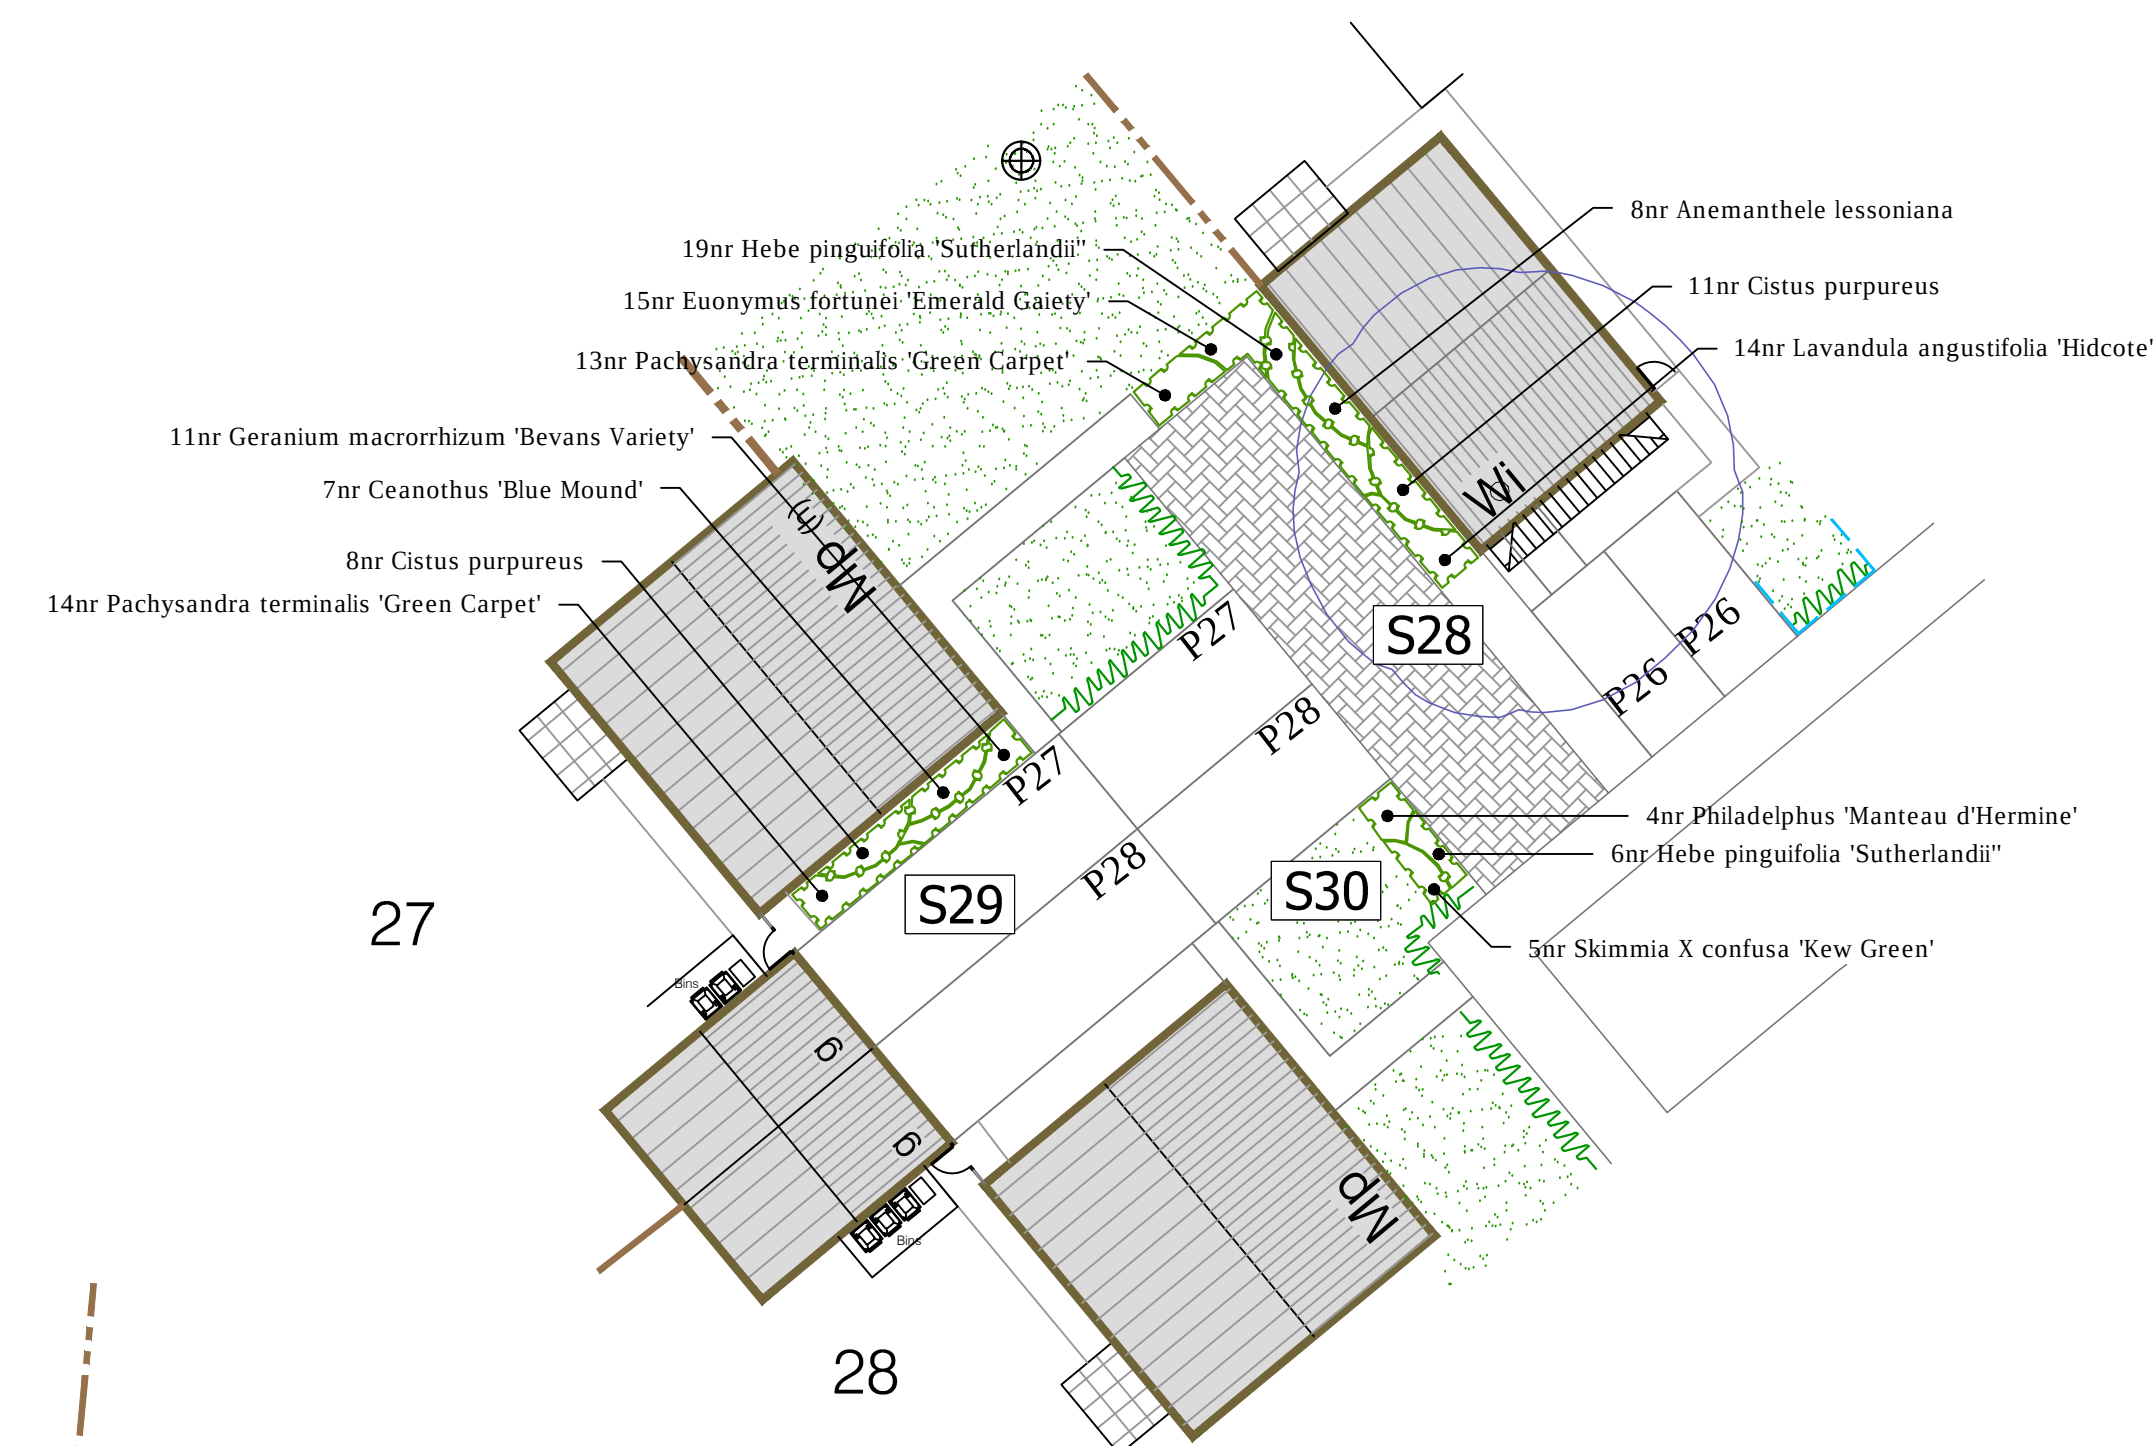
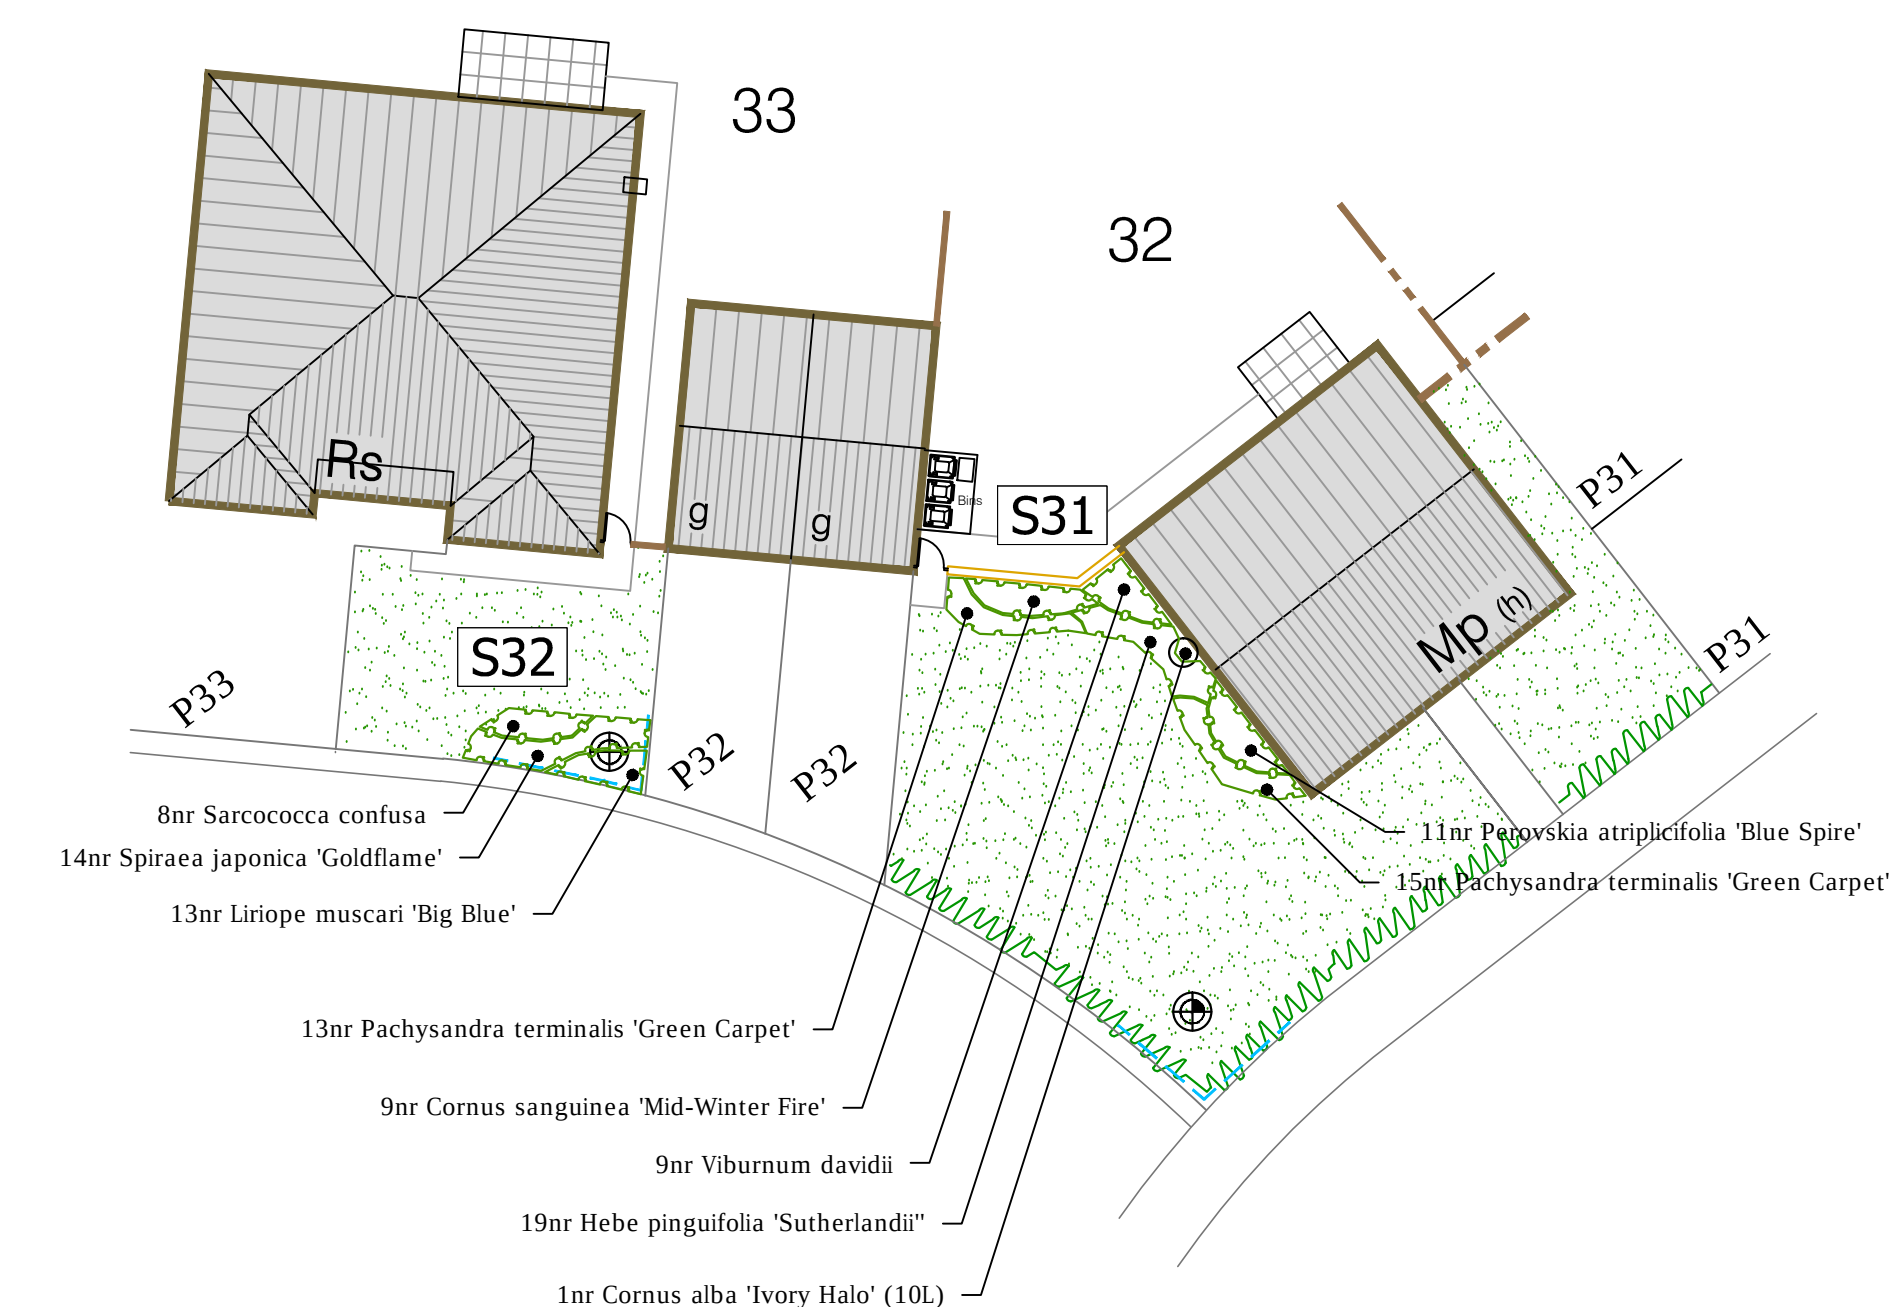
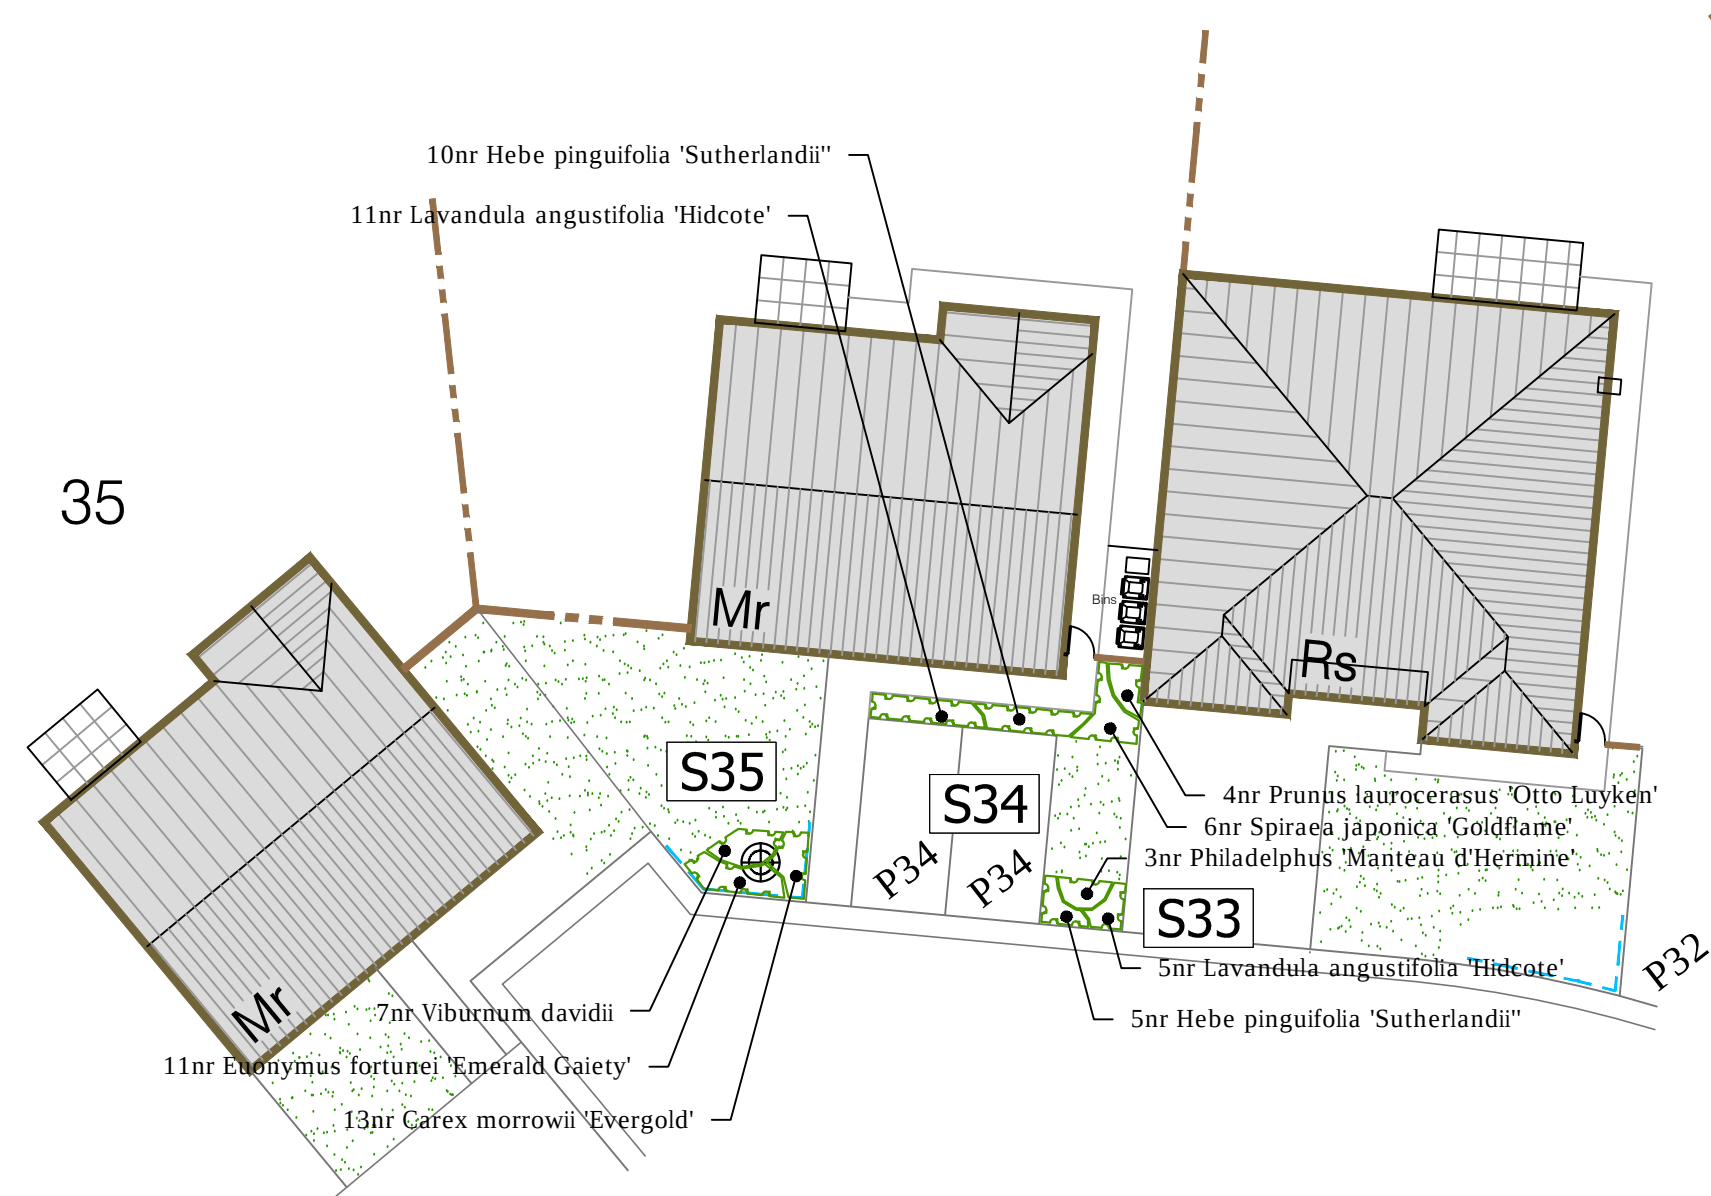


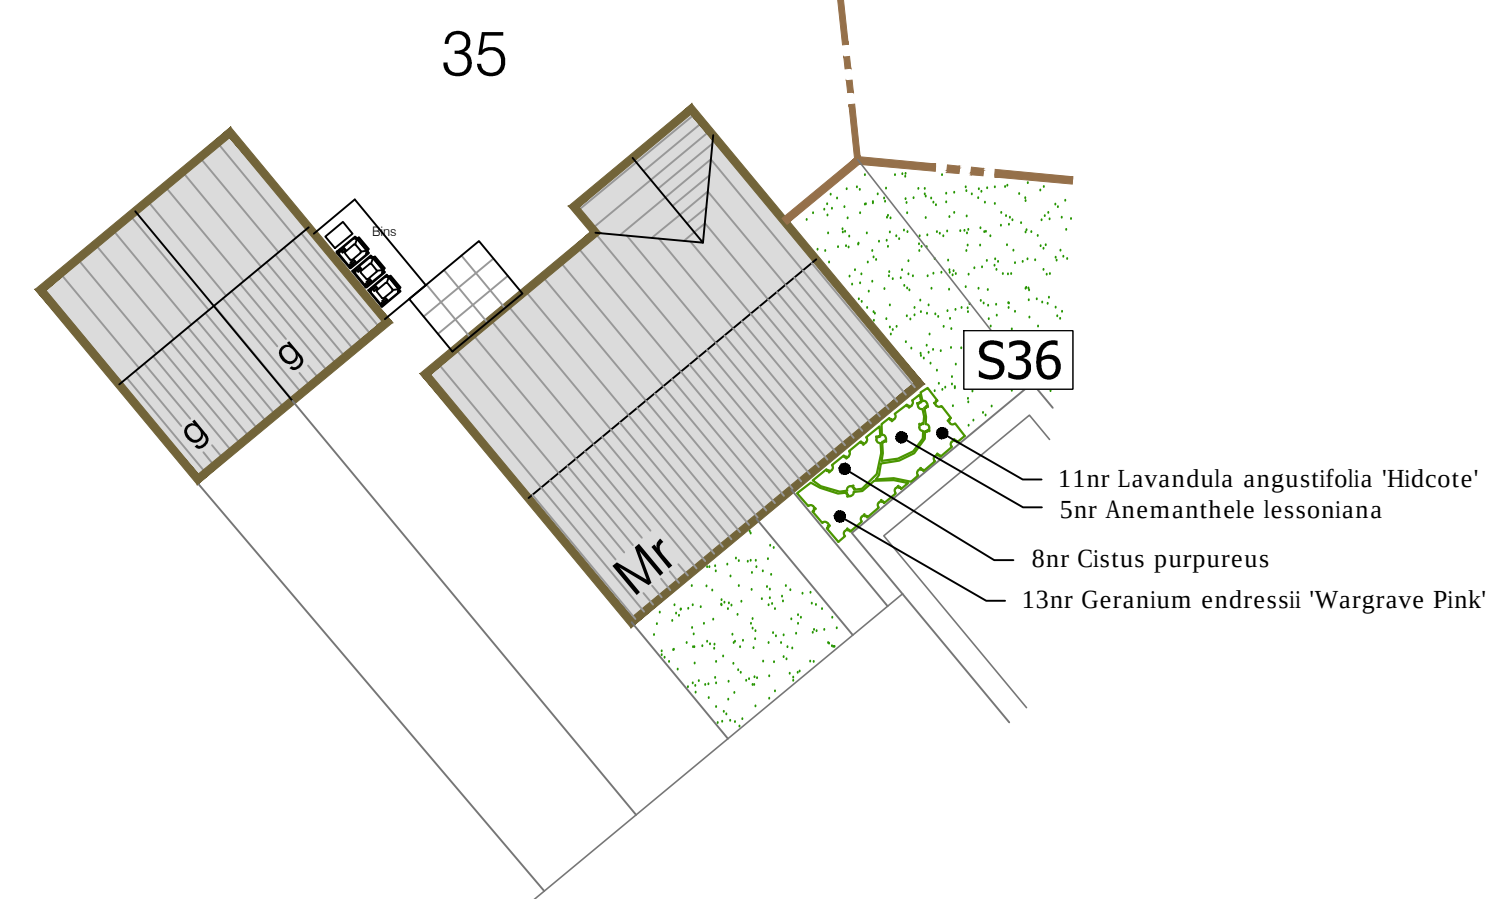

<p>Sue Farmer BA MALD MLI Landscape Architect</p> <p>fdalandscape</p> <p>Westleigh Hall Wakefield Road Denby Dale</p> <p>Huddersfield HD8 8QJ telephone 01484 861611 fax 01484 861616 isdn 01484 866900 email info@fdalandscape.co.uk www.fdalandscape.co.uk</p>	<p>client Saul Homes</p> <p>project Residential Development</p> <p>HALL GARDENS, BRIERLEY, BARNSELEY PHASE 2</p> <p>drawing title LANDSCAPE MASTERPLAN</p>				
	<table><tr><td>scale 1:200 @A1</td><td>date Jul 21</td><td>drawn by CS</td><td>drawing no R/2308/A</td></tr></table>	scale 1:200 @A1	date Jul 21	drawn by CS	drawing no R/2308/A
scale 1:200 @A1	date Jul 21	drawn by CS	drawing no R/2308/A		