


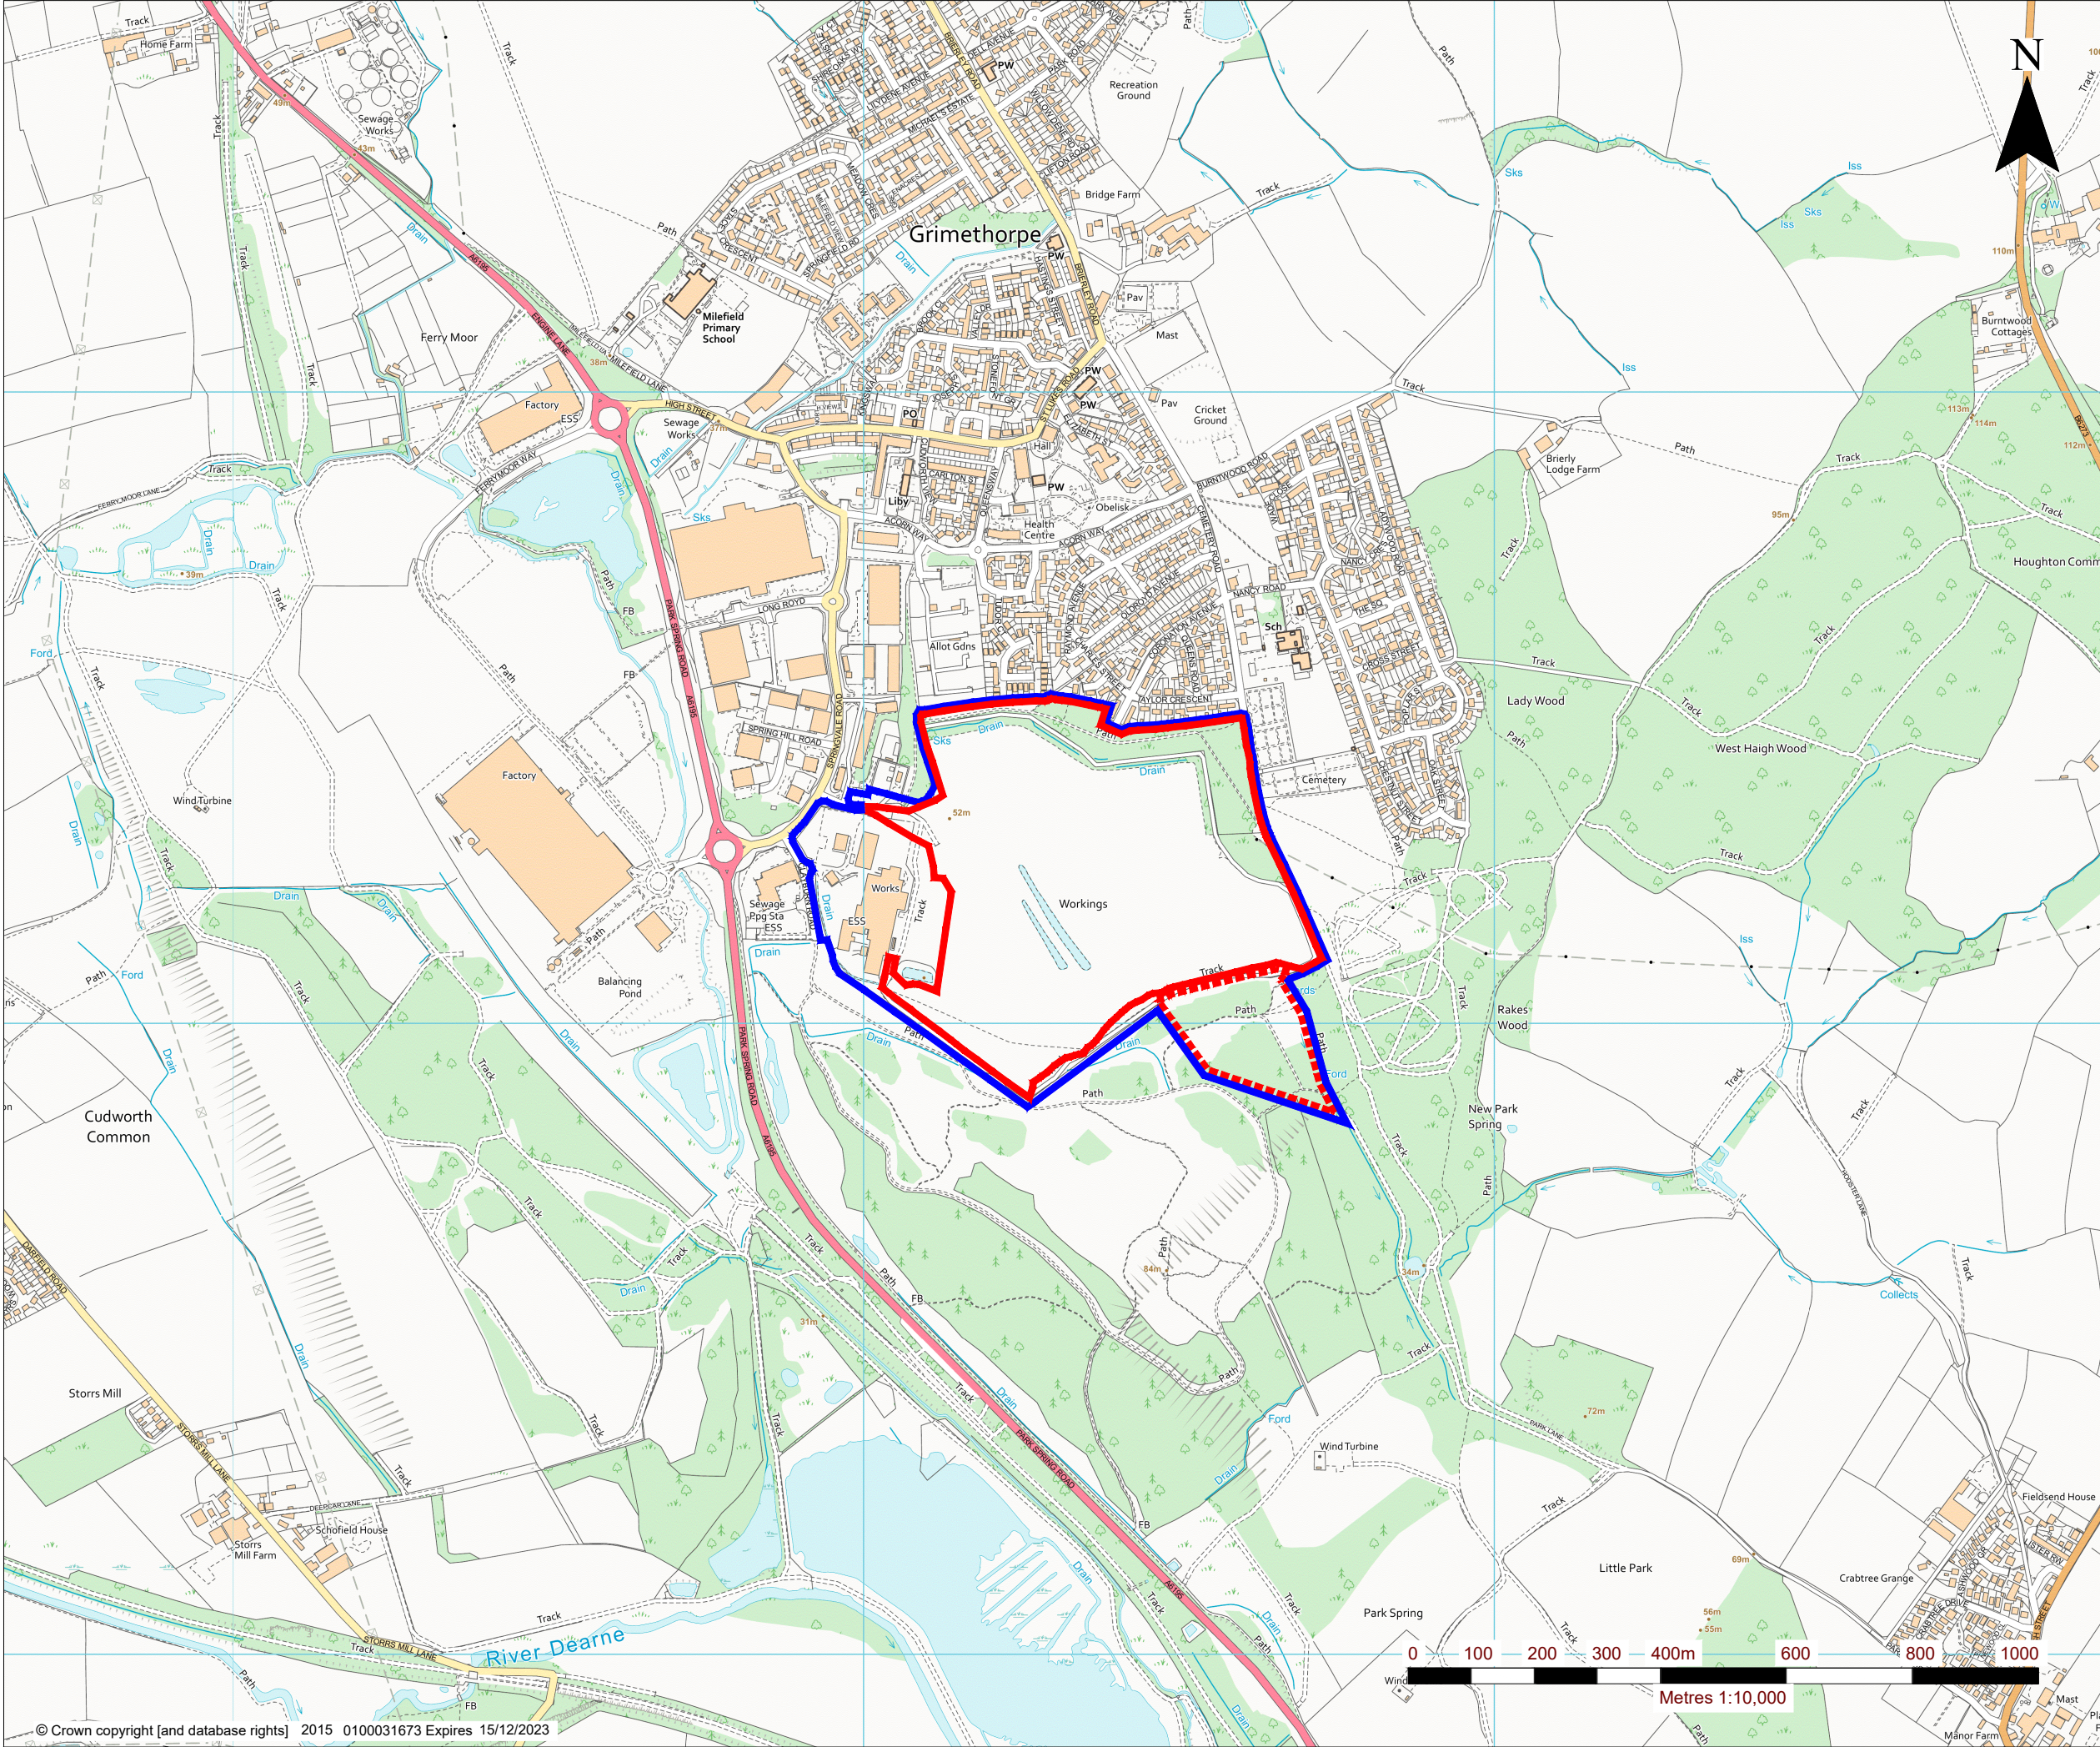

LEGEND

- CURRENT PLANNING PERMISSION BOUNDARY
- LAND UNDER CONTROL OF MICHELMERSH
- PROPOSED EXTENSION

MICHELMERSH
Brick Holdings PLC

SLR

2ND AND 3RD FLOORS,
15 MIDDLE PAVEMENT,
NOTTINGHAM. NG1 7DX
T: 01159 647280

www.slrconsulting.com

CARLTON MAIN

PLANNING APPLICATION
SOUTHERN EXTENSION

PLANNING APPLICATION - s.73

CM2/3

Scale
1:10,000 @ A3

Date
DECEMBER 2022

03563.00037.12.CM2-3.0_PLANNING_APP_S73.dwg