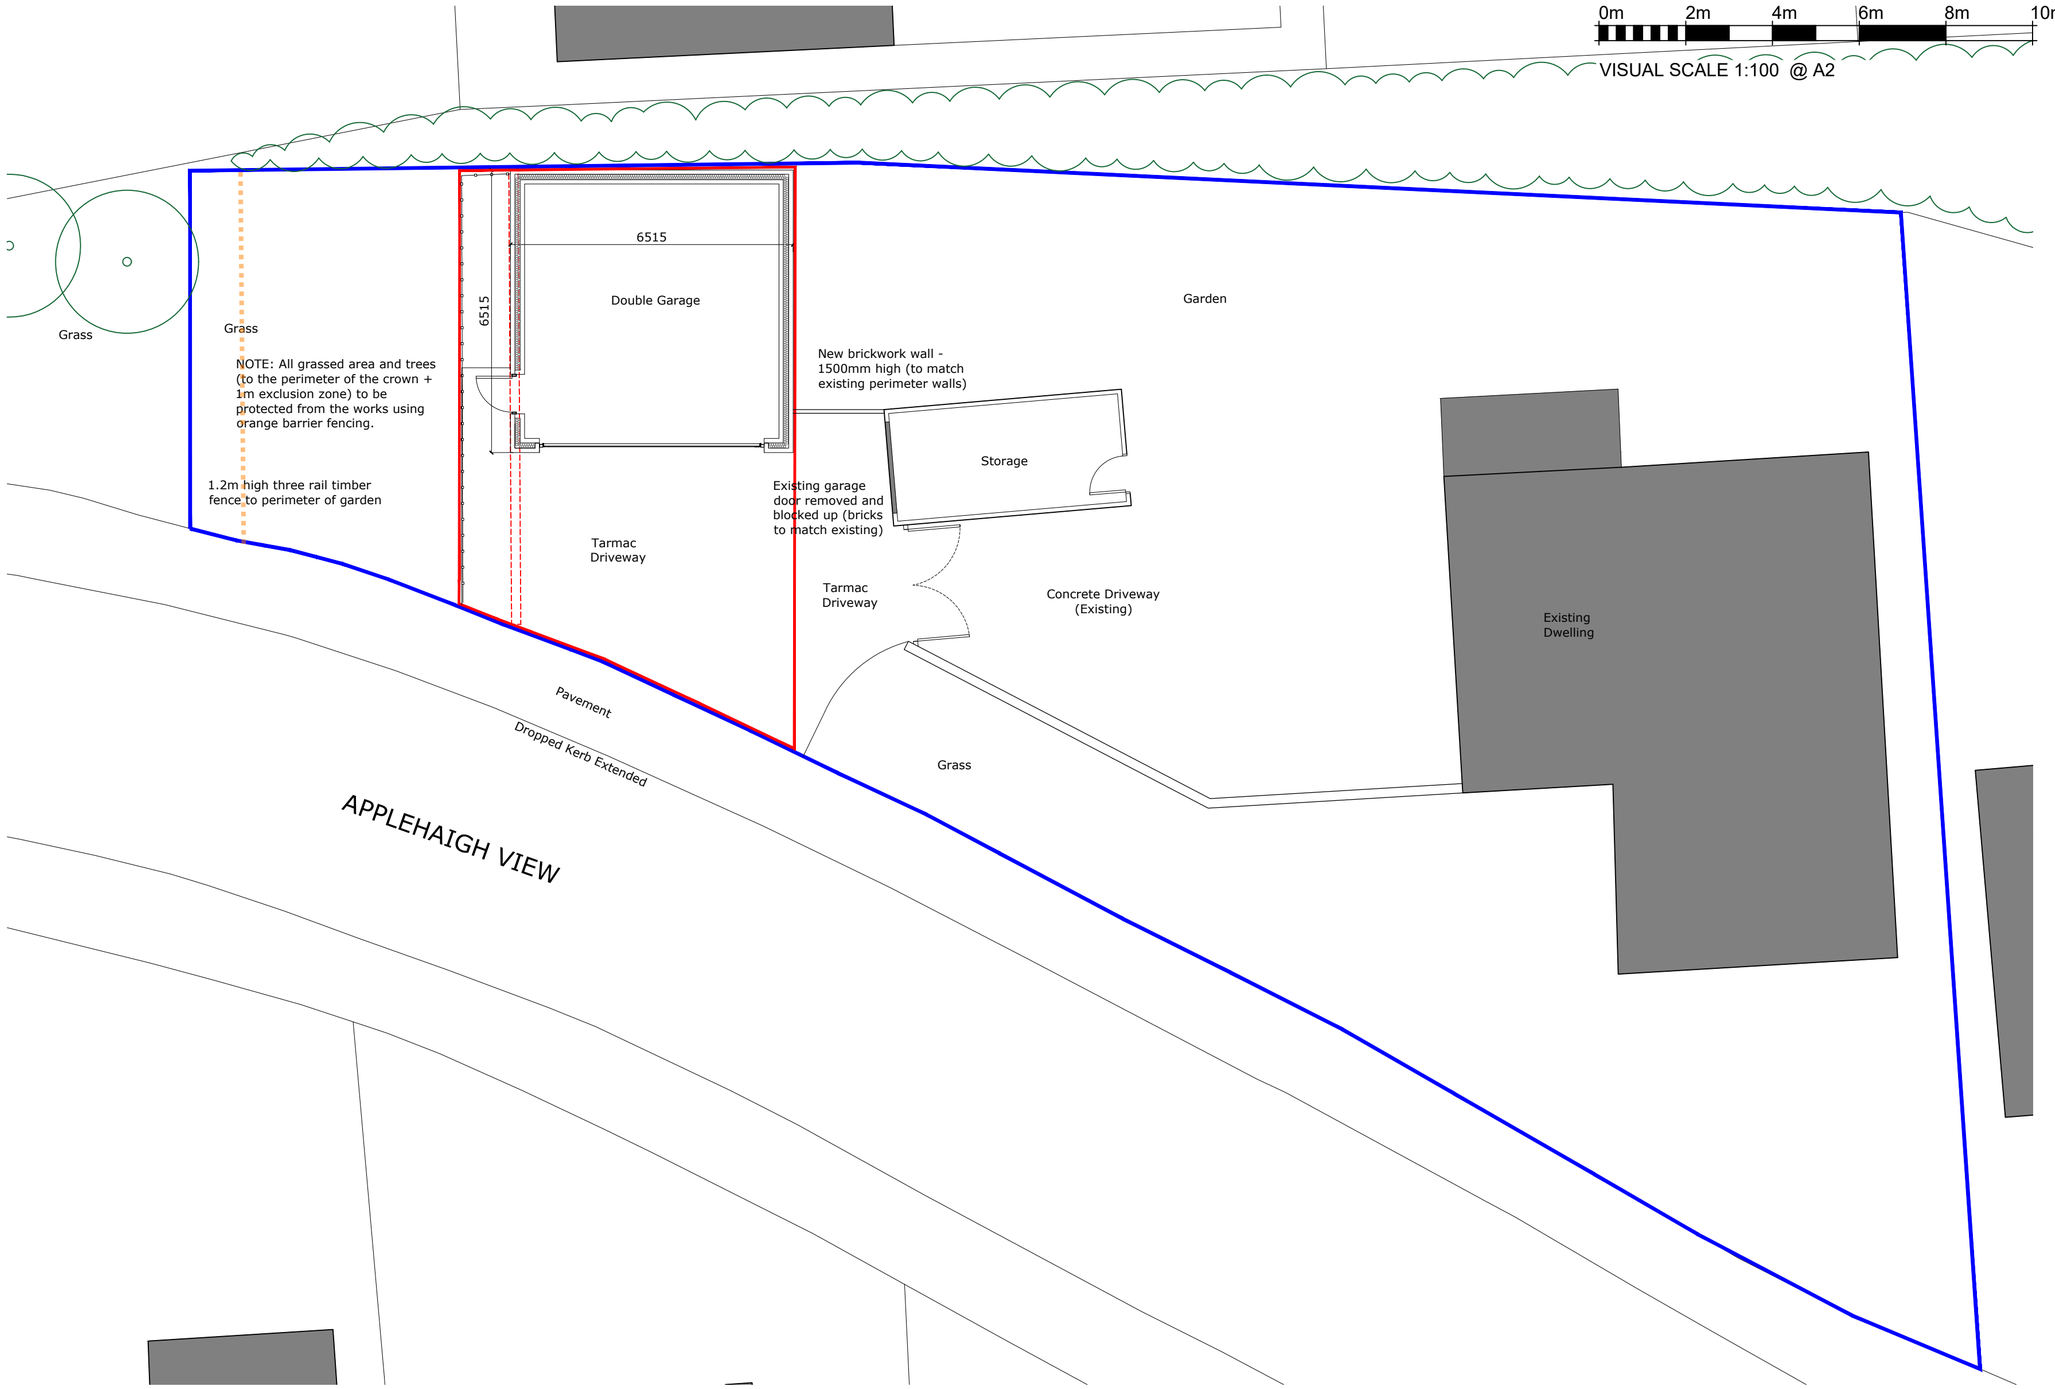

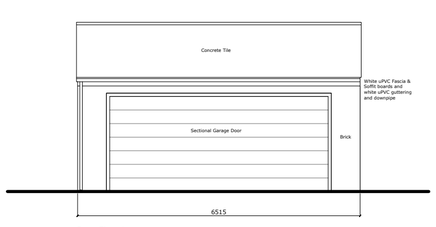

Front Elevation

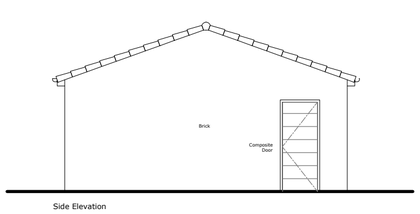

Side Elevation

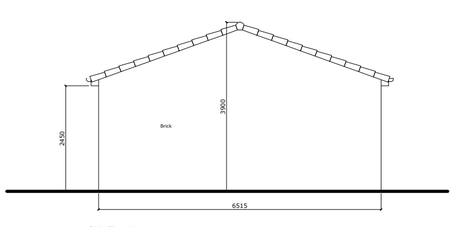

Side Elevation

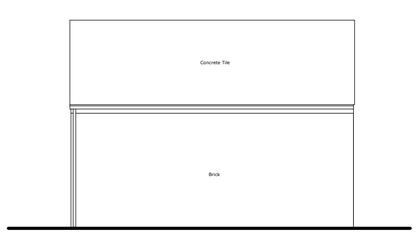

Rear Elevation

A2

Do not scale from this drawing

The contractor is to check all dimensions on site and report any discrepancies to the architect

All rights described in chapter IV of the copyright, designs and patents act 1988 have been generally asserted

Notes

NOTE: Construction of existing ground buildup unknown. Contractor to ensure works are undertaken in a safe manner.

Rev	Description	Date
E	Fence line, tree protection and new brickwork wall notes added.	11.02.22
D	Drawing updated to reflect smaller double garage	19.09.22
C	Label updated.	09.07.22
B	Red line amended	12.06.22
A	Initial Issue	29.05.22

S75. DESIGN

Project

138 Applehaigh View
Royston
Barnsley

Drawing

Proposed Plan & Elevations

Scale	Drawn	Date
1:100	CJR	29.05.22

Drawing Purpose

FOR PLANNING

Ref	Rev.
1028A-S75-XX-XX-DR-A-2001	E