




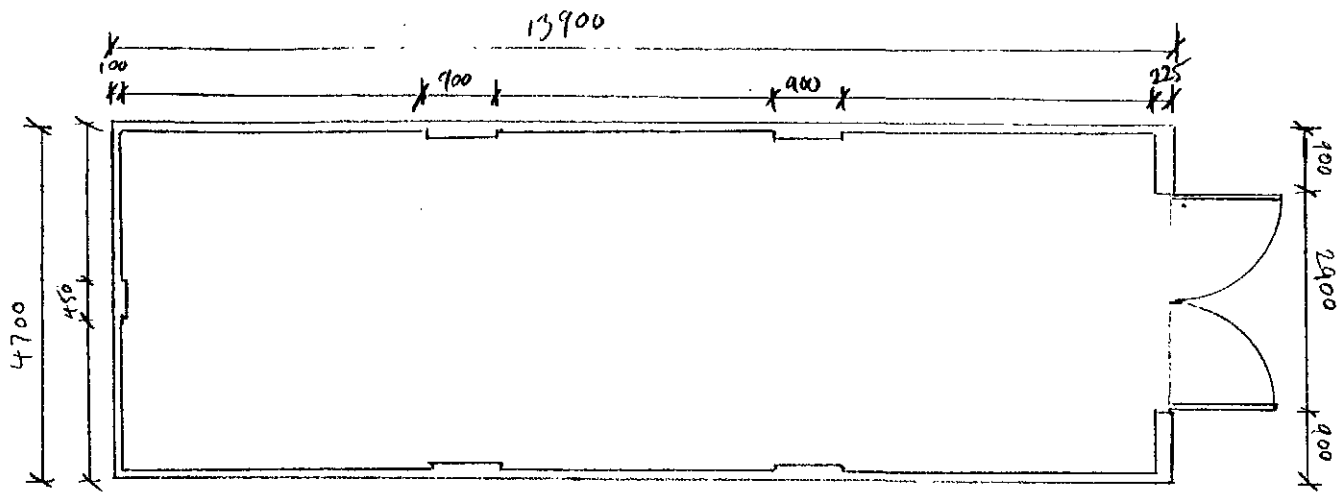

FLOOR PLAN 1:100

53, STONYFORD RD, LOW VALLEY MR. M CATCHPOLE.

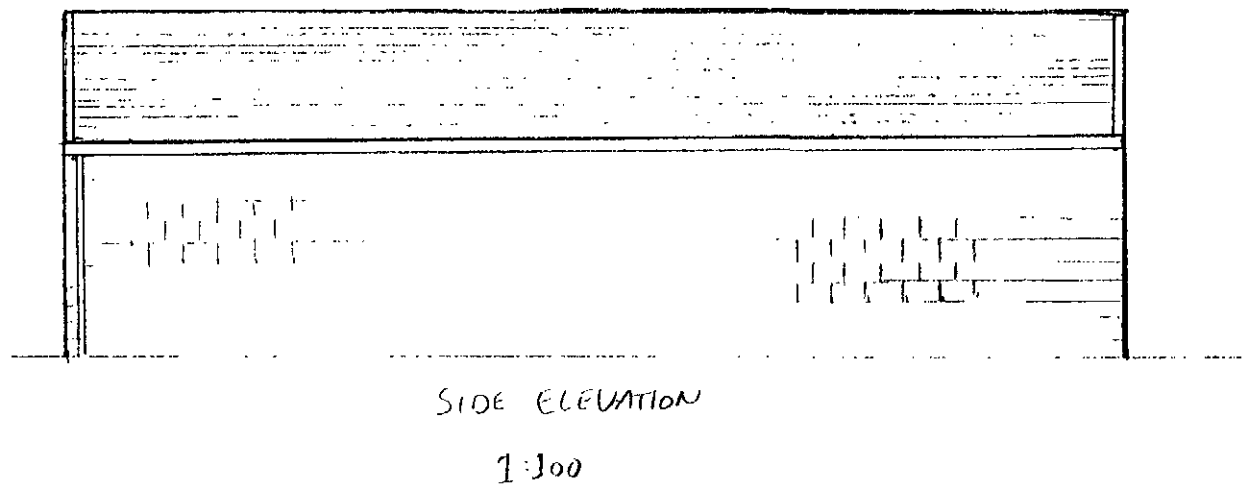

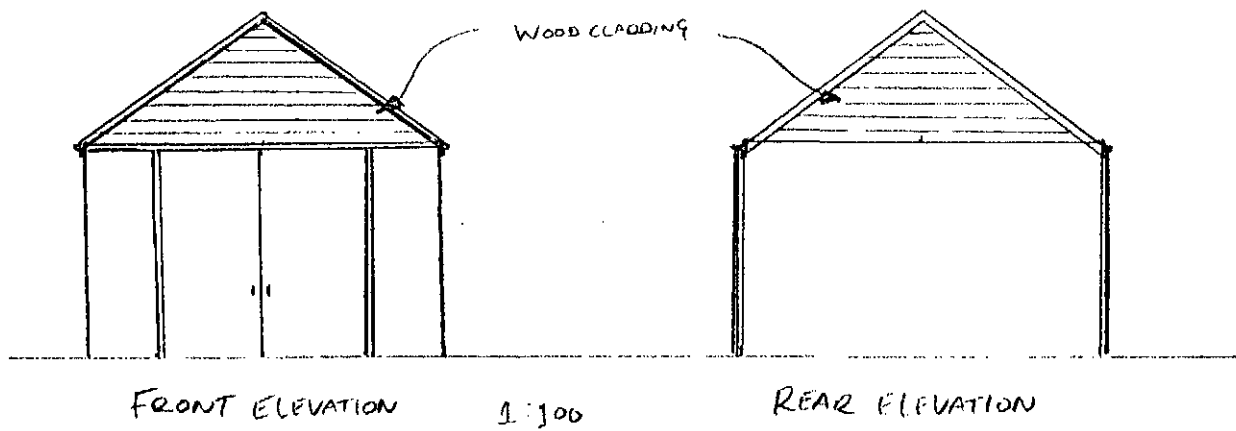

Ref:- PAGE 2.



OS Mastermap
23 October 2012, ID: CM-00184859
www.centremapslive.co.uk



1:1250 scale print at A4, Centre: 440622 E, 403700 N

©Crown Copyright. Licence no. 100019980

Mapping
sourced from



CENTREMAPSlive
www.centremapslive.co.uk

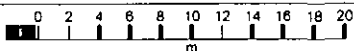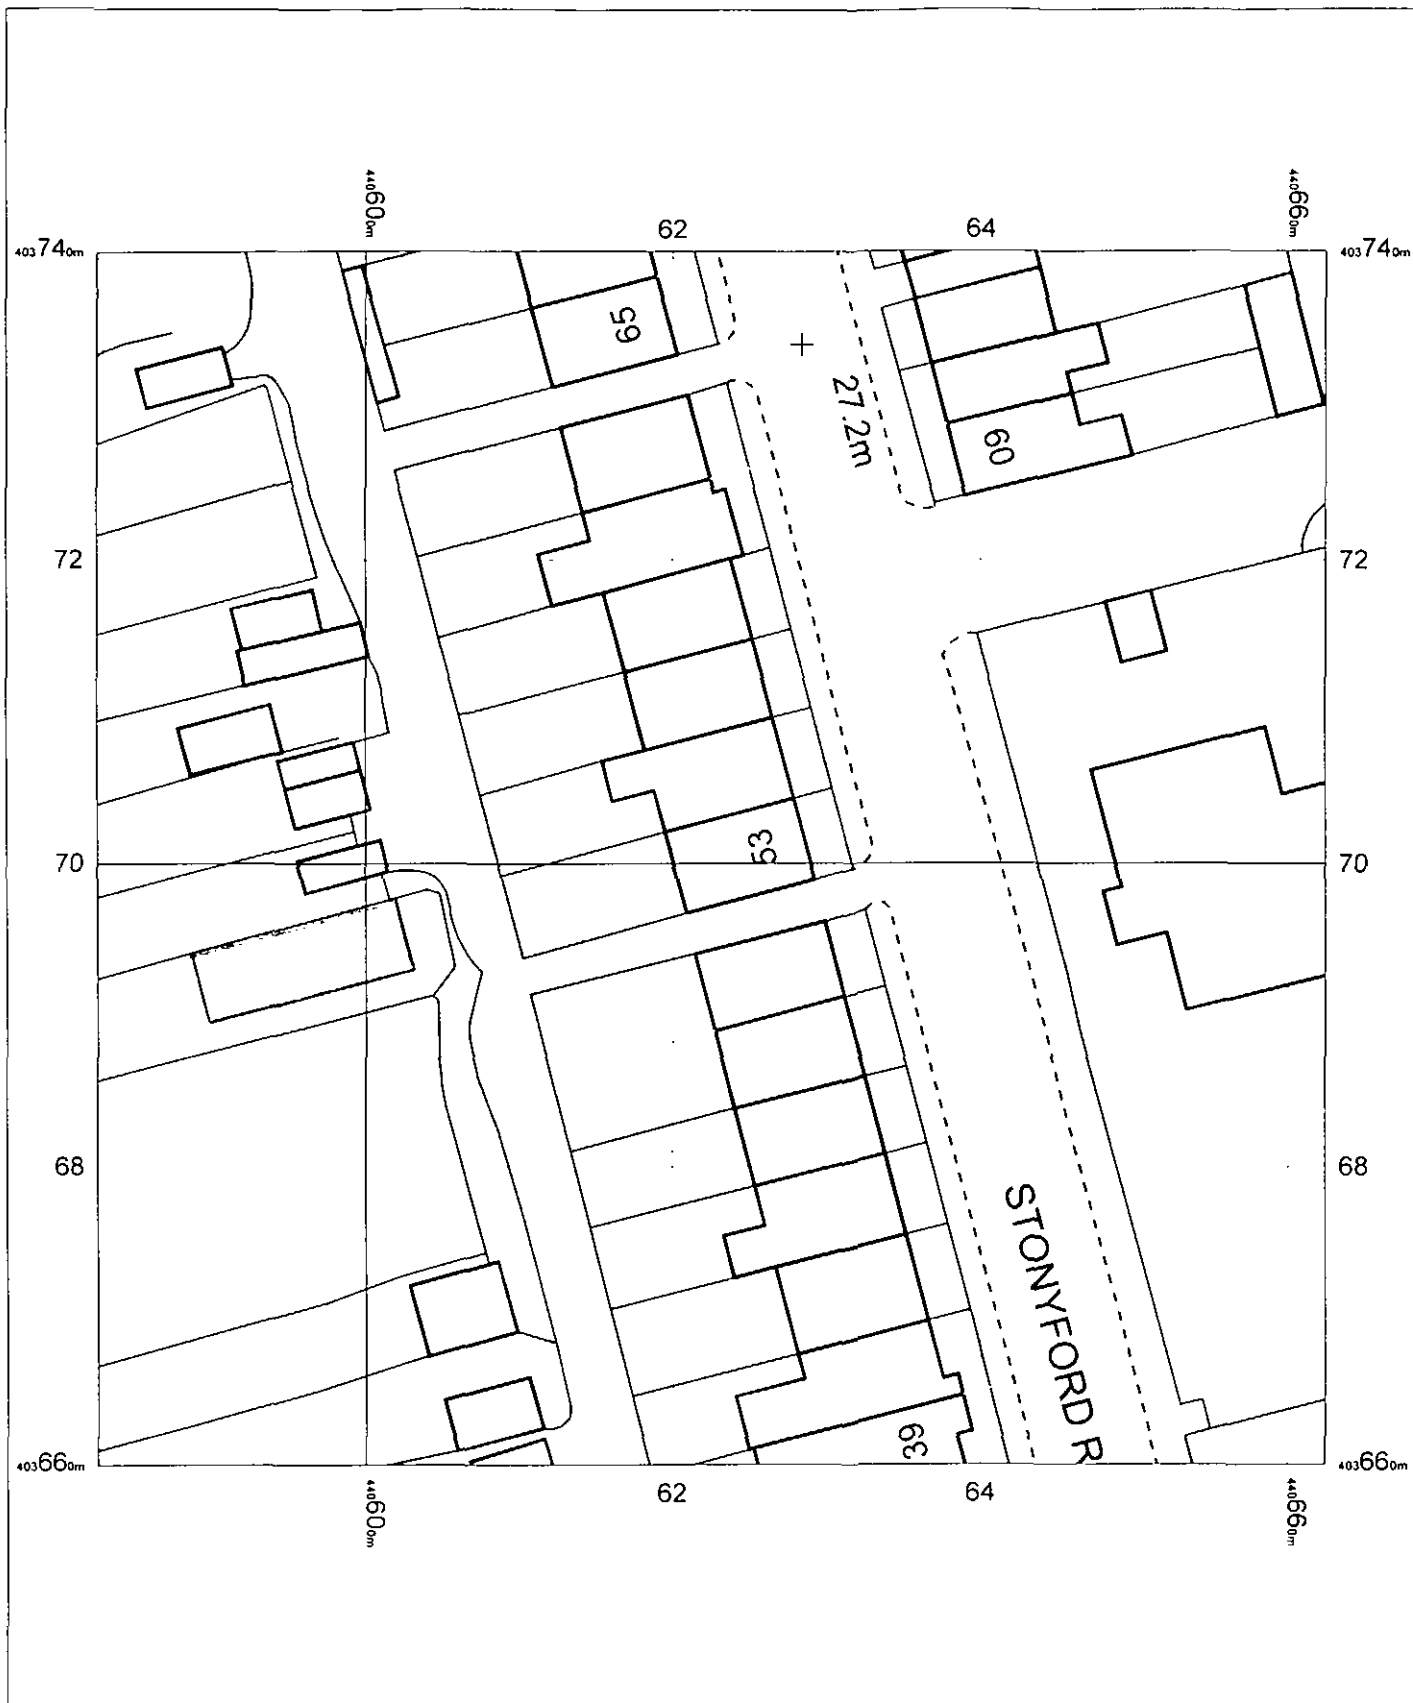

Ref:- PAGE 3.



OS Mastermap
23 October 2012, ID: CM-00184860
www.centremapslive.co.uk

1:500 scale print at A4, Centre: 440622 E, 403700 N

©Crown Copyright. Licence no. 100019980



CENTREMAPS/live
www.centremapslive.co.uk

List of Planning Requirements

HOUSEHOLDER

PLANNING APPLICATION

Application No

National Requirements:-

Three copies of the completed planning application forms, signed and dated.
(Unless application is submitted electronically where only one form is required)

Article 7 Certificate (Agricultural Holdings), signed and dated.

Completed, Ownership Certificate (A, B, C or D), signed and dated.

The location plan (Ordnance Survey based), at a scale of 1:2500 or 1:1250. The plan should show at least three main roads and surrounding buildings and should show the direction of North. The application site should be edged clearly with a red line and a blue line must be drawn around any other land owned by the applicant.

Existing and proposed site layout at a scale of not less than 1:500.

This should include all buildings and structures, gardens, open spaces and car parking in the context of adjacent buildings including the location of any window.

Full existing and proposed elevations to a scale of 1:50 or 1:100.

Full existing and proposed floor plans at a scale of 1:50 or 1:100

Design and Access Statement where required, (e.g. if the dwelling is in a Conservation Area)

The correct fee