




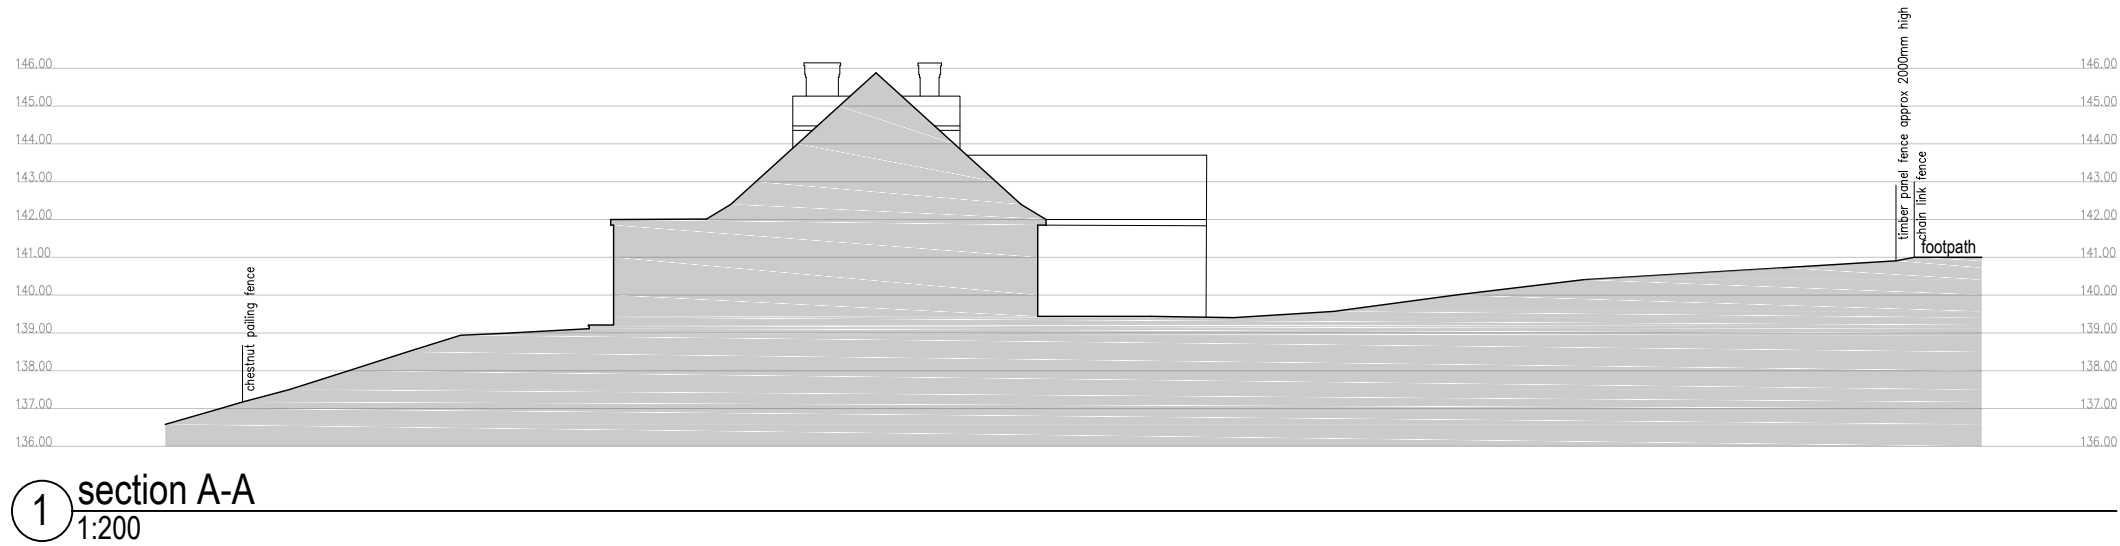

1 section A-A
1:200

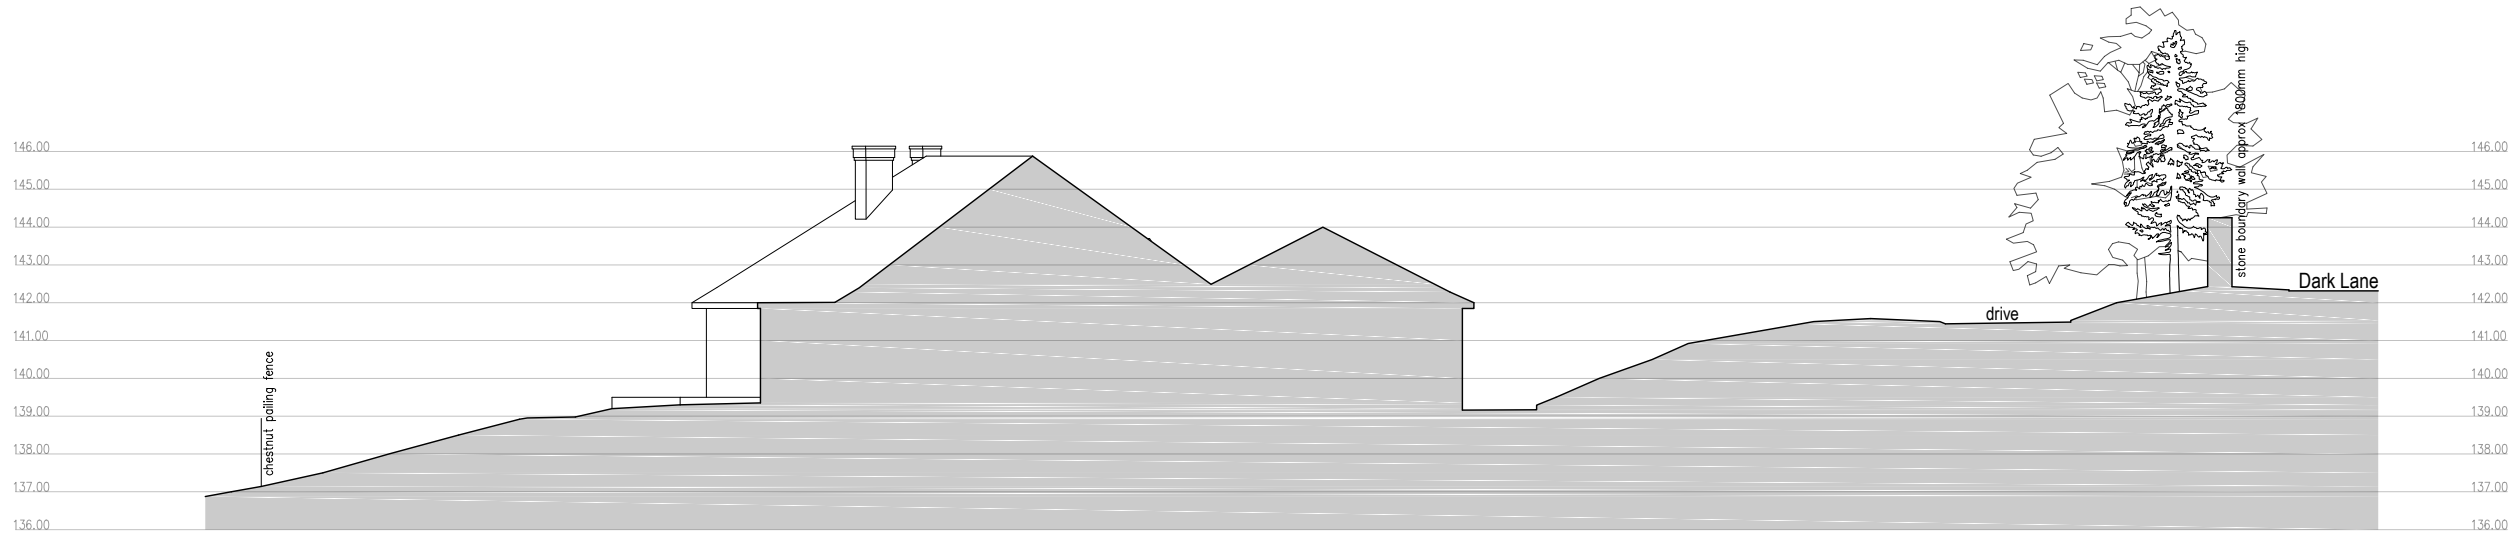

2 section B-B
1:200

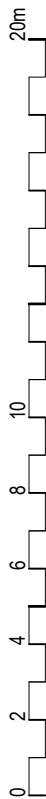


3 view from south west



4 view from south east



5 view from north

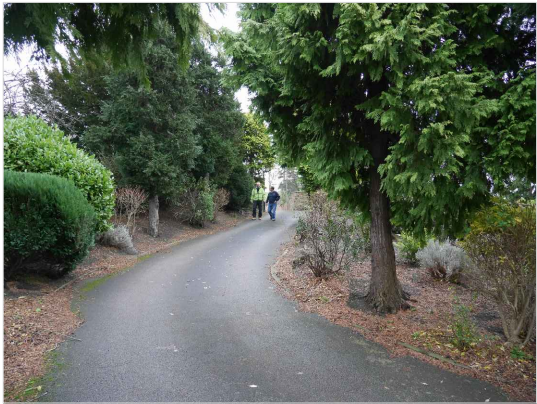

6 view to entrance gates