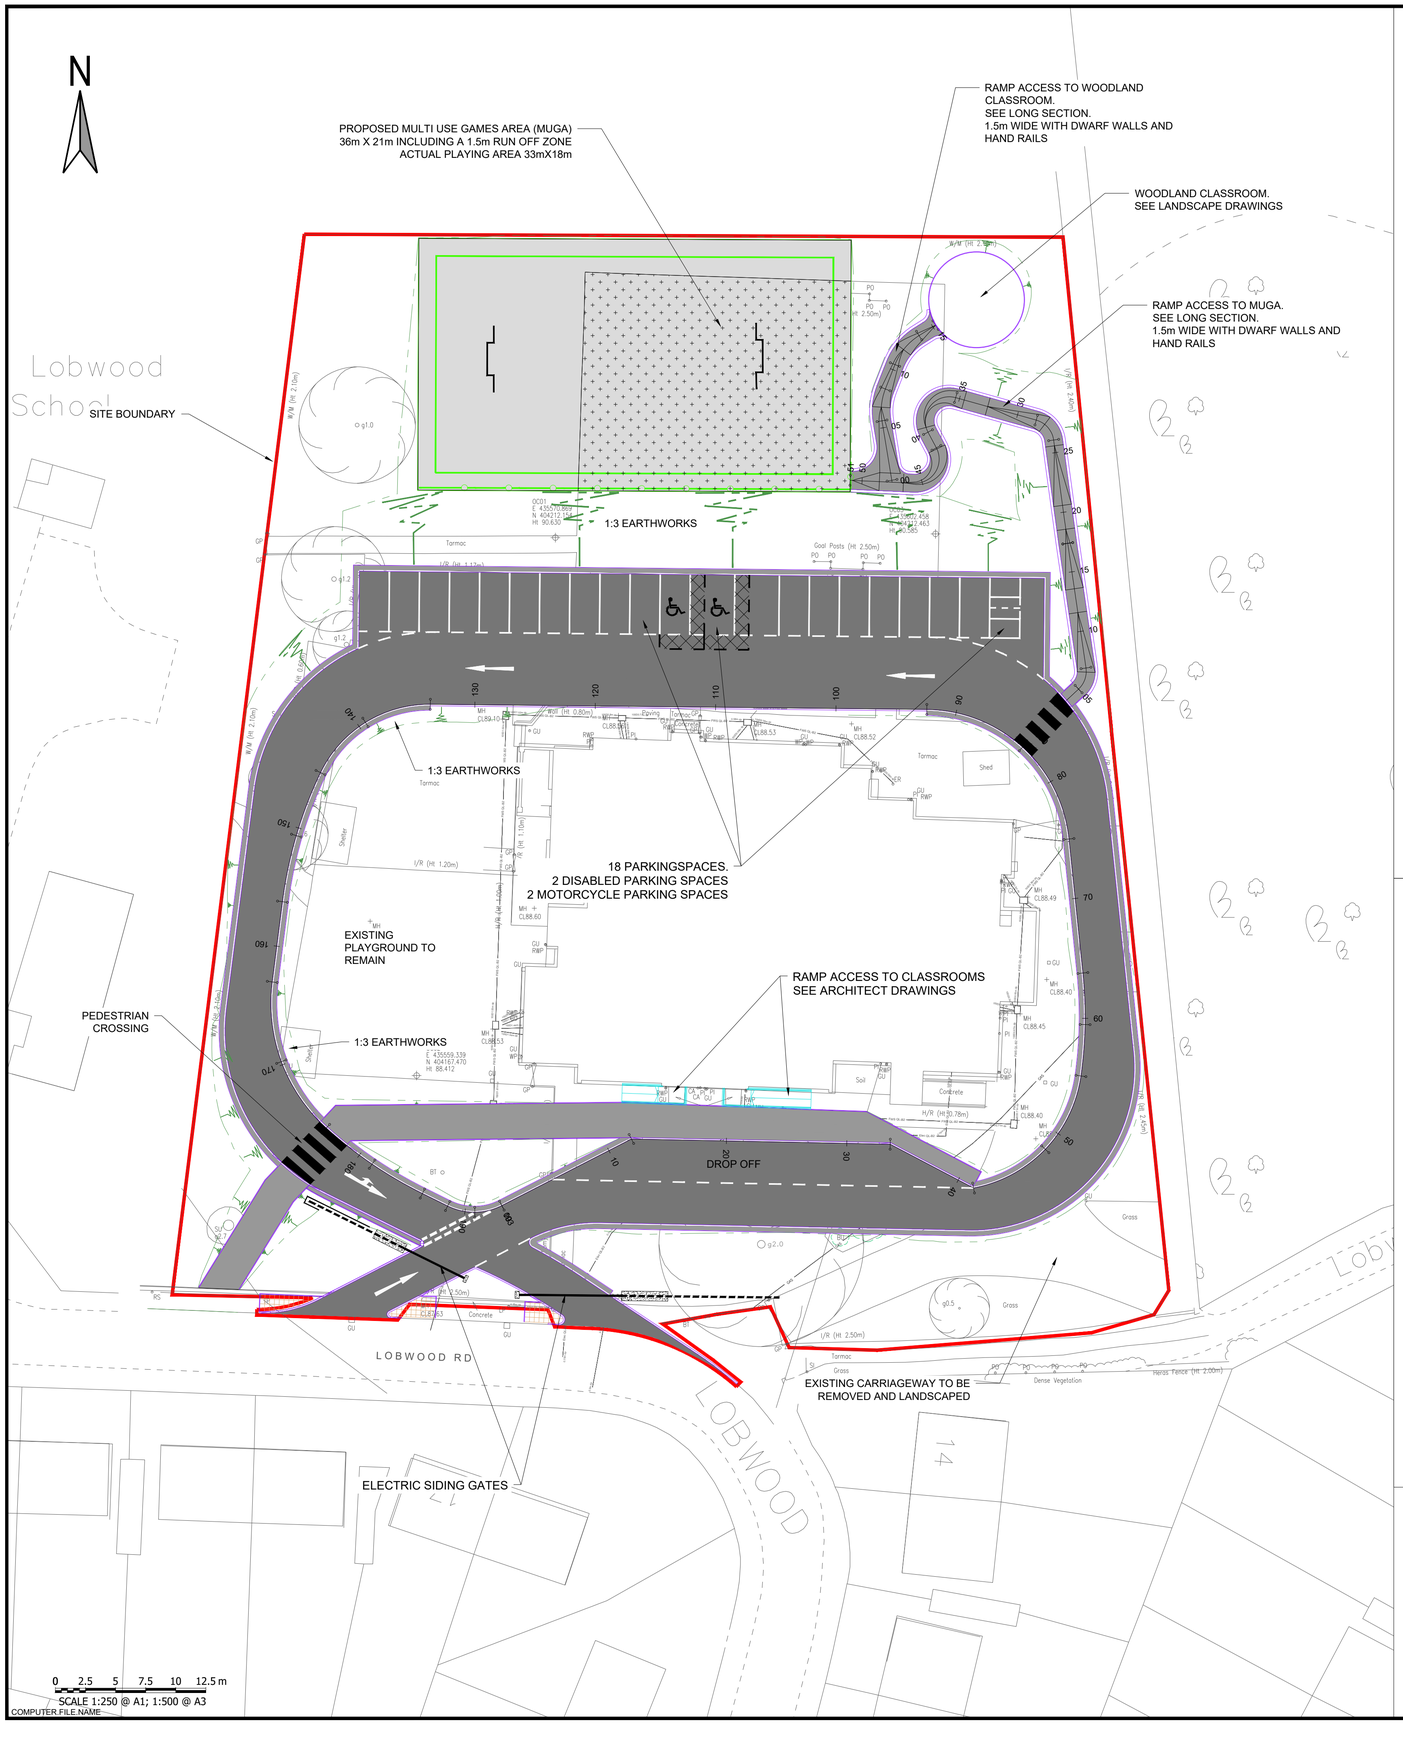
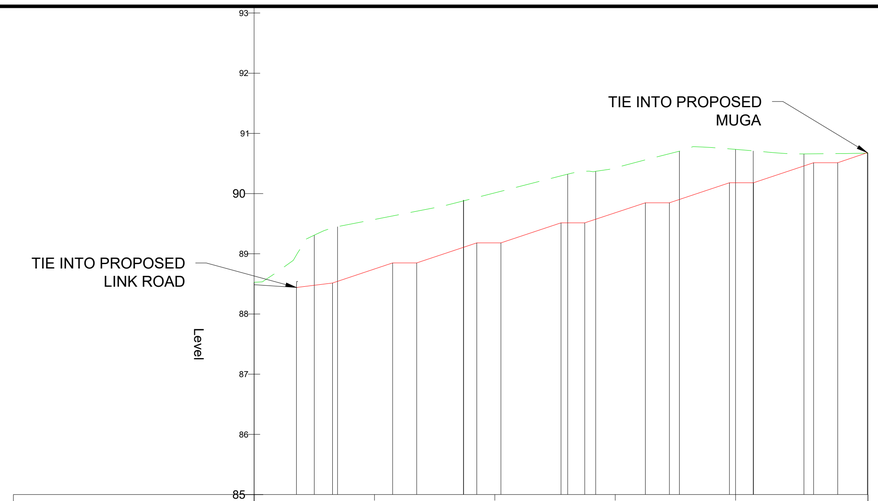

N
PROPOSED MULTI USE GAMES AREA (MUGA)
36m X 21m INCLUDING A 1.5m RUN OFF ZONE
ACTUAL PLAYING AREA 33mX18m
RAMP ACCESS TO WOODLAND CLASSROOM.
SEE LONG SECTION.
1.5m WIDE WITH DWARF WALLS AND HAND RAILS
WOODLAND CLASSROOM.
SEE LANDSCAPE DRAWINGS
RAMP ACCESS TO MUGA.
SEE LONG SECTION.
1.5m WIDE WITH DWARF WALLS AND HAND RAILS
Lobwood School
SITE BOUNDARY
1:3 EARTHWORKS
1:3 EARTHWORKS
18 PARKINGSPACES.
2 DISABLED PARKING SPACES
2 MOTORCYCLE PARKING SPACES
EXISTING PLAYGROUND TO REMAIN
RAMP ACCESS TO CLASSROOMS SEE ARCHITECT DRAWINGS
PEDESTRIAN CROSSING
1:3 EARTHWORKS
DROP OFF
EXISTING CARRIAGEWAY TO BE REMOVED AND LANDSCAPED
ELECTRIC SIDING GATES
LOBWOOD RD
LOBWOOD
0 2.5 5 7.5 10 12.5 m
SCALE 1:250 @ A1; 1:500 @ A3
COMPUTER.FILE.NAME


TIE INTO PROPOSED MUGA
TIE INTO PROPOSED LINK ROAD
Level
93
92
91
90
89
88
87
86
85

| | | |