



SECTION E1-E1 - LONGSECTION


SC.

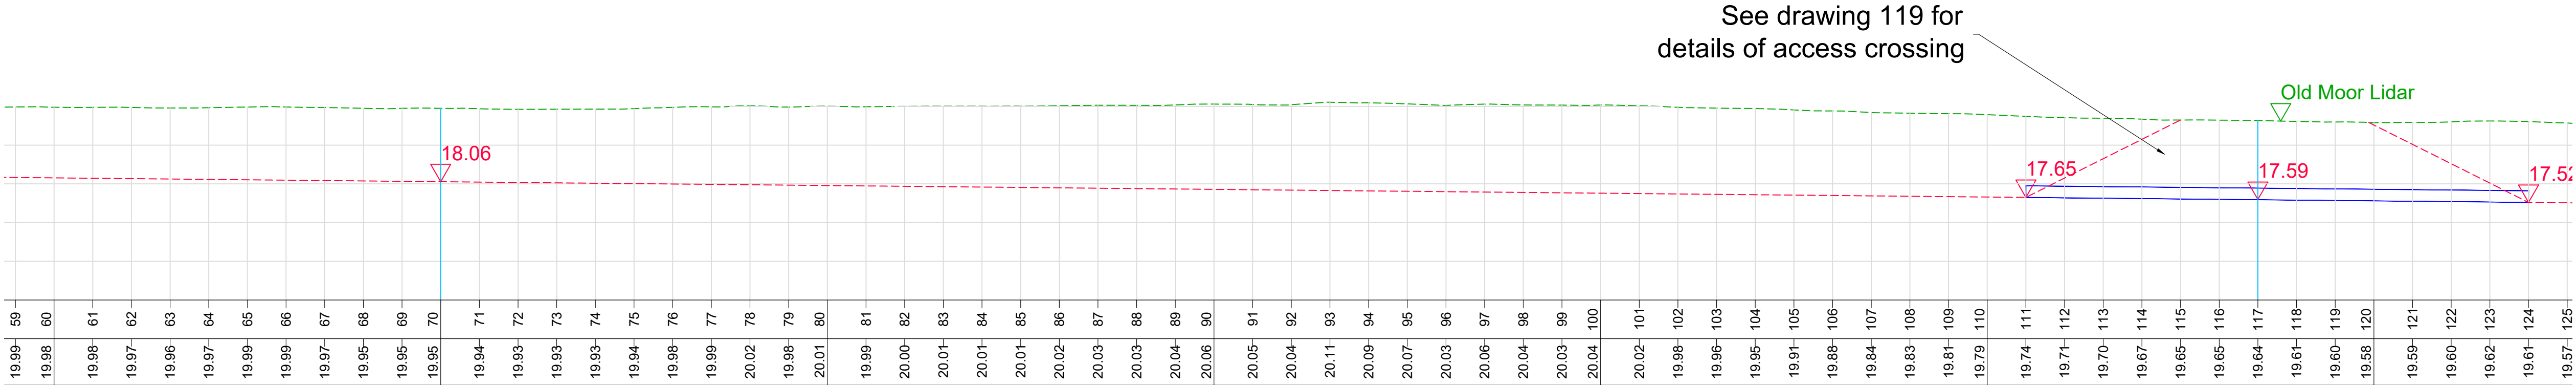


SECTION E1-E1 - LONGSECTION
SCALE: H 1:100,V 1:100. DATUM: 15.000

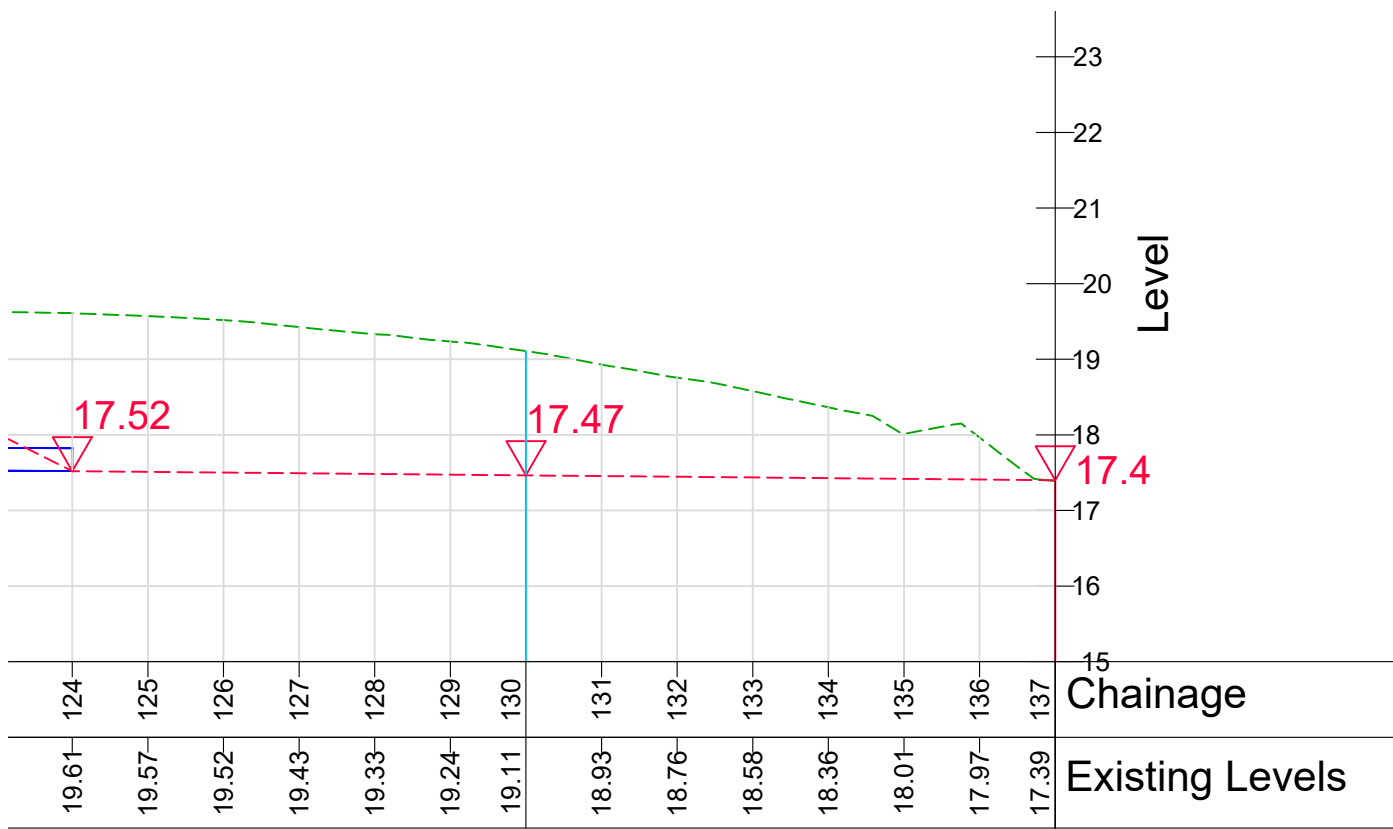


SECTION E1-E1 - LONGSECTION

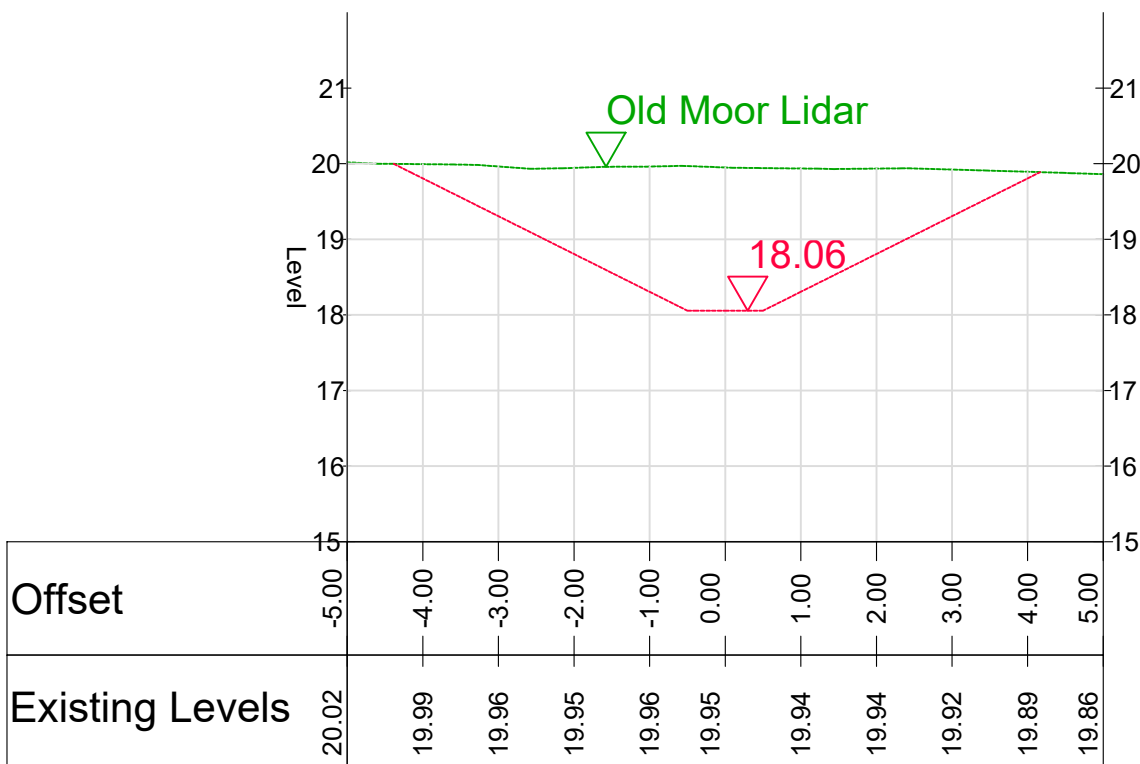


Chainage 70

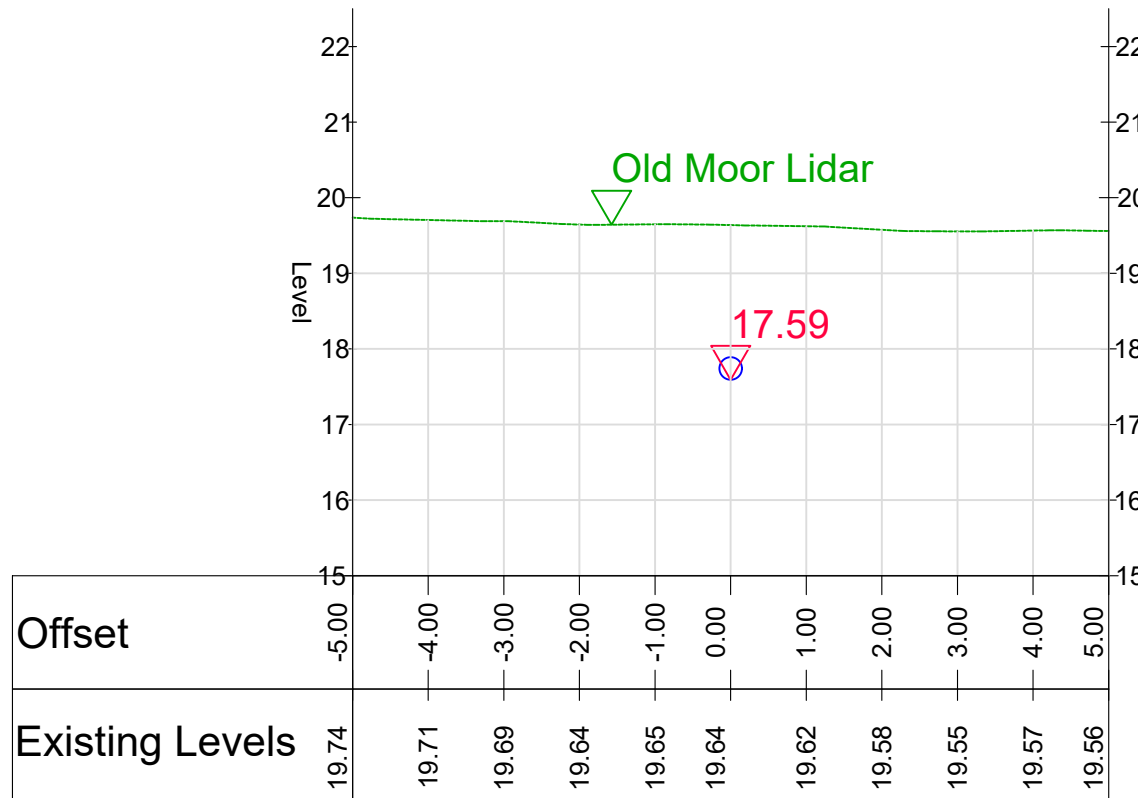

Chainage 117

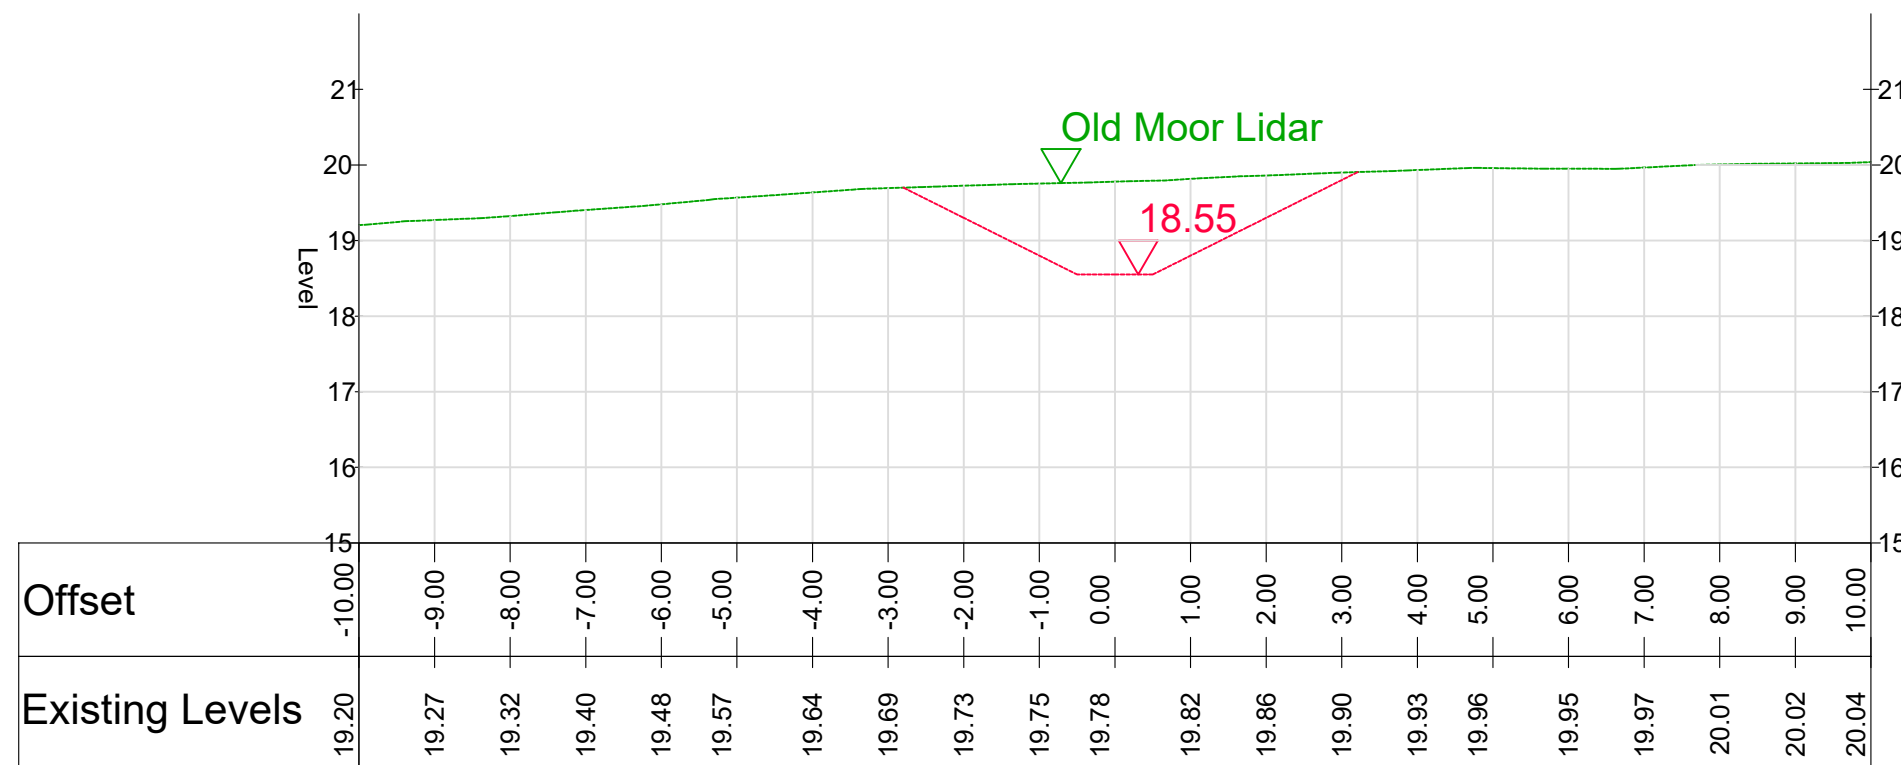

Chainage 20

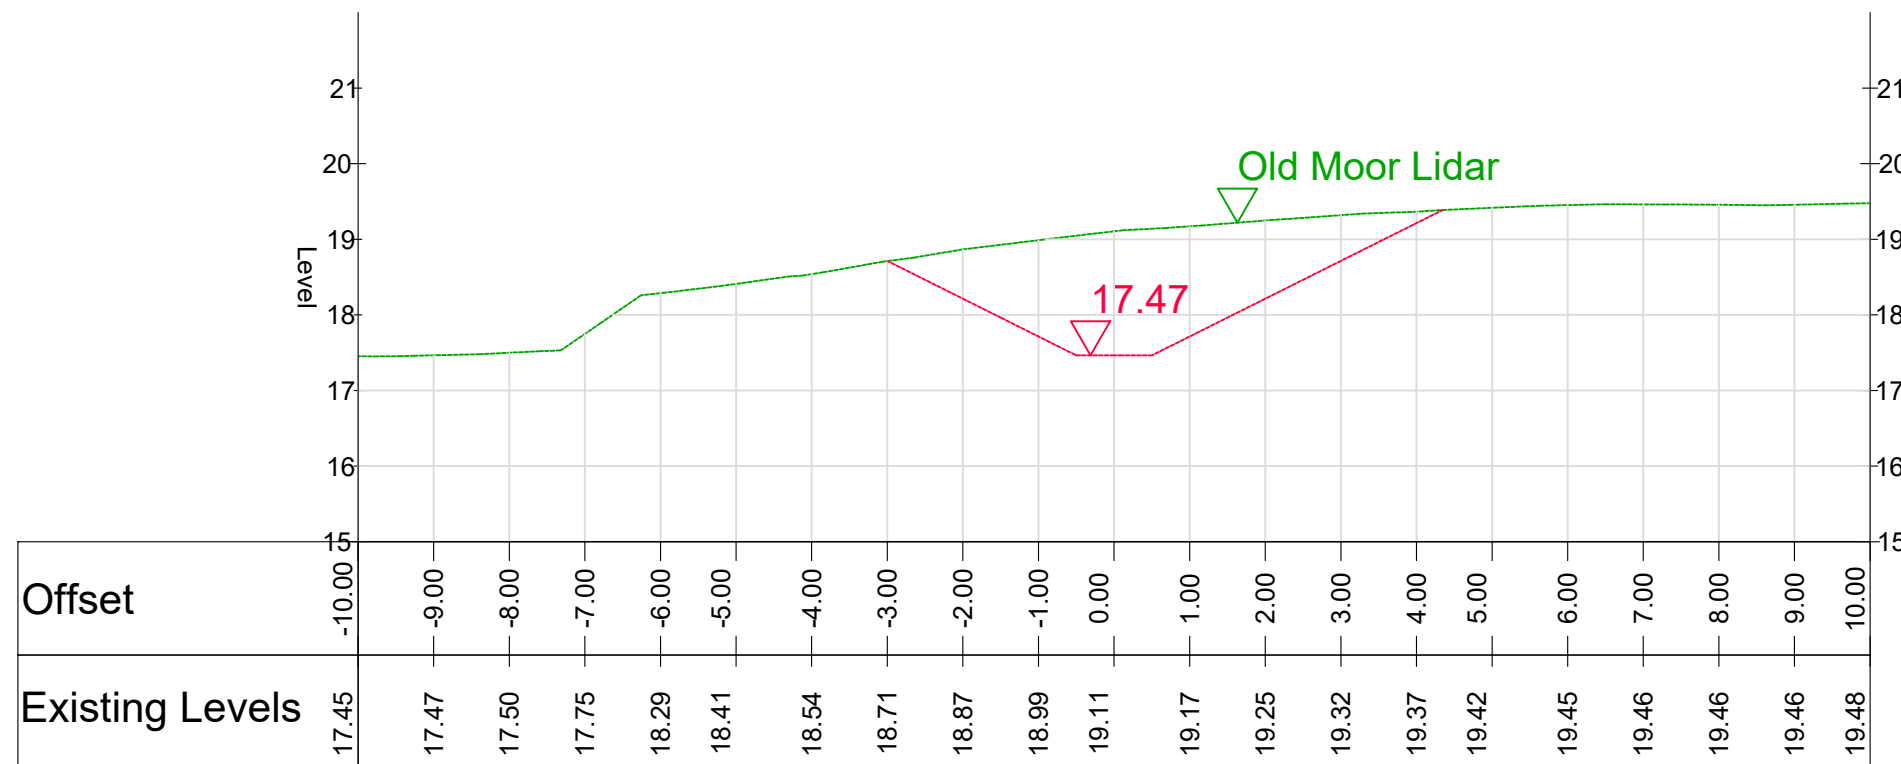

Chainage 130

General Notes

1. All dimensions shown are in metres unless otherwise stated and levels in metres to Ordnance Datum.
2. Do not scale from this drawing.
3. Please refer to 3D model for details of proposed surface / existing surface interface and setting out details.

JBA consulting

Second Avenue
ONCHAN
Isle of Man
IM3 4LT
British Isles

www.jbaconsulting.com
t +44 (0)1624 695100
f +44 (0)1624 620386
e info@jbaconsulting.com

Offices at: Colleshill, Doncaster, Edinburgh, Exeter, Haywards Heath, Limerick, Newcastle upon Tyne, Onchan, Newport, Saltair, Skipton, Tadcaster, Thirsk, Wallingford and Warrington

Habitat Works at R.S.P.B. Old Moor
Old Moor North
Area E
Improved Water Control on Wader Scrape - Section E1-E1

This document is the property of Jeremy Benn Associates Ltd. It shall not be reproduced in whole or in part, nor disclosed to a third party, without the permission of Jeremy Benn Associates Ltd.			
Scale:	Drawn:	Peter Wilkinson	6.8.2018
	Designed:	Gregory Parkinson	6.8.2018
	Checked:		
	Approved:		
Digital File Name: 2018s0929_129_0			
Drawing Number:	Rev.:	Sheet No.:	Status:
2018s0929-129			