


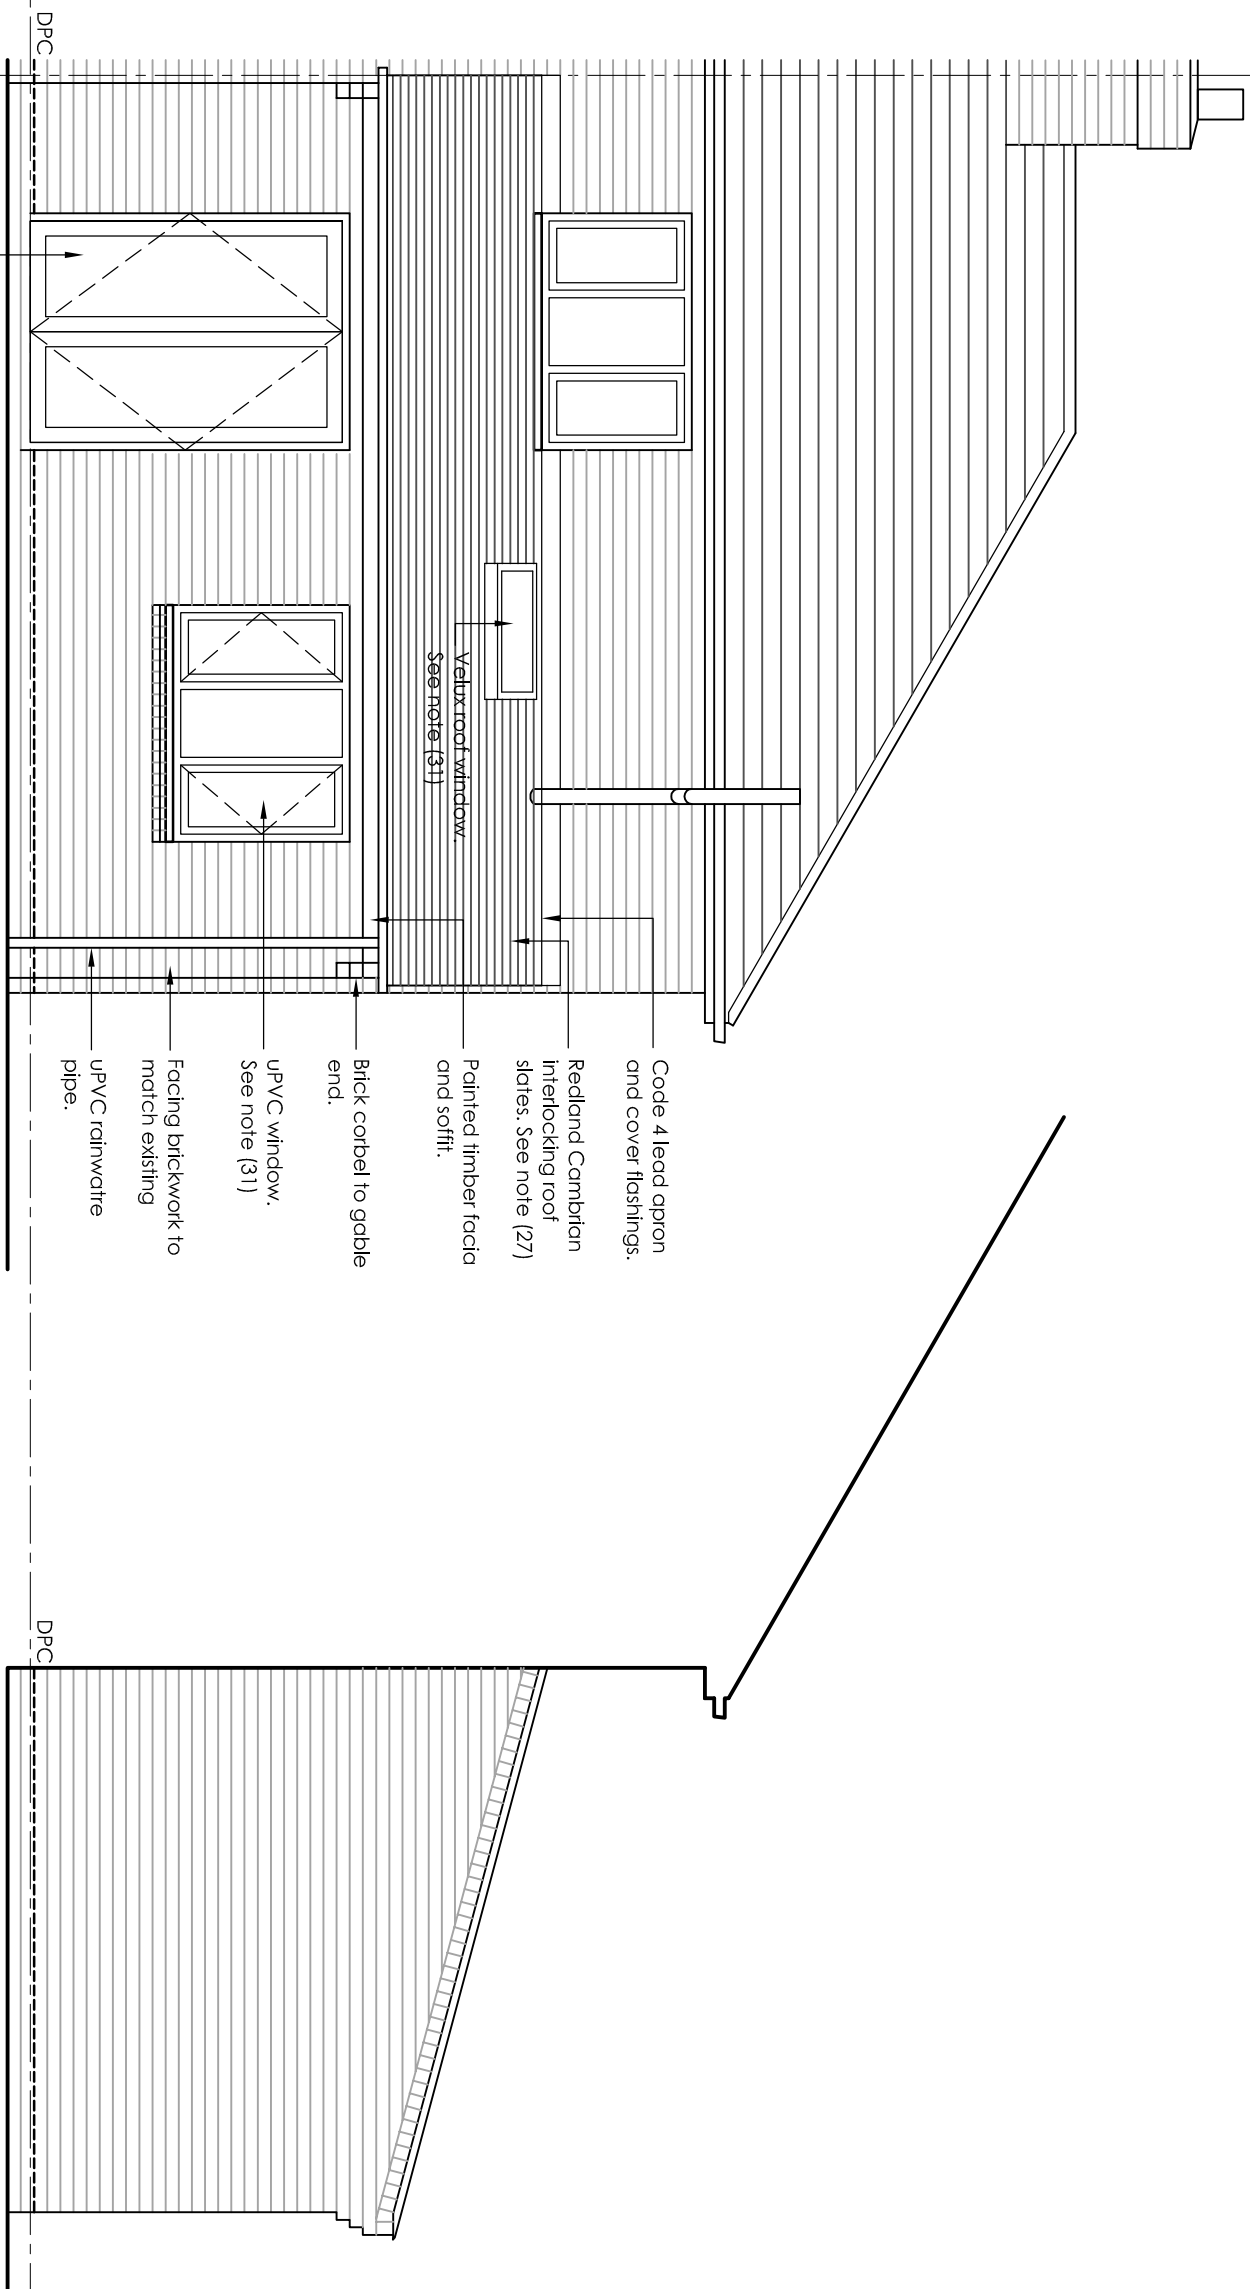
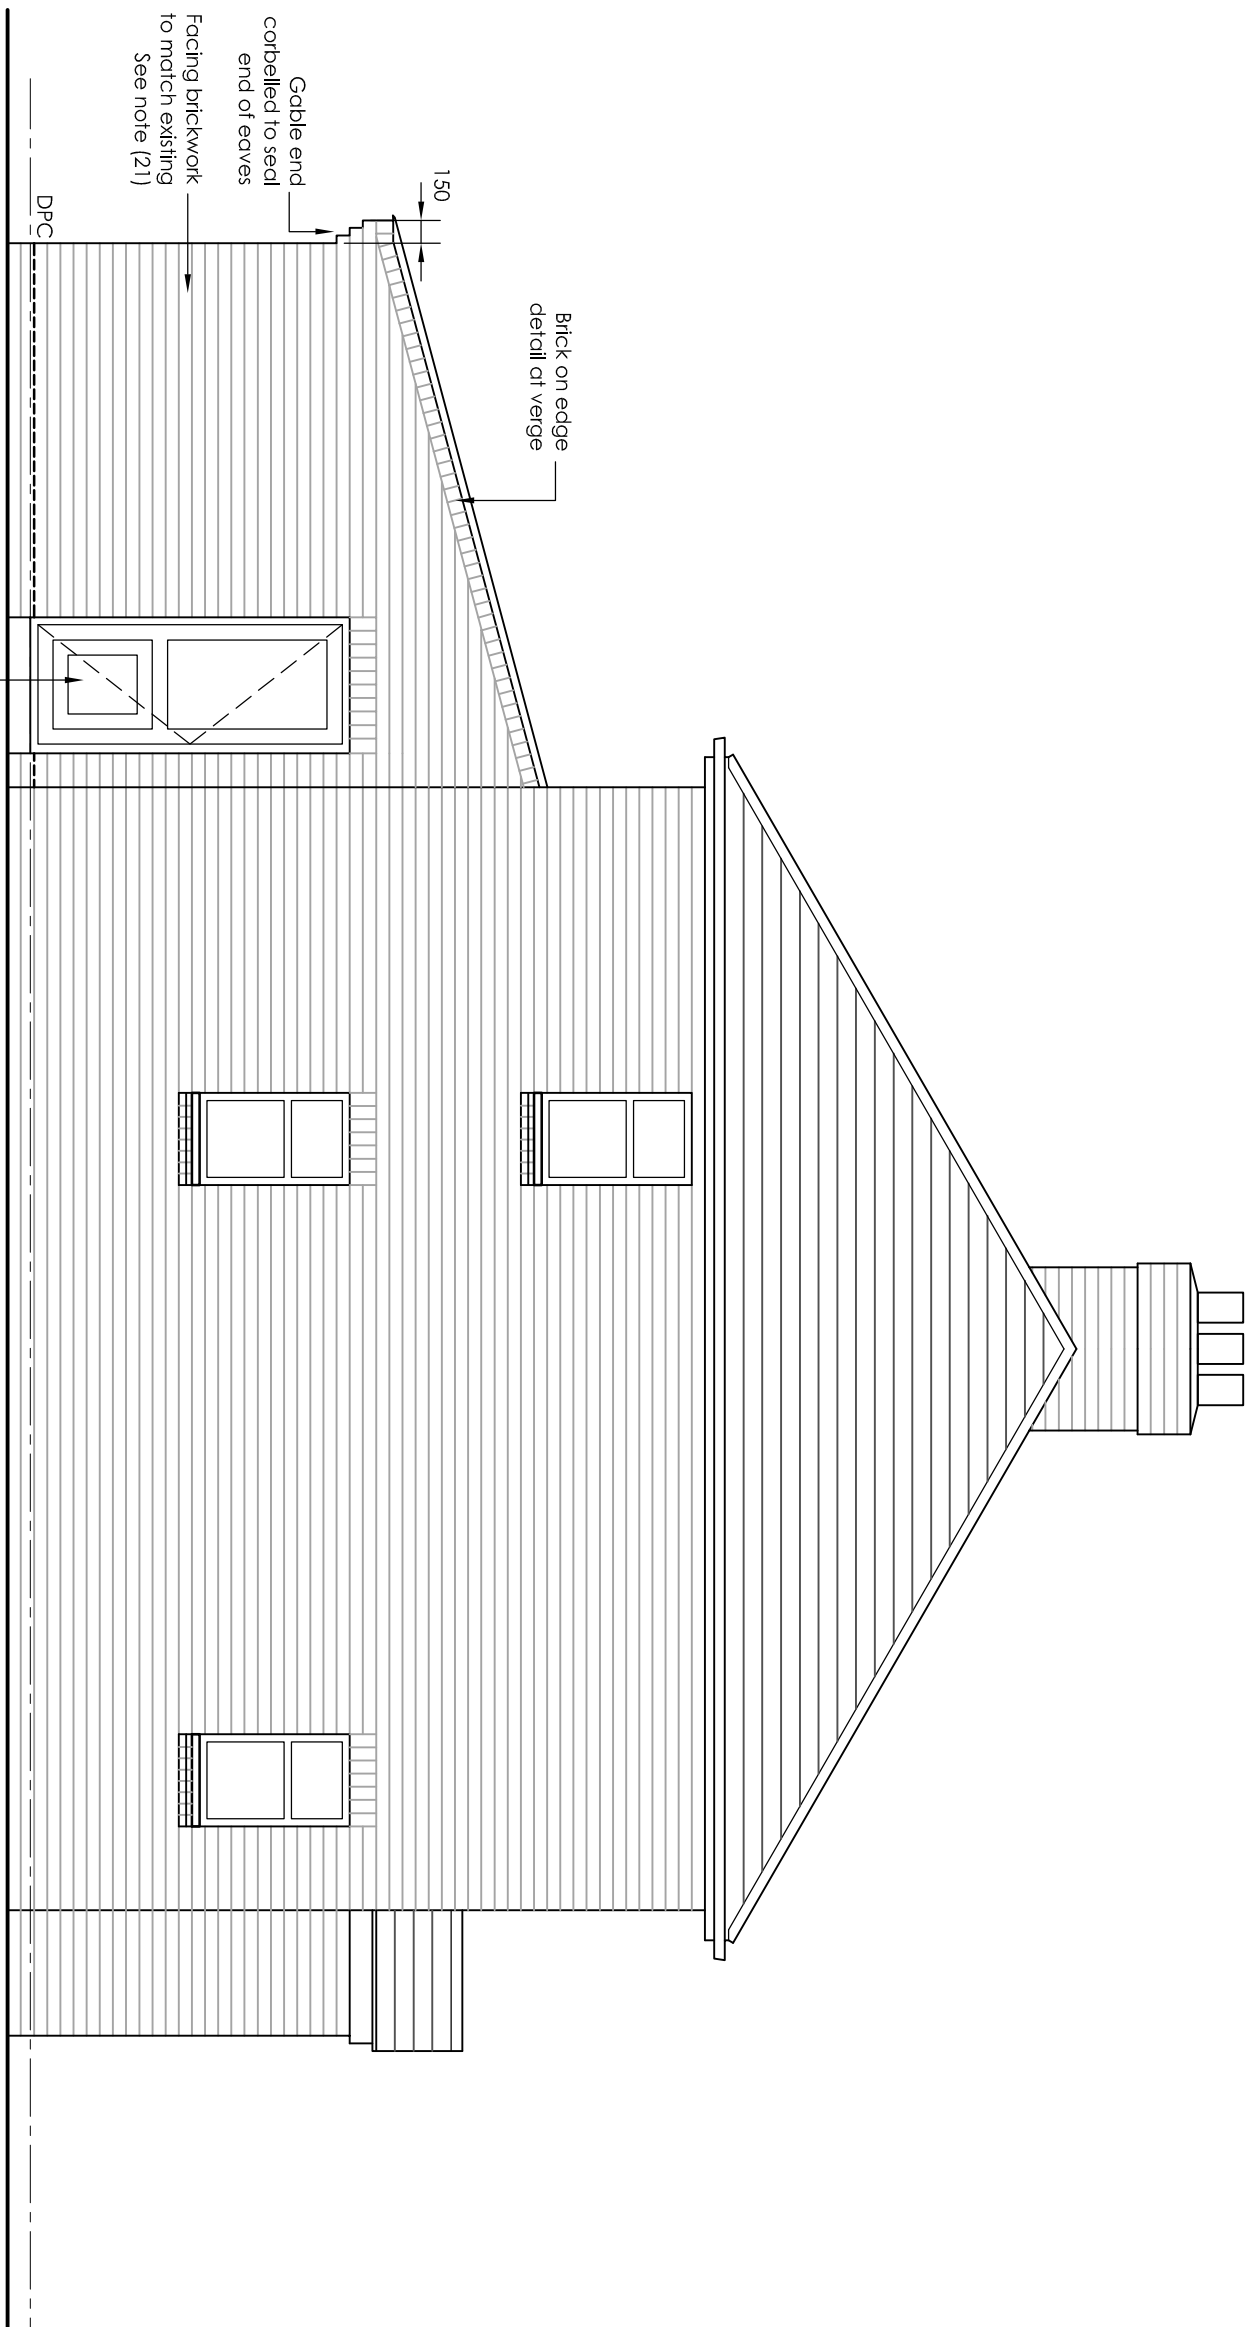


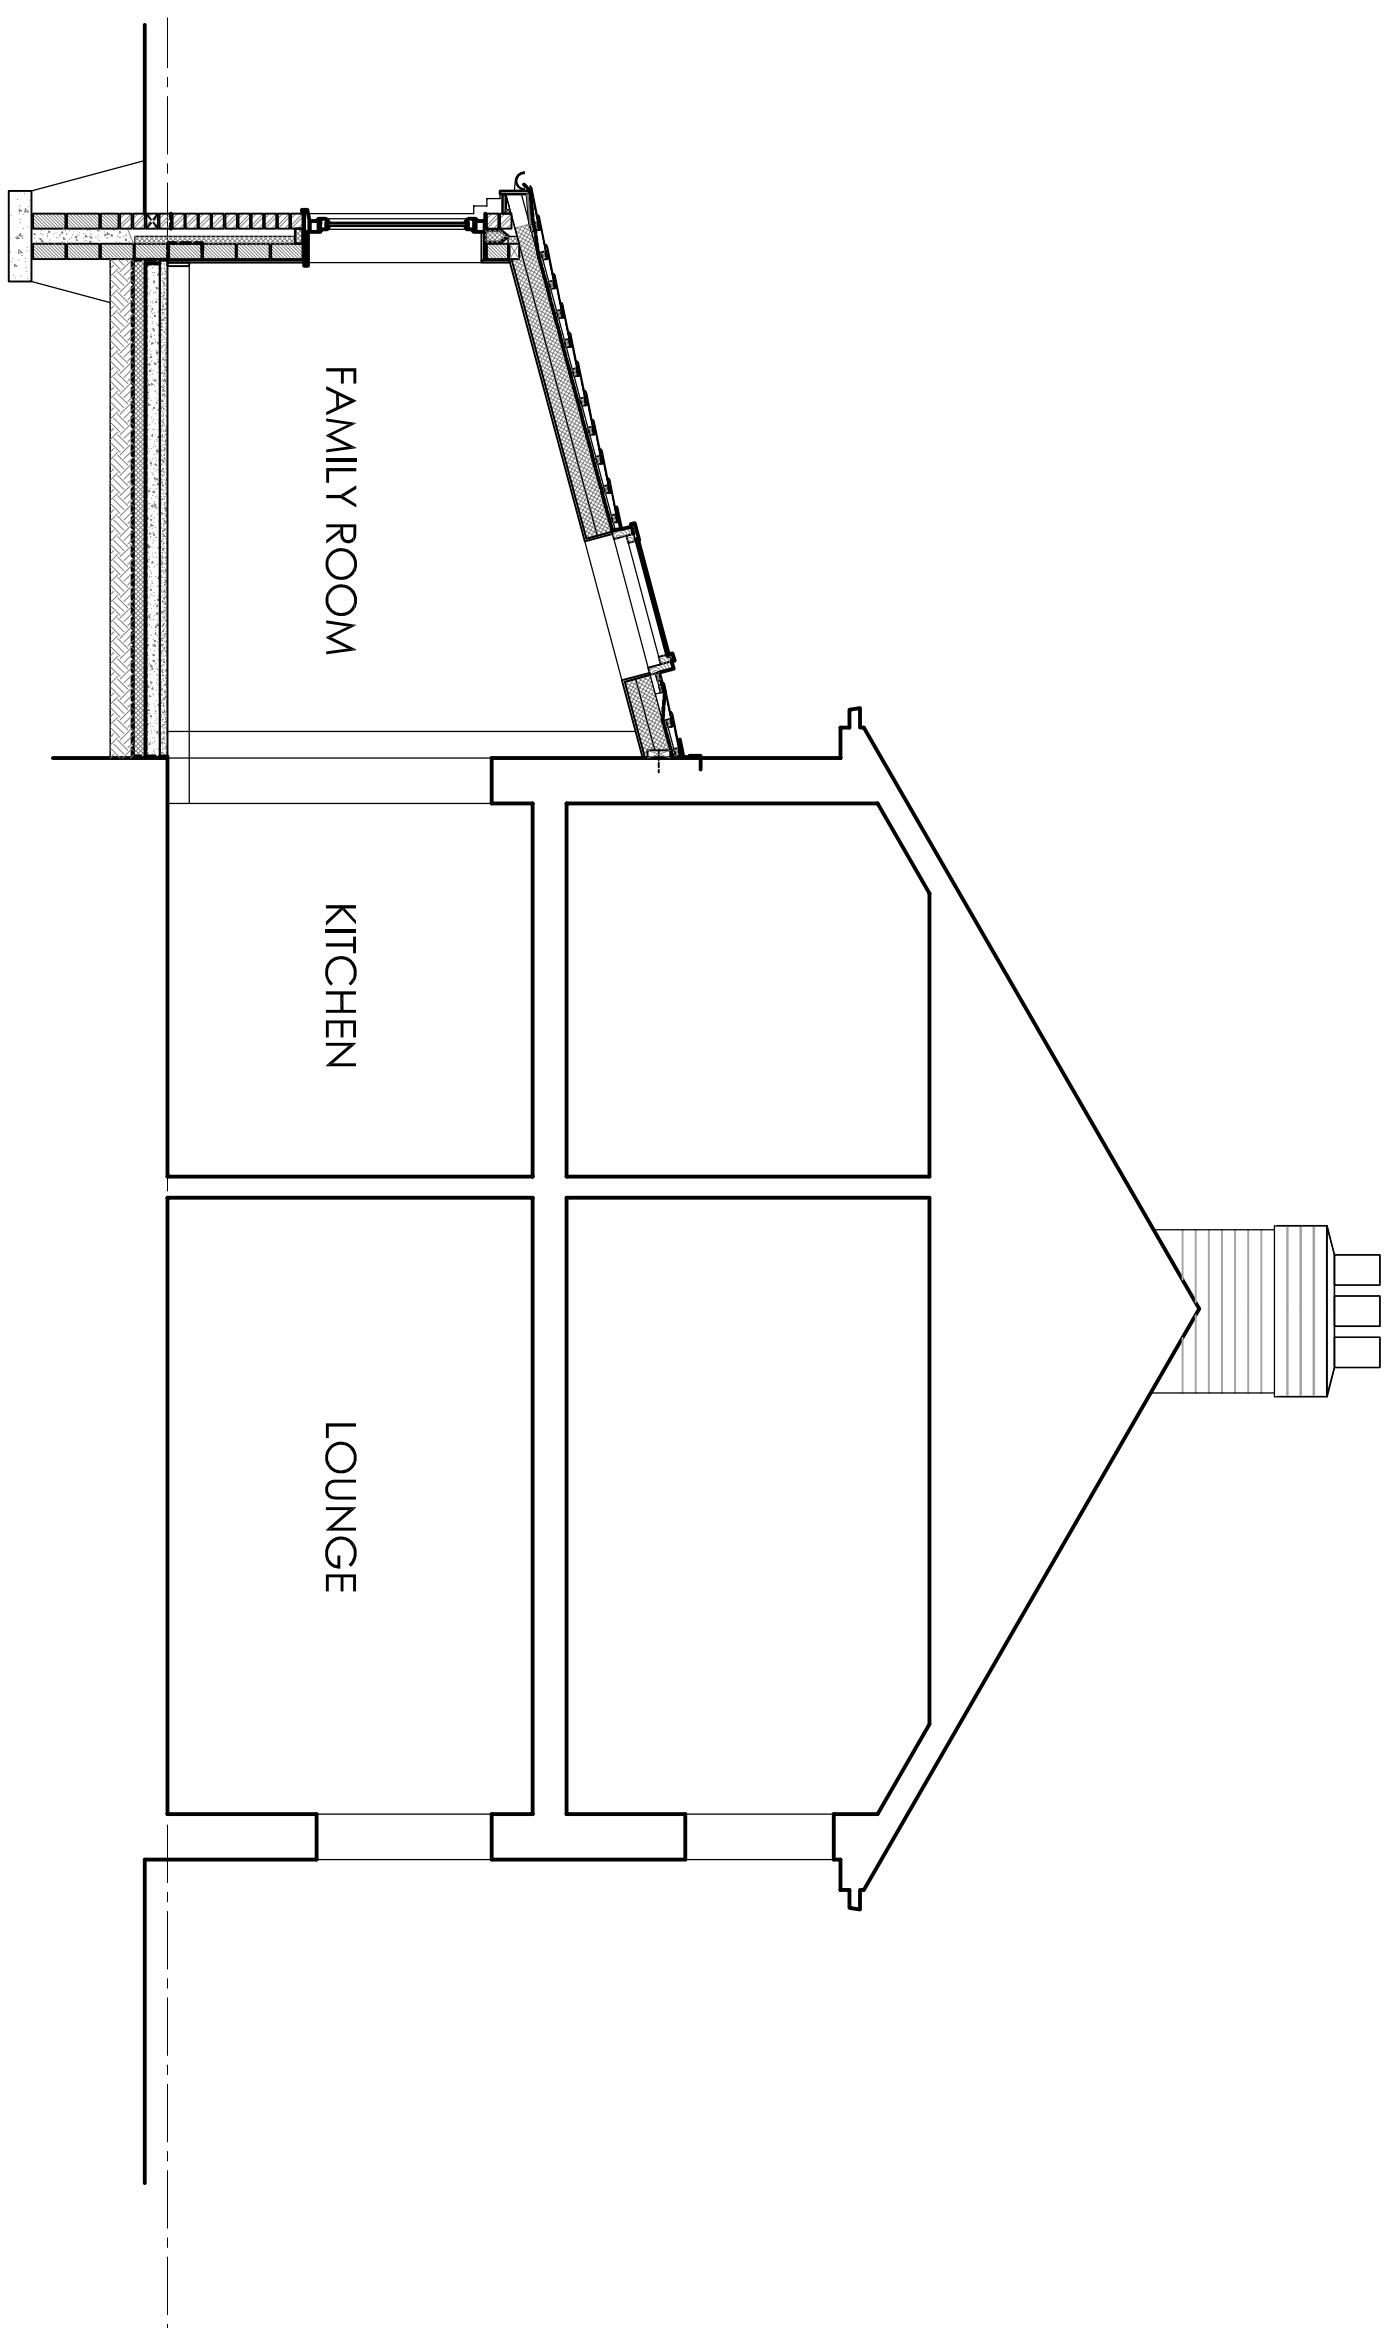

SOUTHEAST

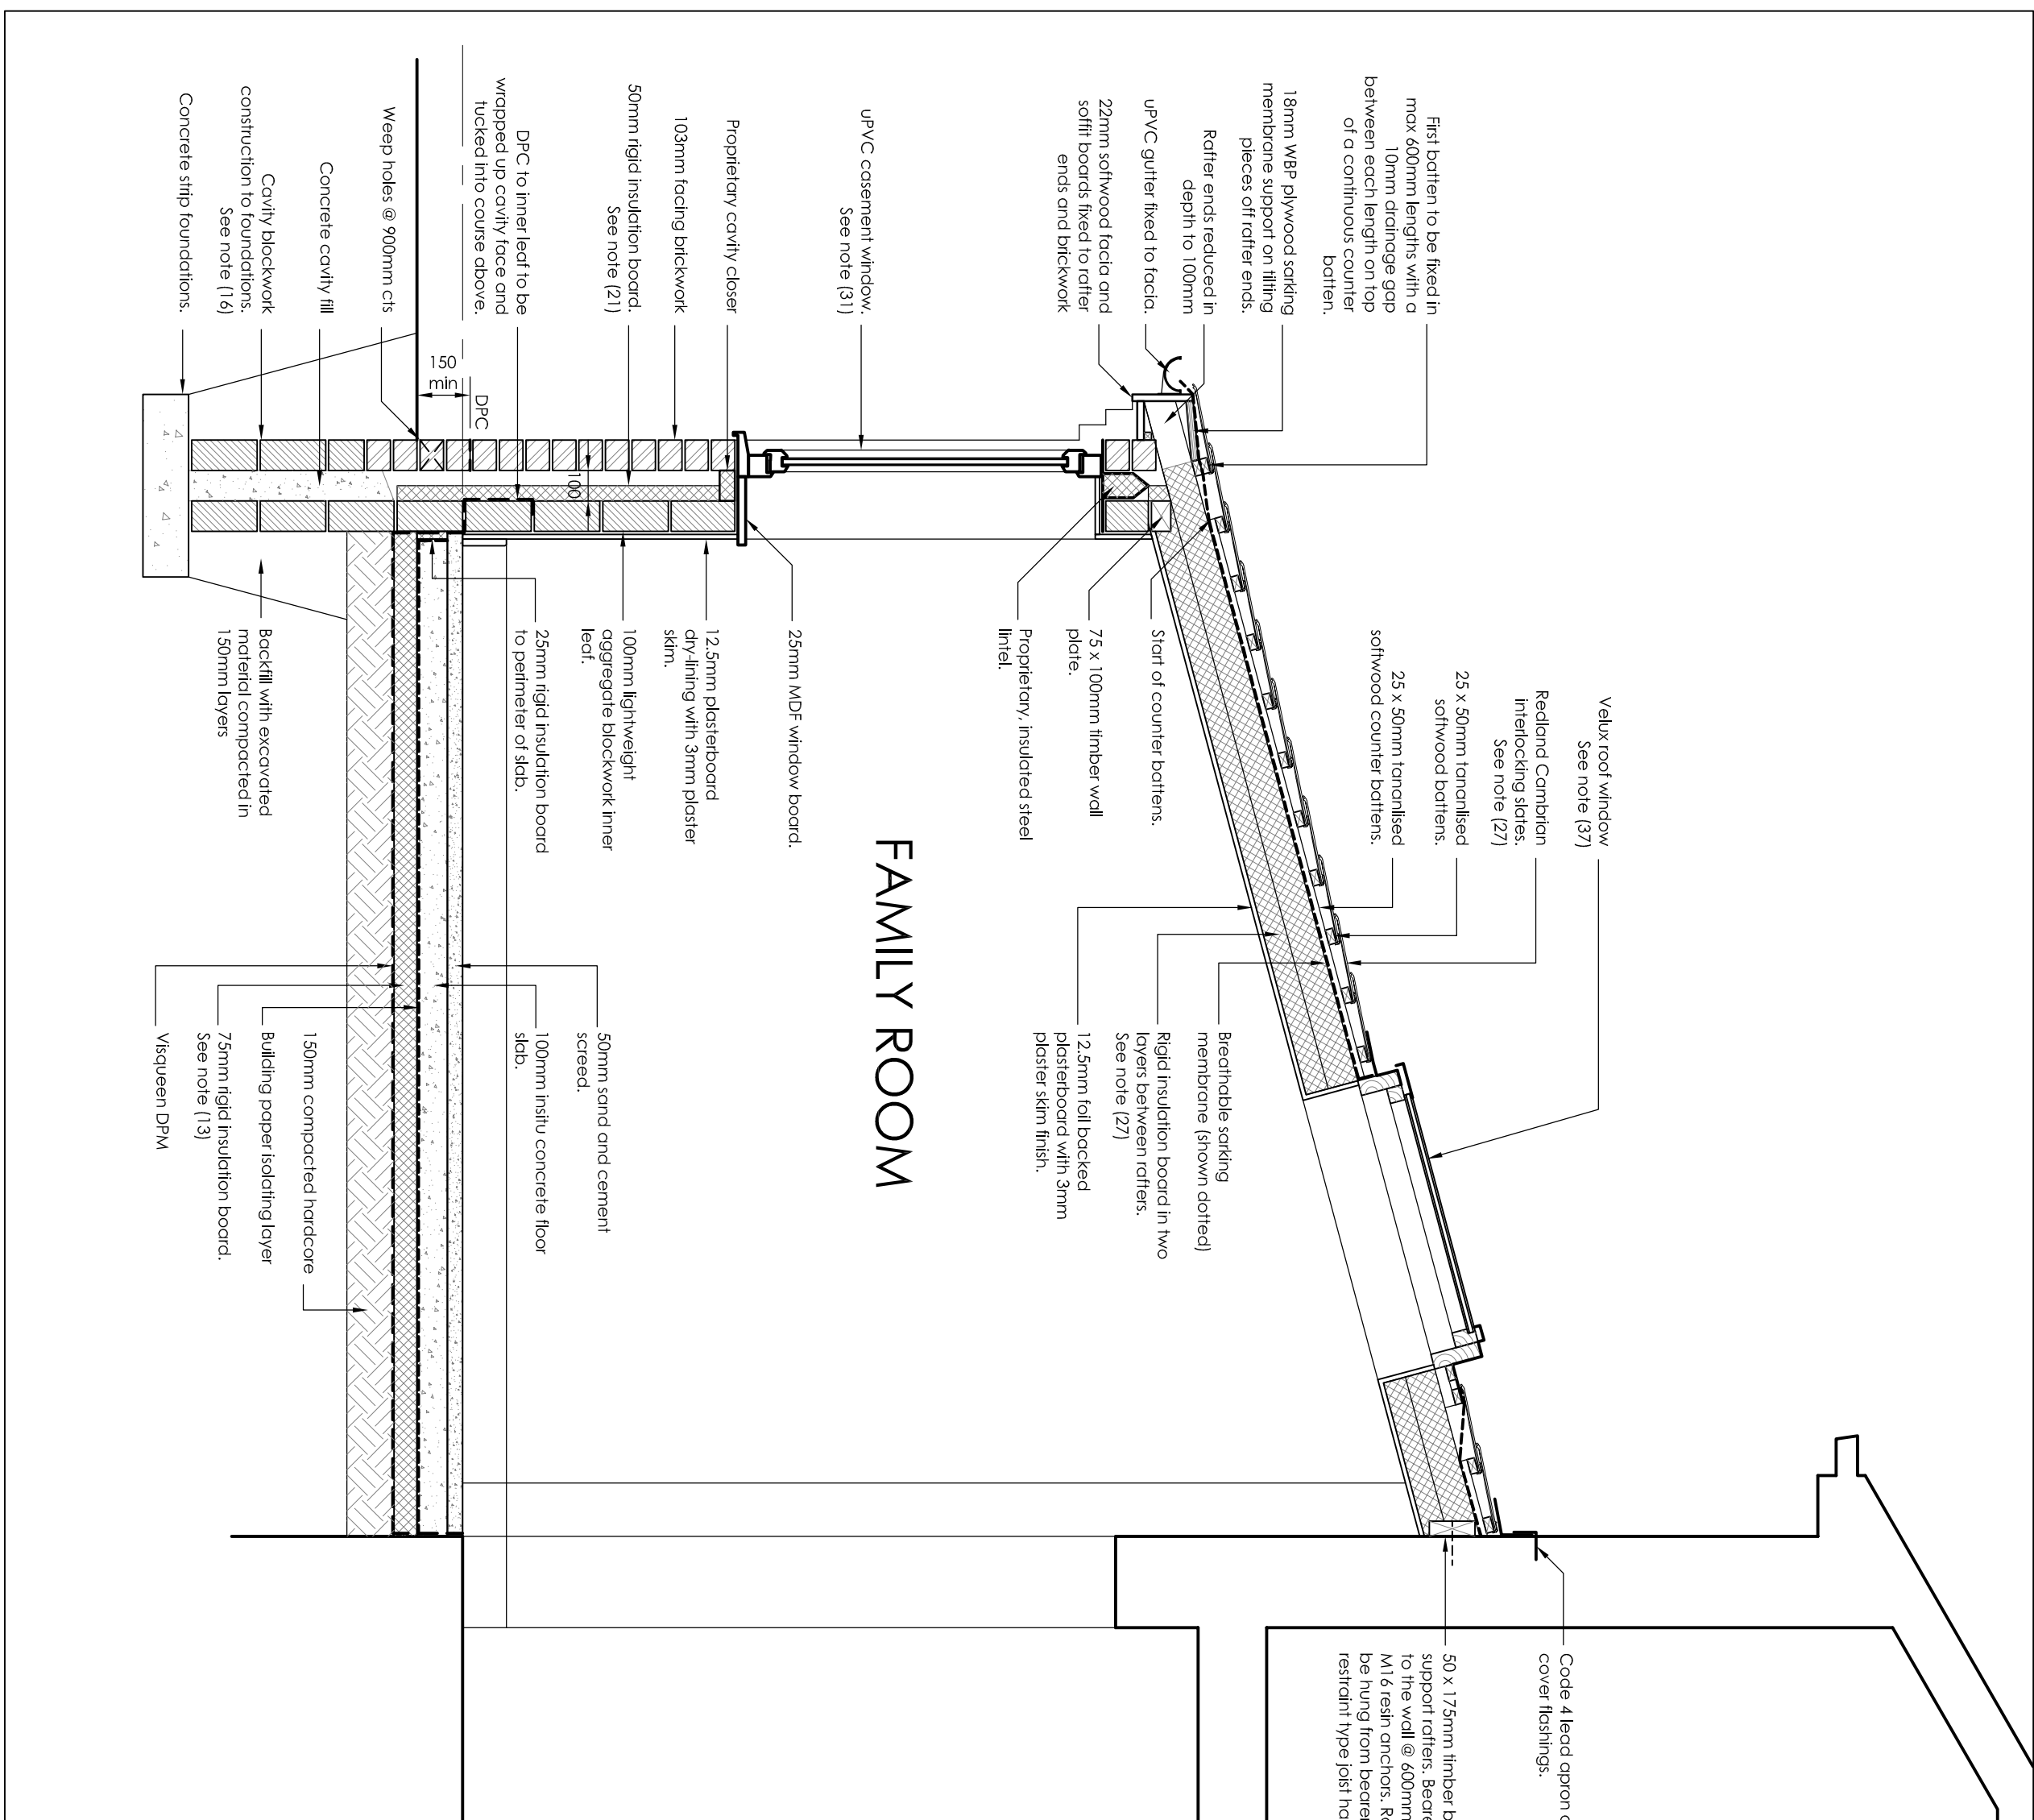

SECTION AA

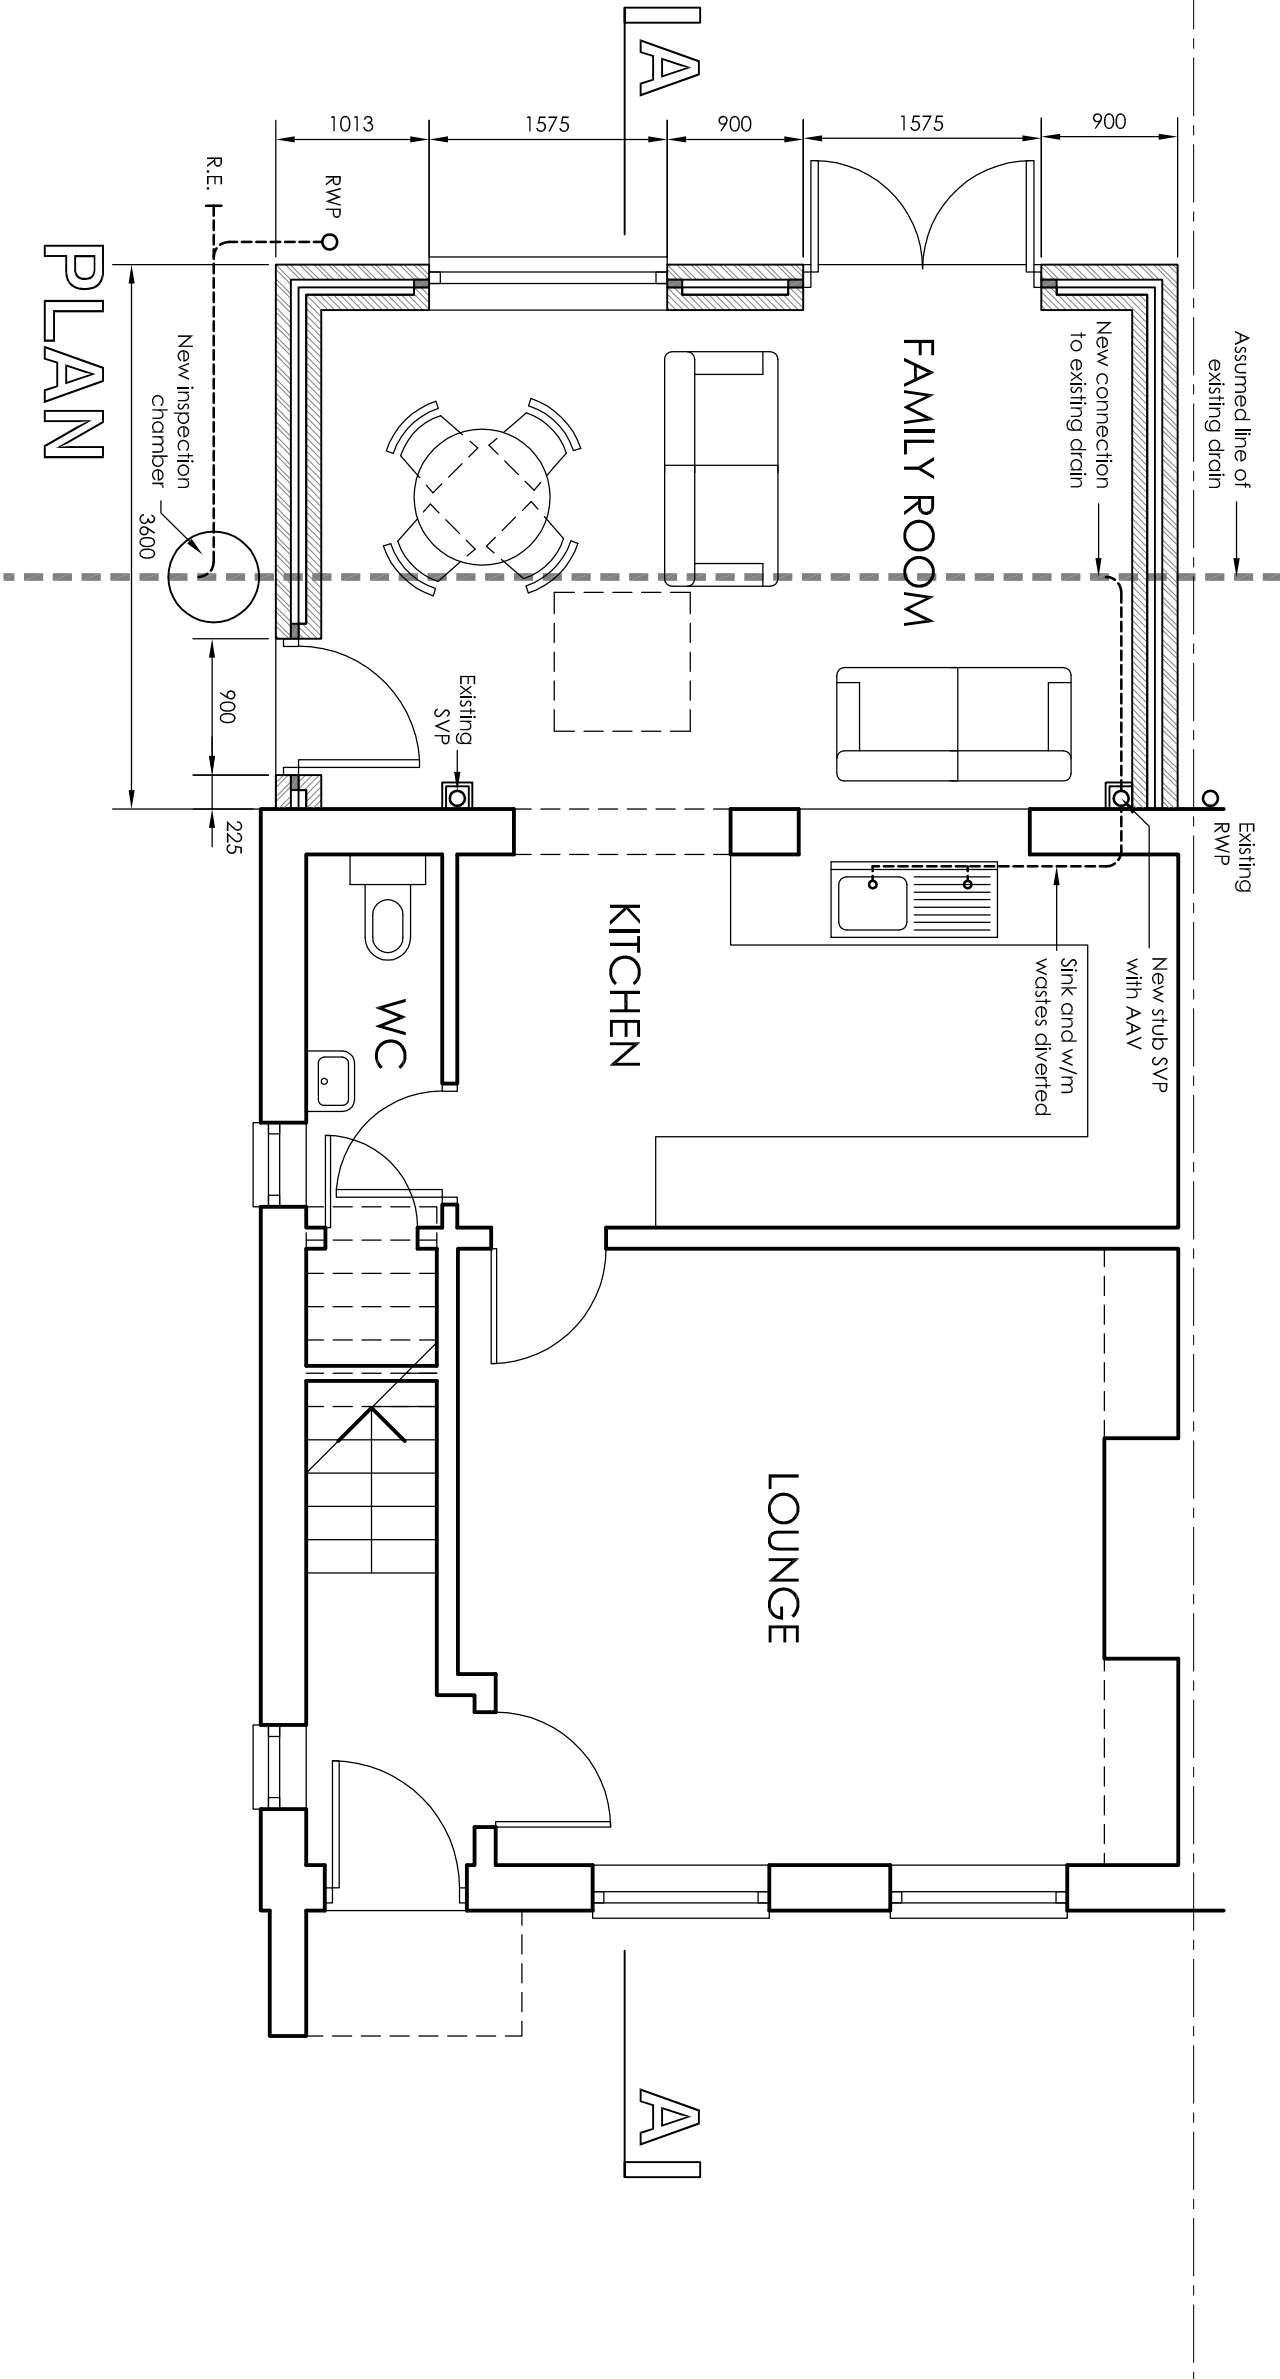

SOUTH WEST

NORTH WEST

[illegible]

Birkett Cole Lowe	
ARCHITECTS	
UNIT 10, RIVERSIDE BLOCK SHEPPARD BUSINESS PARK SHEPPARD AVE. E. UNIT 10 MIDLAND 14 229 9206 fax 0114 229 8609 bdc@bclarchitects.com	
Client	89 NEVILLE AVENUE, KENDRAY BARNESLEY S70 3HS
Project	PROPOSED EXTENSION
Drawing	PLAN, ELEVATIONS AND SECTIONS AS PROPOSED
Scale	1:500(A1)
By	NLC
Date	27.10.10
Number	3458(0)-102