



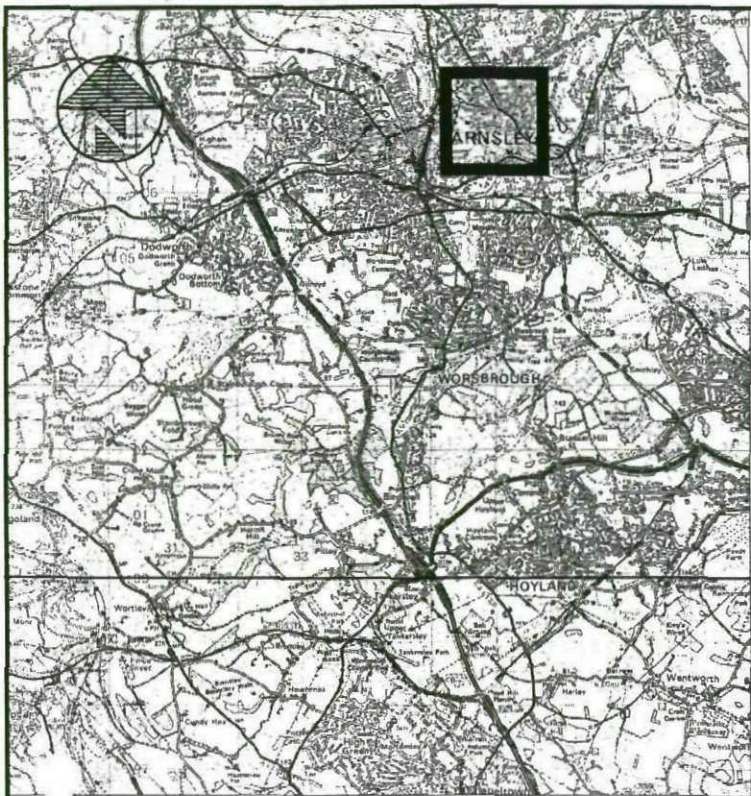


LOCATION MAP Not to scale

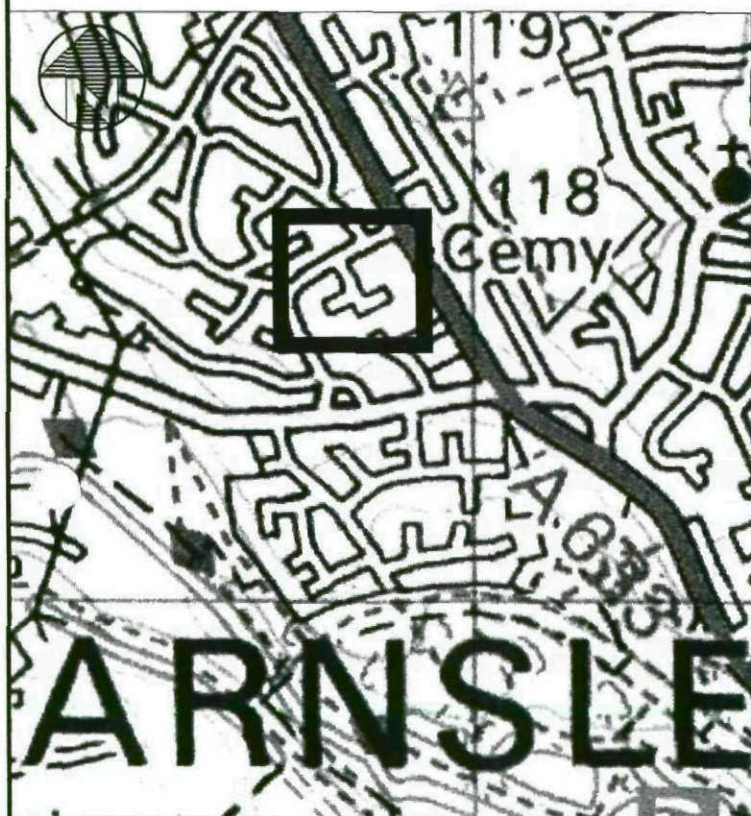

LOCATION MAP NTS

ALL LINES AND CIRCLES ON THESE PLANS DEPICTING THESE TREES ARE ONLY A GUIDE TO THEIR LOCATIONS AND DO NOT REPRESENT THE ACTUAL CROWN SPREAD OF THE TREES

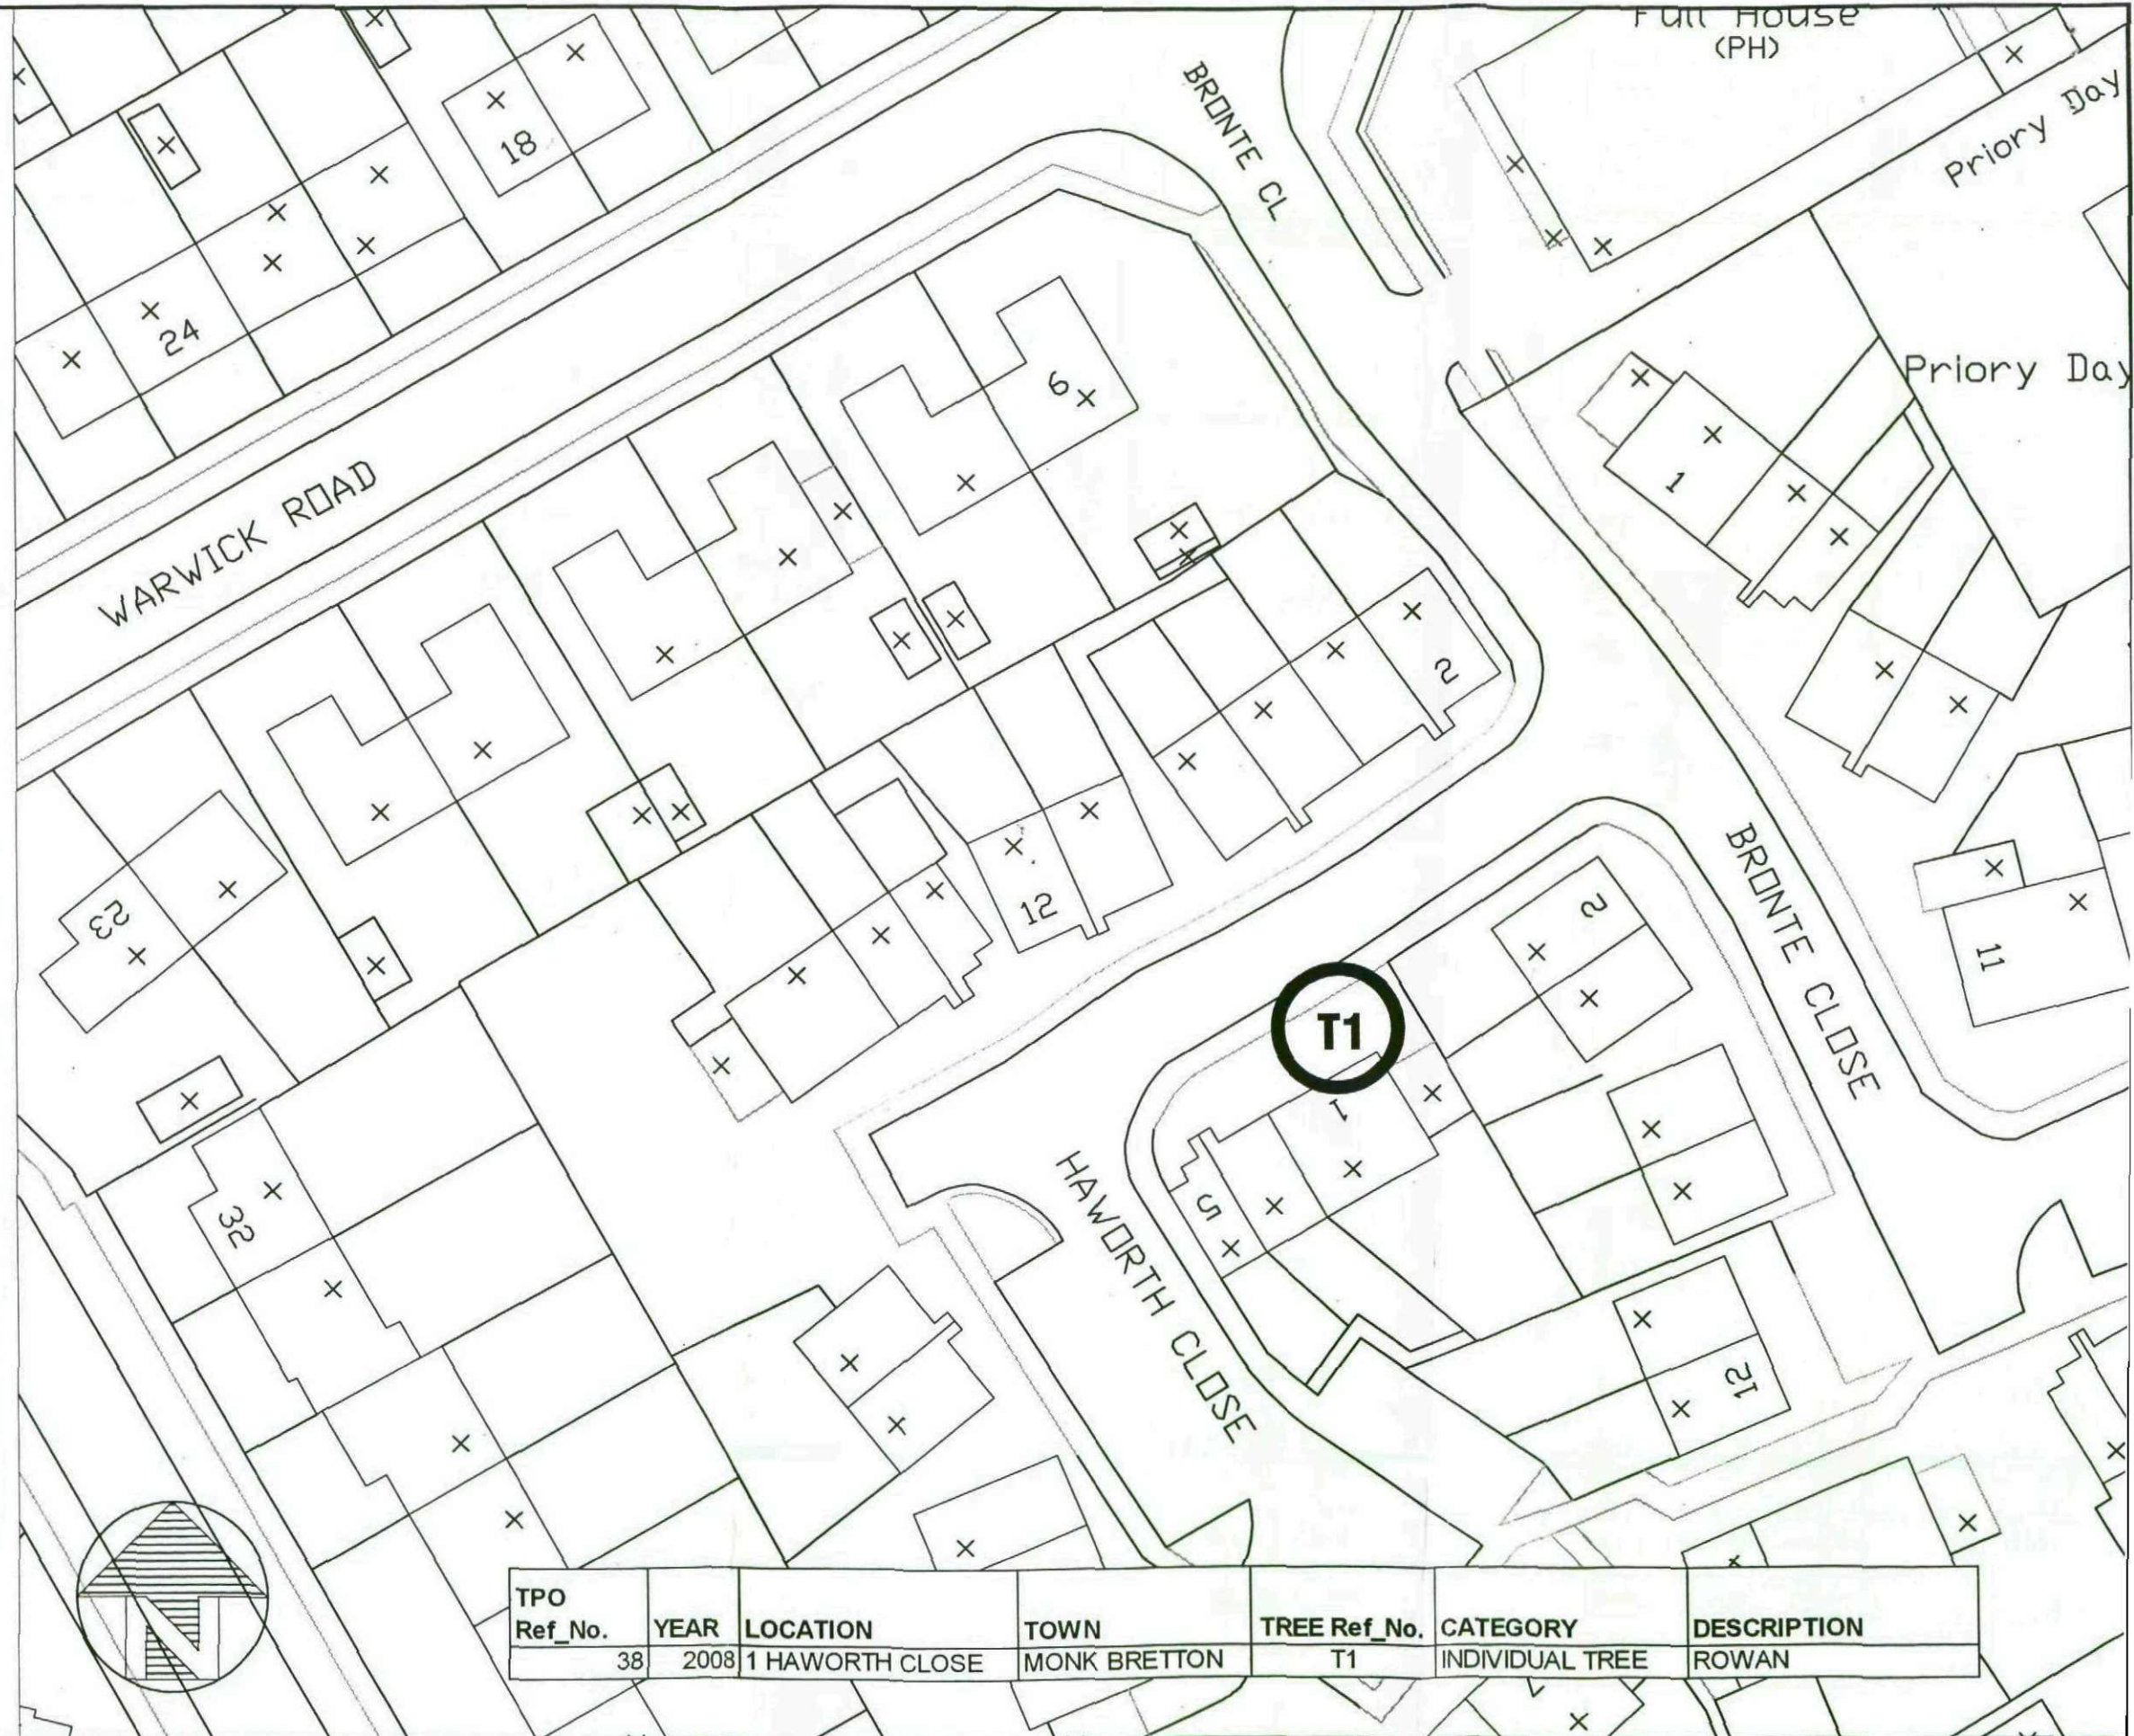

TPO Ref_No.	YEAR	LOCATION	TOWN	TREE Ref_No.	CATEGORY	DESCRIPTION
38	2008	1 HAWORTH CLOSE	MONK BRETTON	T1	INDIVIDUAL TREE	ROWAN



BARNLSLEY
Metropolitan Borough Council

Project:
TOWN AND COUNTRY PLANNING (TREES) REGULATIONS 1999

TREE PRESERVATION ORDER: 38/2008

NAME: 1 HAWORTH CLOSE, MONK BRETTON, BARNLSLEY

This map is reproduced from Ordnance Survey material with the permission of Ordnance Survey on behalf of the Controller of Her Majesty's Stationary Office
© CROWN COPYRIGHT
Unauthorised reproduction infringes Crown Copyright and may lead to prosecution or civil proceedings
LICENCE No. LA 100022264
Date of Issue .2008.....

Scale
1:500

Drawn
ZW

Checked

Date
JUL08

File

Planning and Transportation Service
Assistant Director:
Stephen Moralee, BA (Hons), MBA
PO Box 604, Barnsley. S70 9FE.
Tel. (01226) 772601

Drawing No.

TPO 38/2008

© BMB