


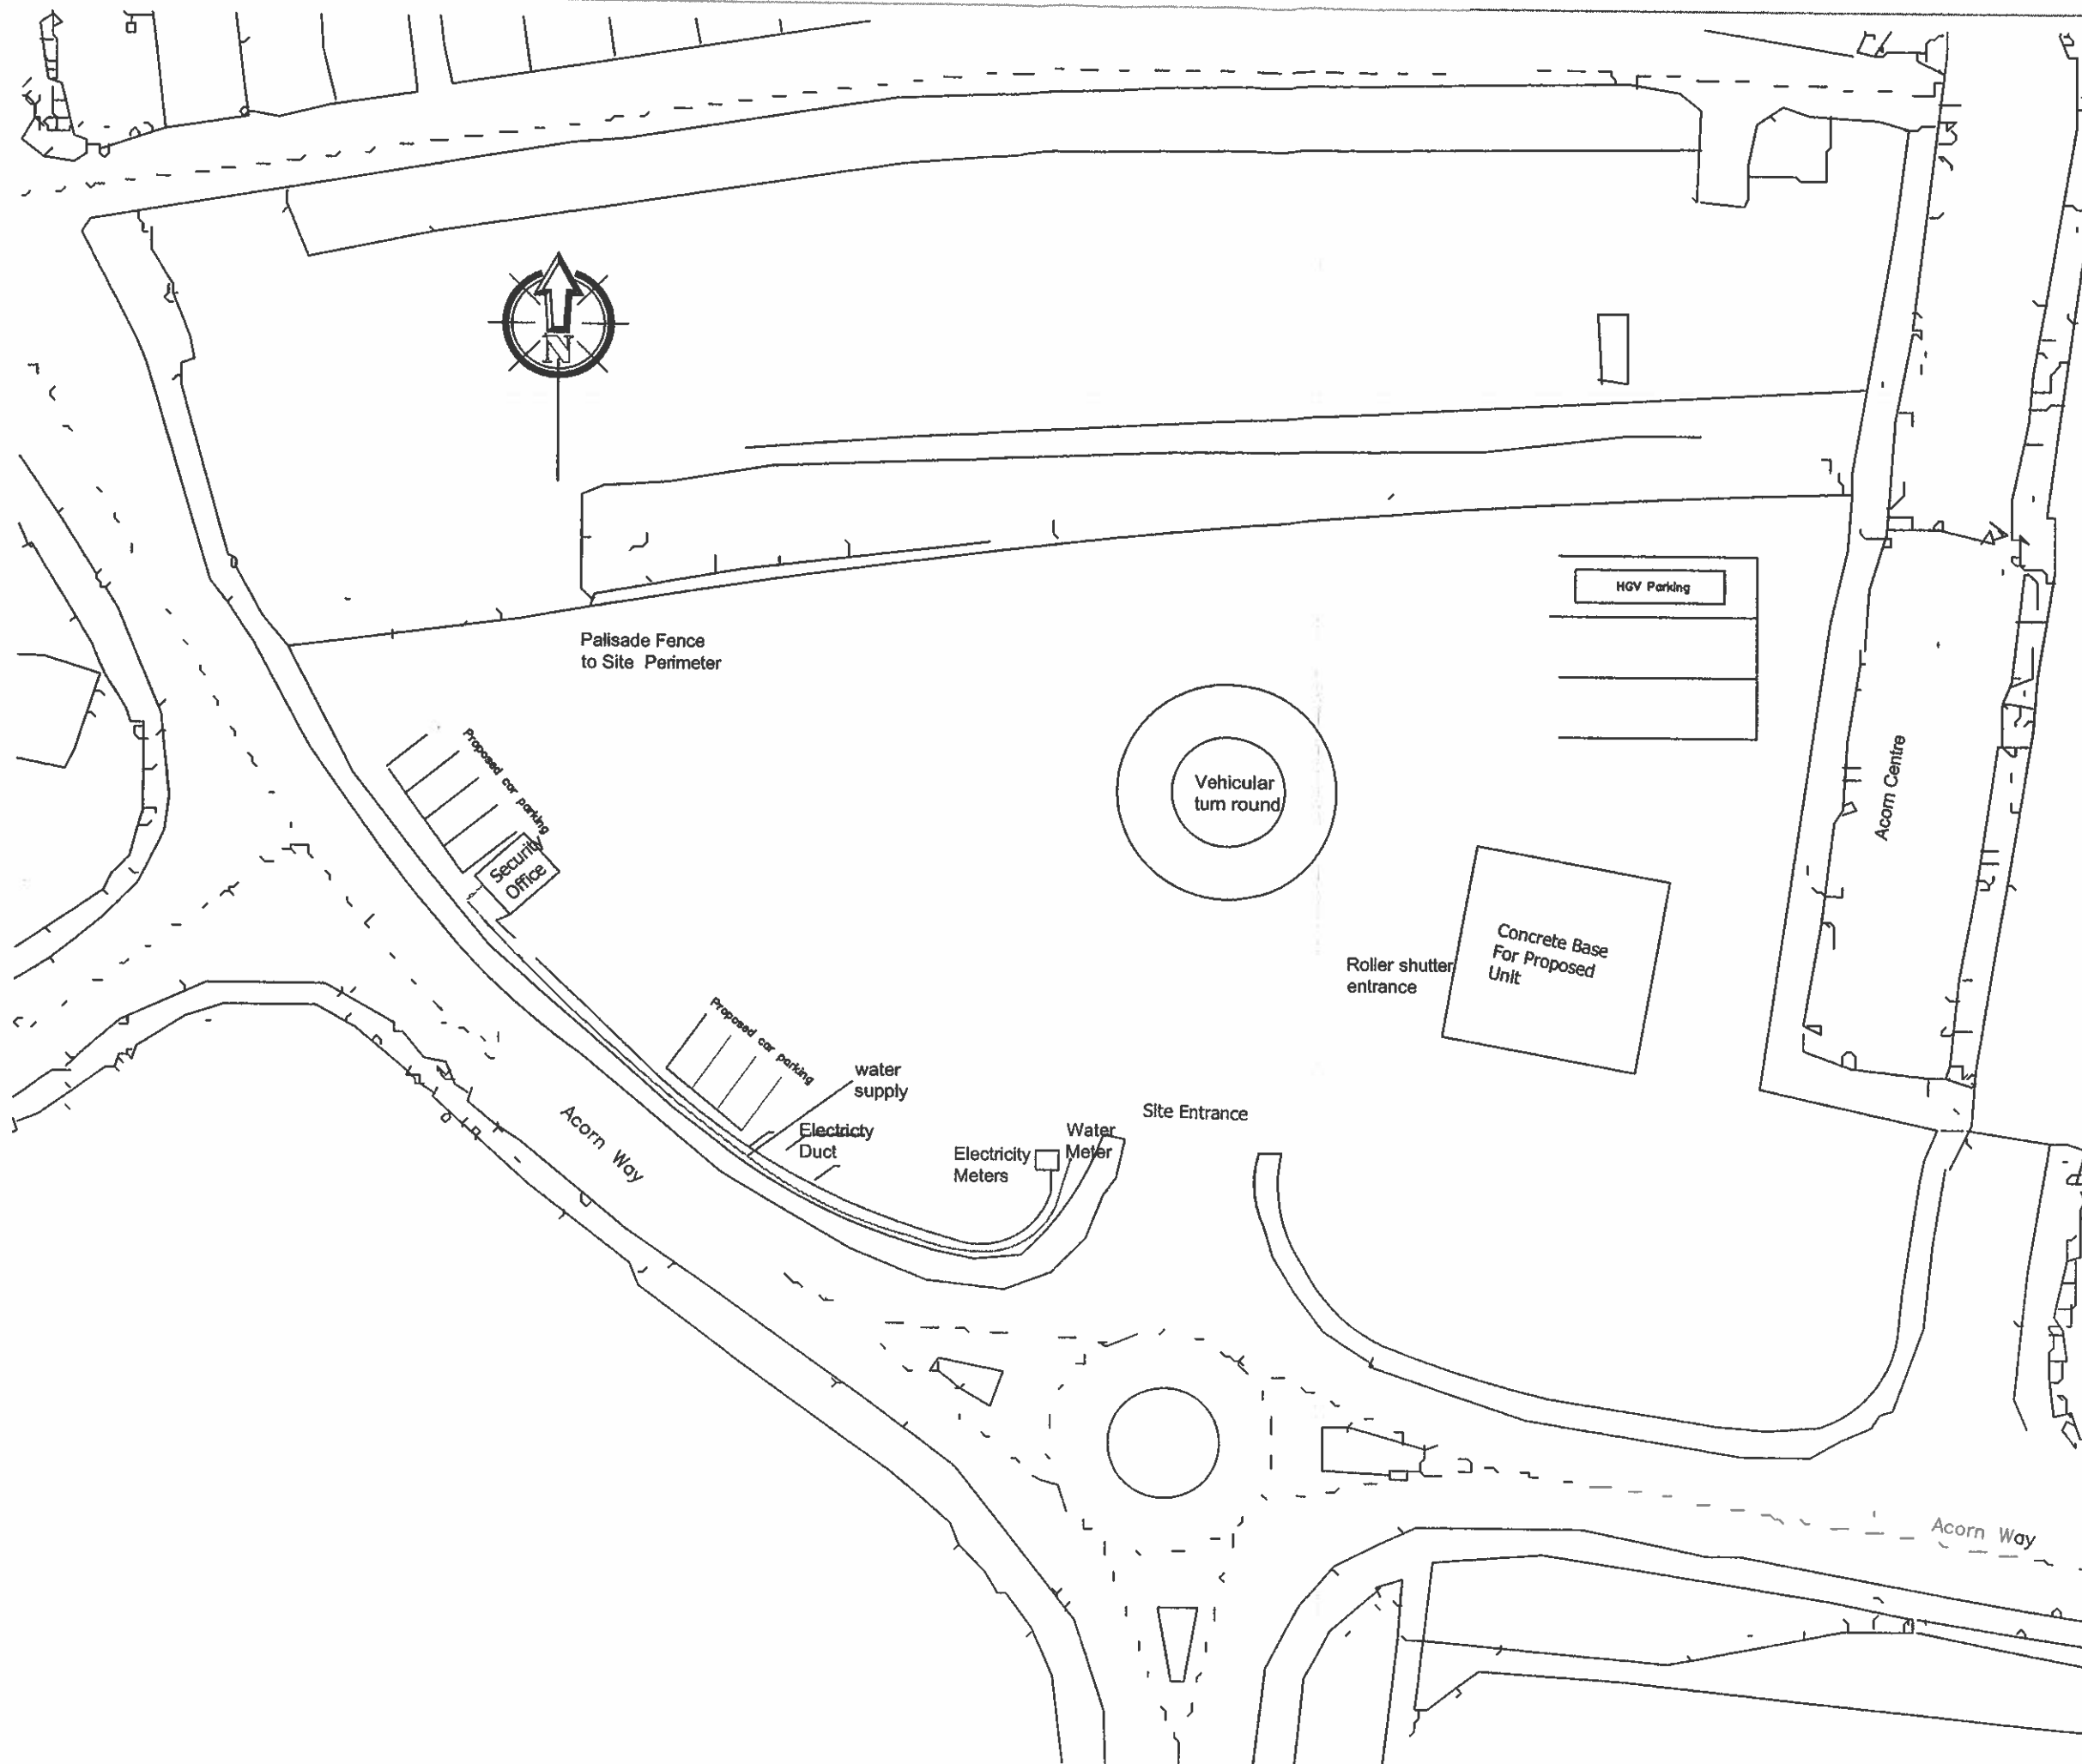

General Notes

Rev	Description	By	Init	Date
-----	-------------	----	------	------

FOR-APPROVAL

Client
J-MCQUEEN

Project/Site Location
**PLOT-1
ACORN-WAY
GRIMETHORPE
BARNSELY**

Drawing Title
**AMENDED PLANS
PLAN
28 APR 2011
BARNSELY METROPOLITAN BOROUGH COUNCIL**

Scale	Date	Drawn By	Checked
1:500	27-04-2011	GS	CHECKED

NEC
Electrical & Building
SERVICES

52 MICHALES ESTATE, GRIMETHORPE
SOUTH YORKSHIRE S72 7DH
TEL: 01226 712894 FAX: 01226 712894
E-Mail: nec@topmail.co.uk
Website: www.nec.uk.com

Project No.	Drawing No.	Revision
JM002	DWG_001	1