



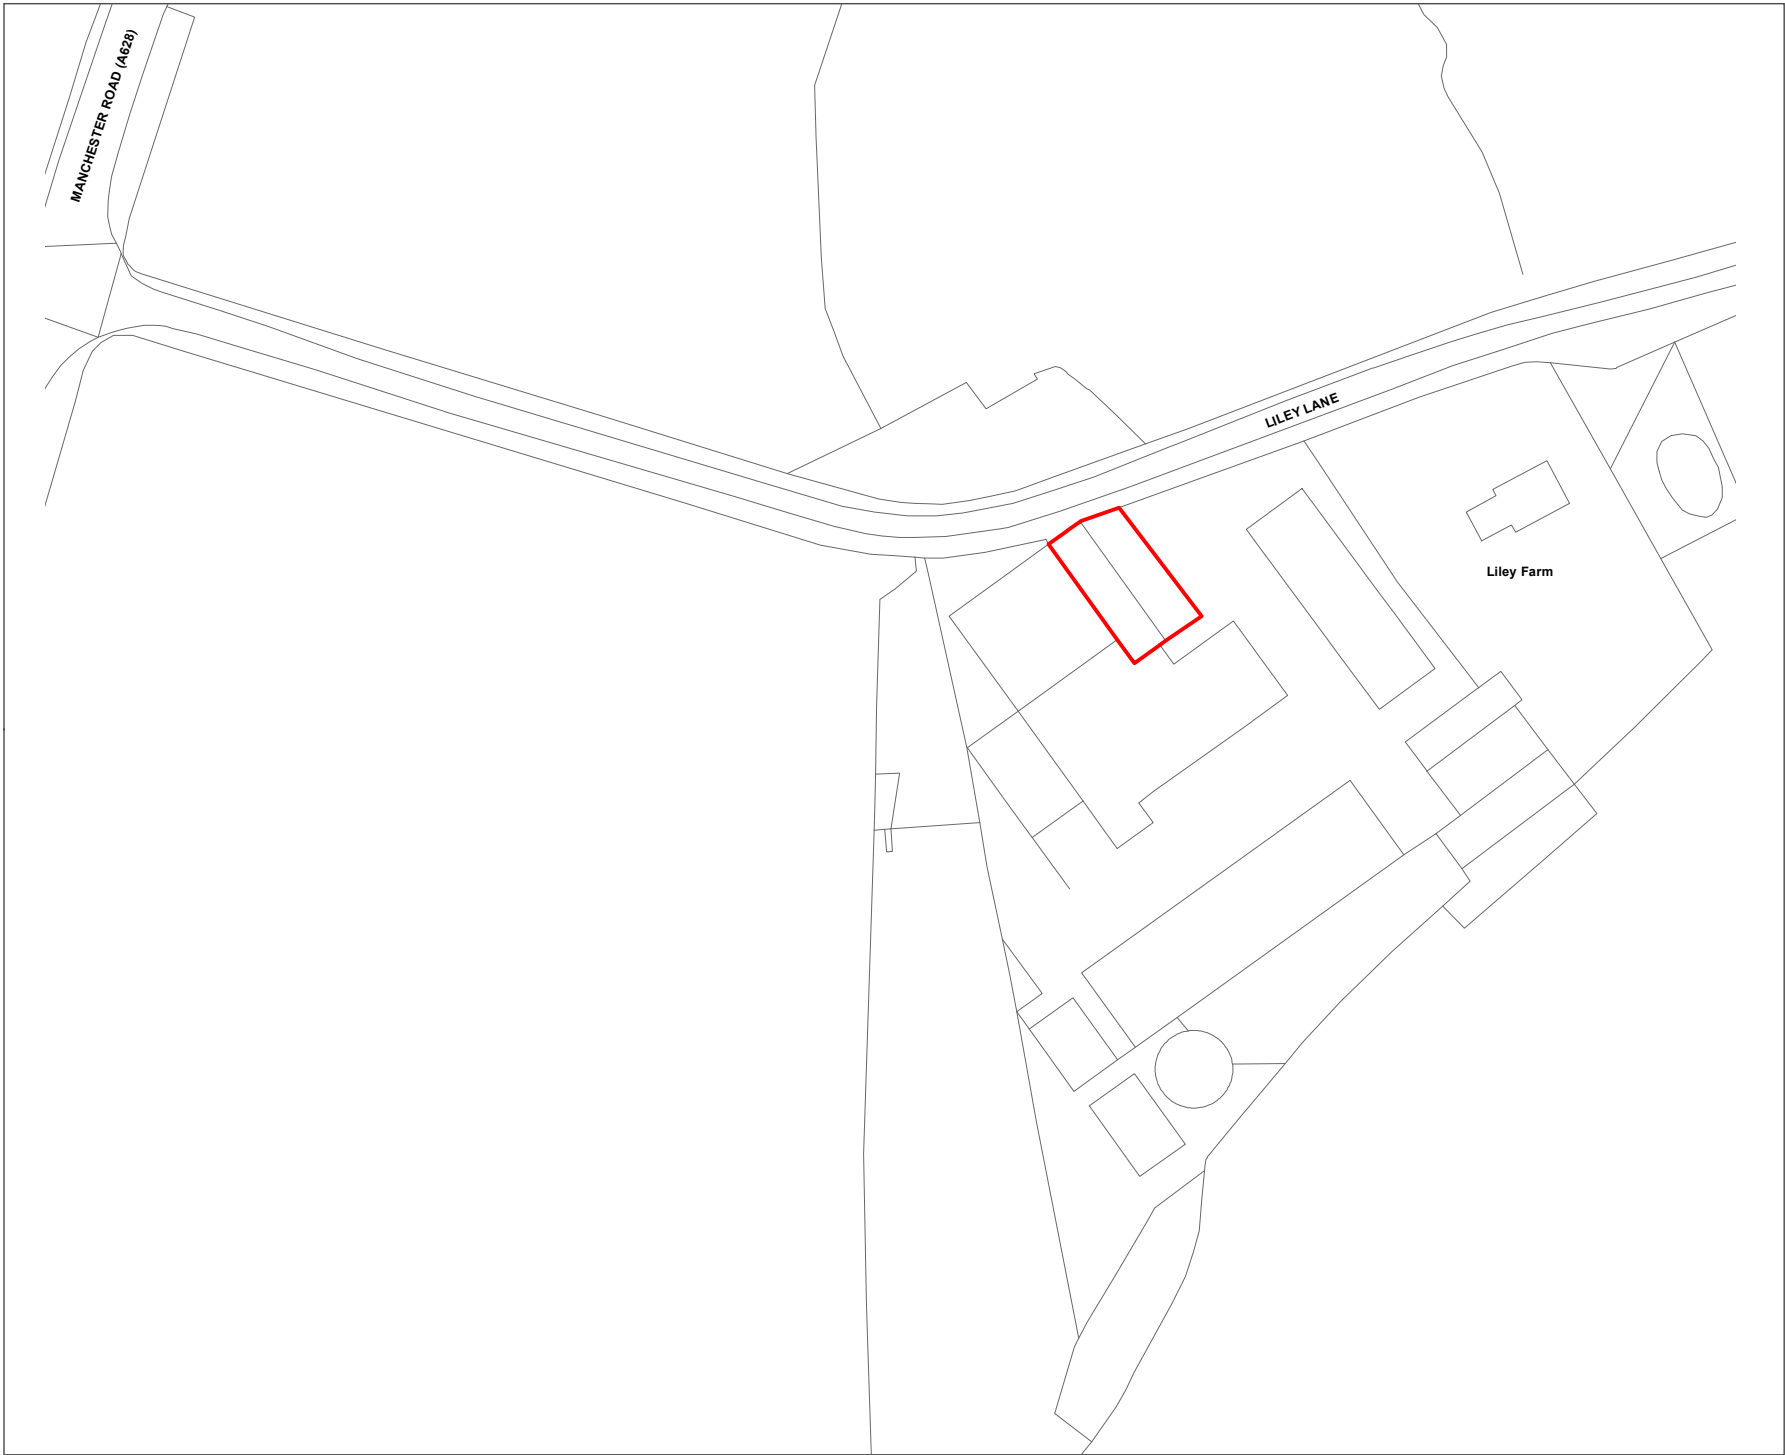

Key

Site

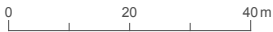

ProMap: Ordnance Survey © Crown Copyright 2011.
All rights reserved. Licence number 100020449

 **Nathaniel Lichfield
& Partners**
Planning. Design. Economics.

Project Liley Farm

Title Site Location Plan

Client Marsdens Developments

Date 05.05.2016

Scale 1 : 1,250 @ A4

Drawn by MAR

Org. No GIS\50594\01-01



Based upon Ordnance Survey mapping with the permission of Her Majesty's
Stationery Office. © Crown Copyright reserved. Licence number AL50081A
GIS Reference: S:\LE50594 - Liley Farm\LE50594 - Liley Farm - Site
Location - 05.05.2016.mxd