



FEEDER PILLAR MODEL - RITHERDON RMC 1600
EXTERNAL COLOUR - 14 C 39 GREEN
DUCTING SPEC - BLACK RIGID TWIN WALL CABLE DUCT SMOOTH INTERNAL

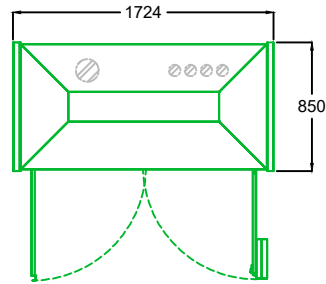

PLAN VIEW
(WITH DOORS OPEN)

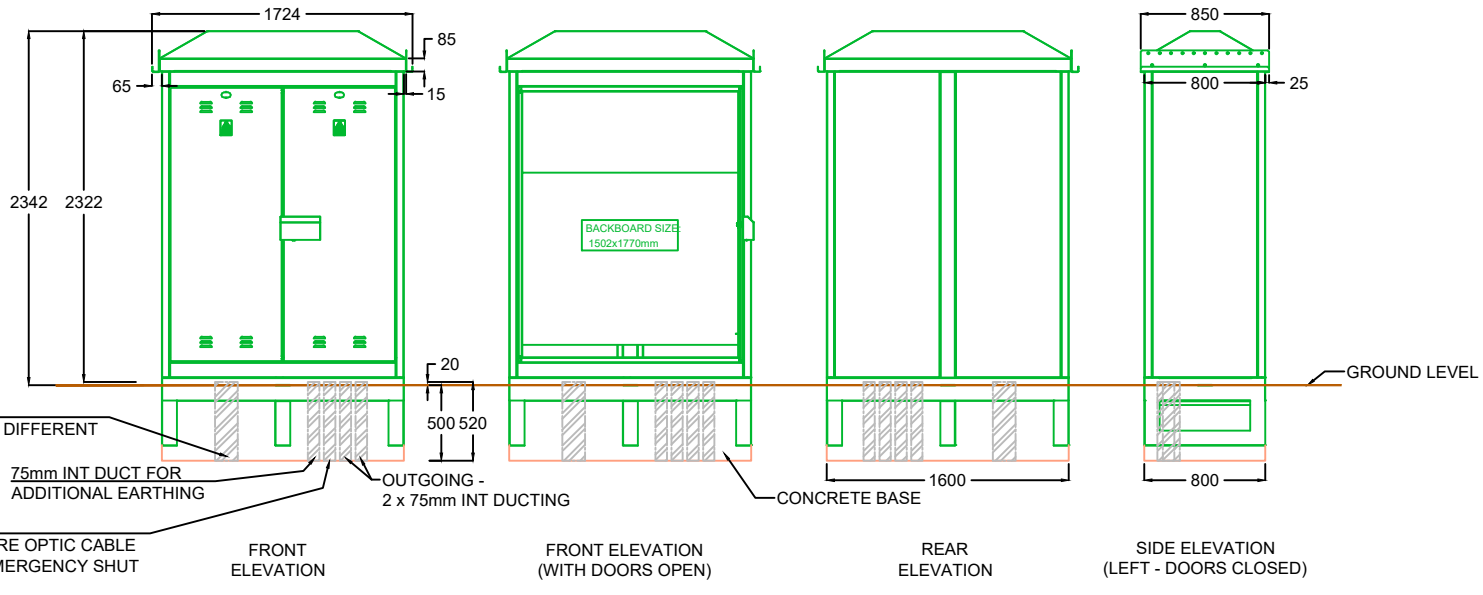

COMMENTS		REV.	DESCRIPTION	REV. BY	APP.	DATE	ADDRESS	PROJECT NAME	INSTAVOLT InstaVolt Ltd, 6 Cedarwood, Crockford Lane, Chineham Park, Hampshire, RG24 8WD © InstaVolt Ltd. 2020		REV.
NOTE: FOR FURTHER DETAILS PLEASE REFER TO MANUFACTURERS SPECIFICATIONS		A	Issued for comment	RK	MD	21/08/17		EQUIPMENT ELEVATIONS			H
		C	Ducting amended	RK	MT	17/05/18		DRAWING TITLE			
		D	Outgoing duct amended	RK	MT	13/07/18		RMC 1600 - WITH ROOTS			
		E	Outgoing duct amended - Now 50mm	RK	MT	13/07/19		DRAWING NO.			
		F	Duct amended - Now 75mm	RK	MD	09/03/20		001_08-02			
SCALE (@A4)	DRAWN BY	G	Duct detail amended	RK	MD	28/10/20					
1:50	RK	H	Foundations updated	LW	RK	10/02/22					