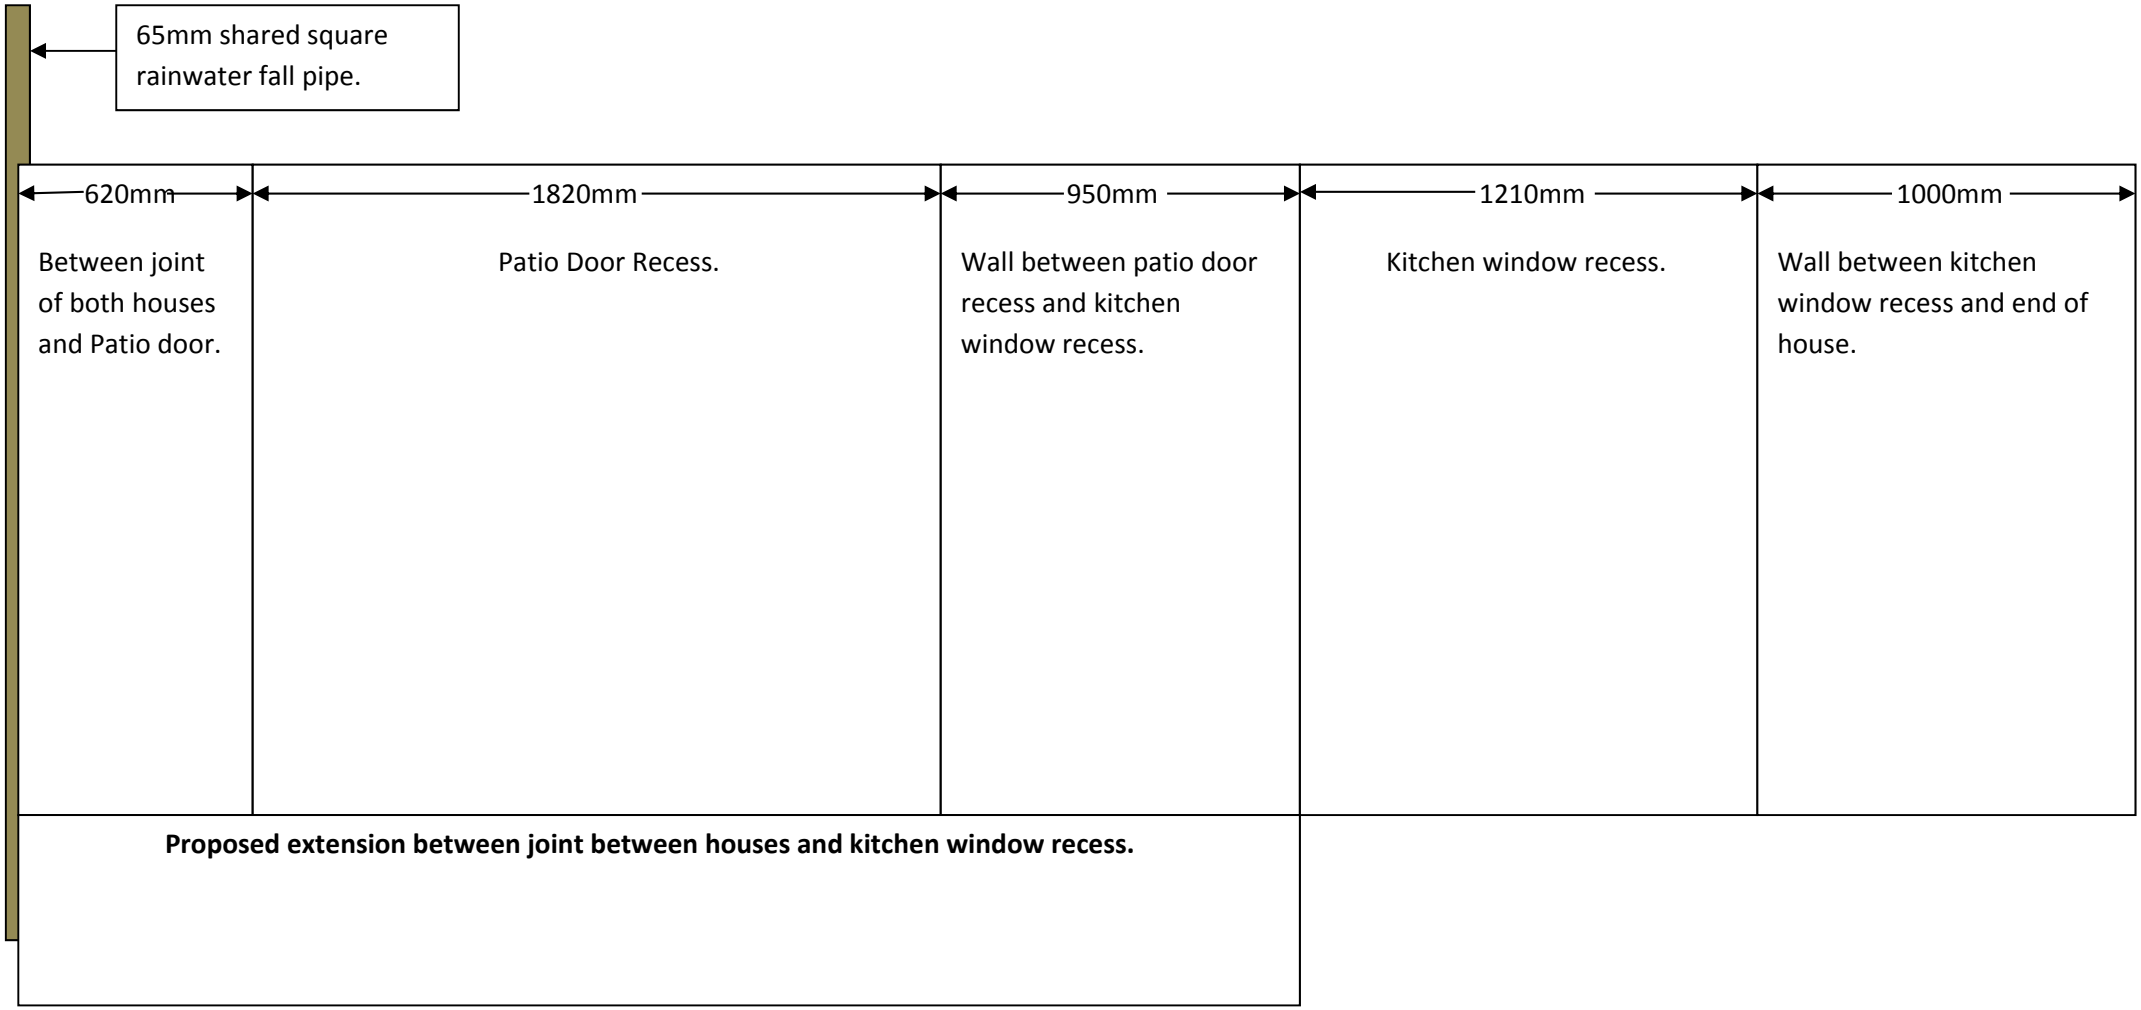

65mm shared square rainwater fall pipe.
620mm
1820mm
950mm
1210mm
1000mm
Between joint of both houses and Patio door.
Patio Door Recess.
Wall between patio door recess and kitchen window recess.
Kitchen window recess.
Wall between kitchen window recess and end of house.
Proposed extension between joint between houses and kitchen window recess.