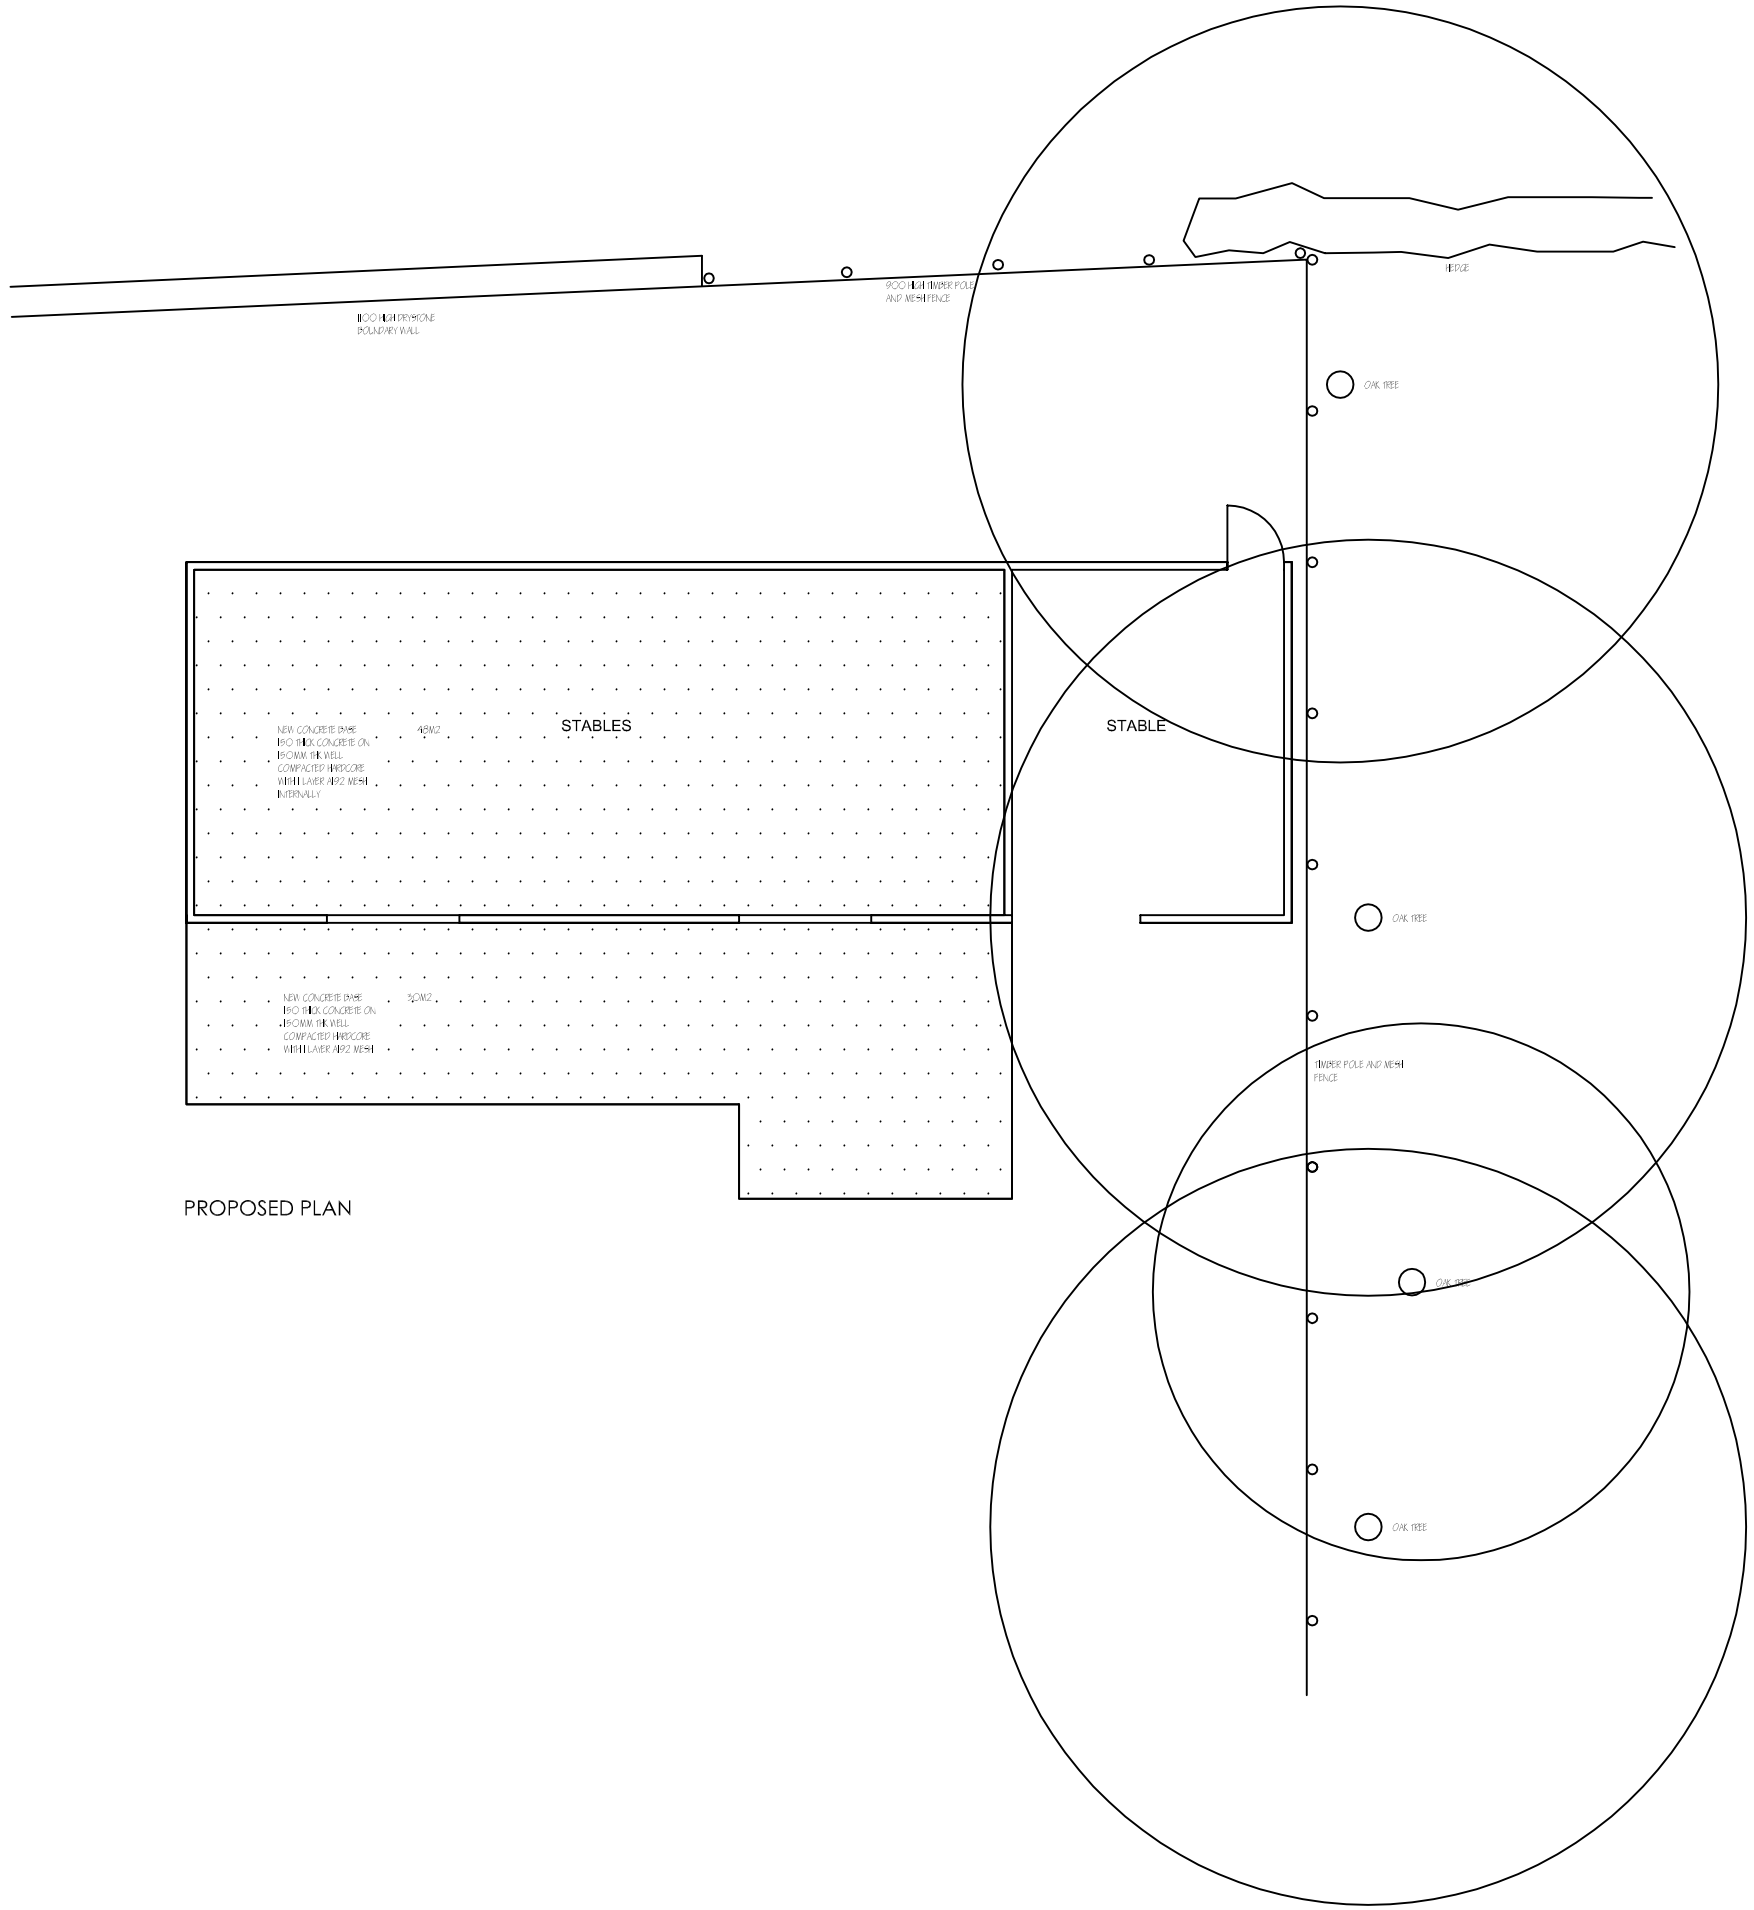

PROPOSED PLAN

Revisions	A. A----	00-00-00
This drawing is for planning permission only and is not a construction drawing.		
Drawing Title	PROPOSED-PLAN	
Job No. - Dwg No.	EC/SW/2014/2 .	–
Client:	ELAINE COPLEY & STEPHEN WINTERBOTTOM THURGOLAND HALL LANE THURGOLAND SHEFFIELD S71 1BB	
Scale.	1:100	