


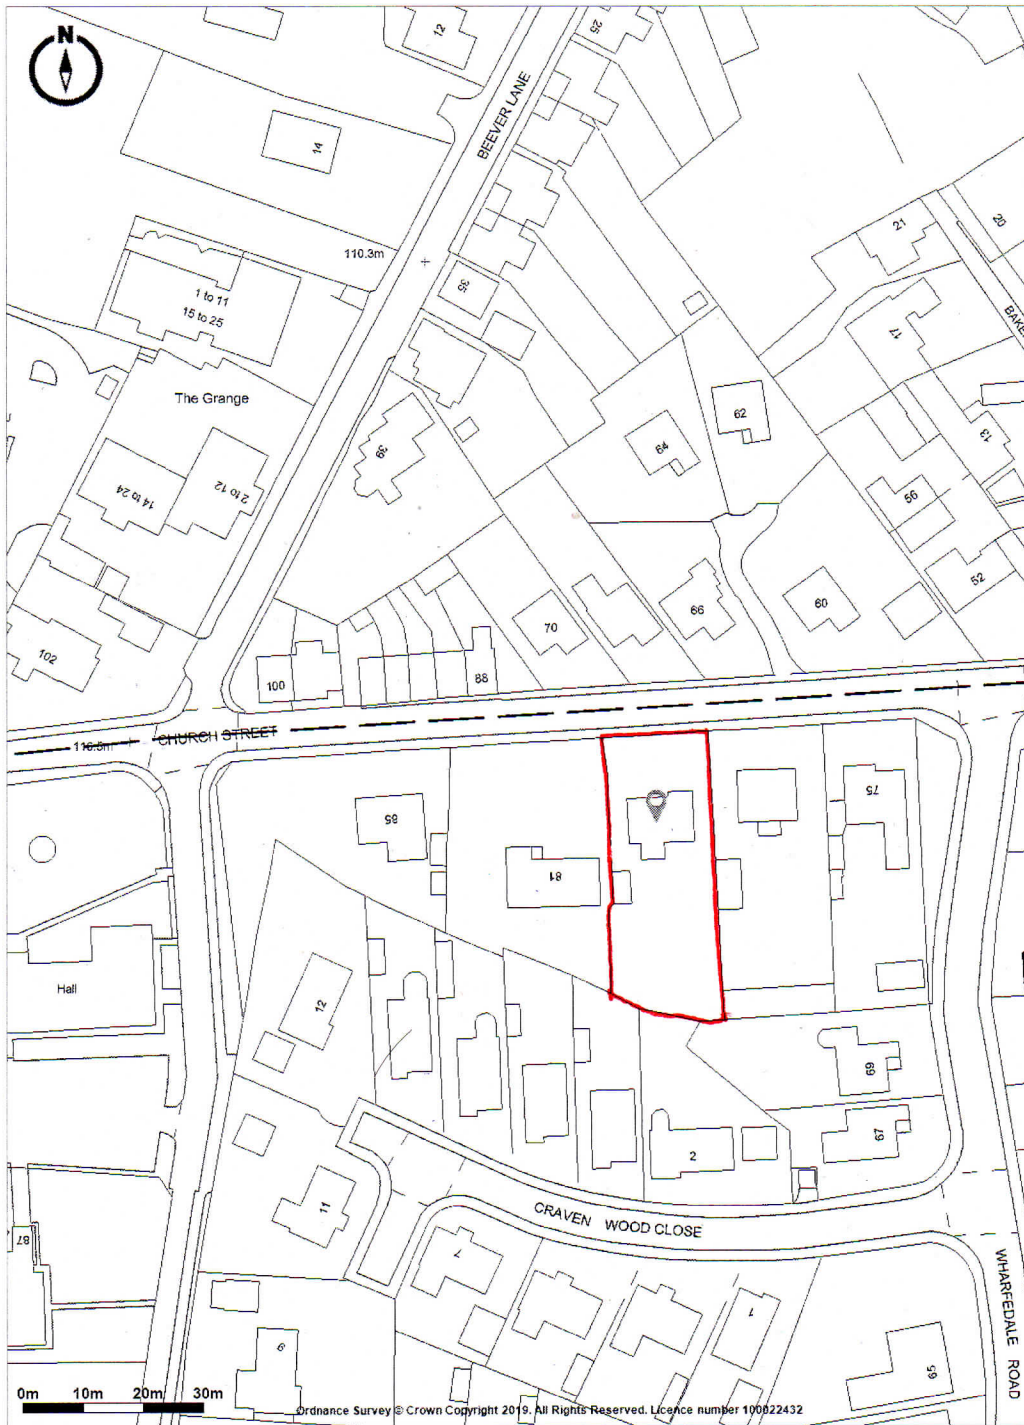

Promap^{v2}
 LANDMARK INFORMATION

Ordnance Survey © Crown Copyright 2019. All Rights Reserved.
 Licence number 100022432
 Plotted Scale - 1:1250. Paper Size - A4

1:500 SCALE

CHURCH STREET

79

18

CRAVEN WOOD CLOSE