


PROPOSED WORK SHOWN IN RED

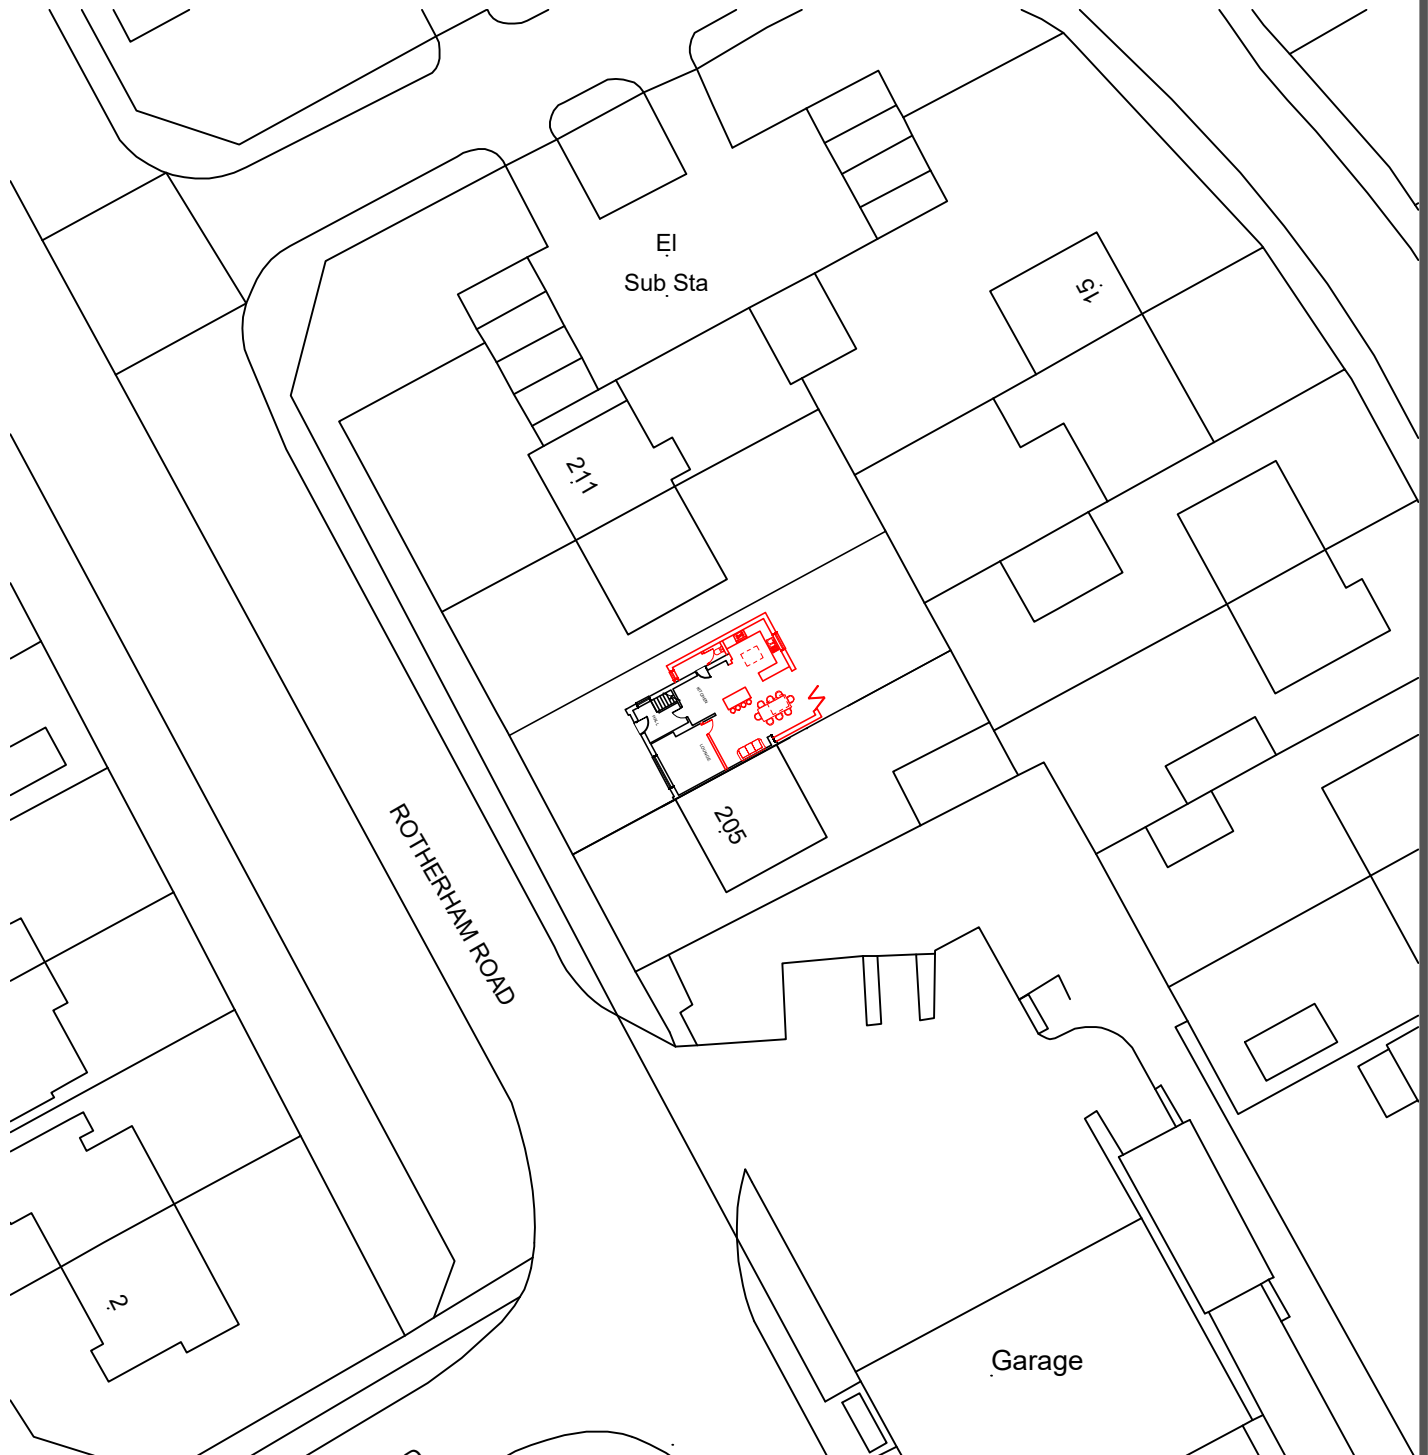

Address

207 Rotherham Road
Monk Bretton
Barnsley
S71 2DD

Plan No 0080-2a

Os. Ref. se3507

Date Mar '21

Drawn By JD

Scale 1:500

Block Plan