

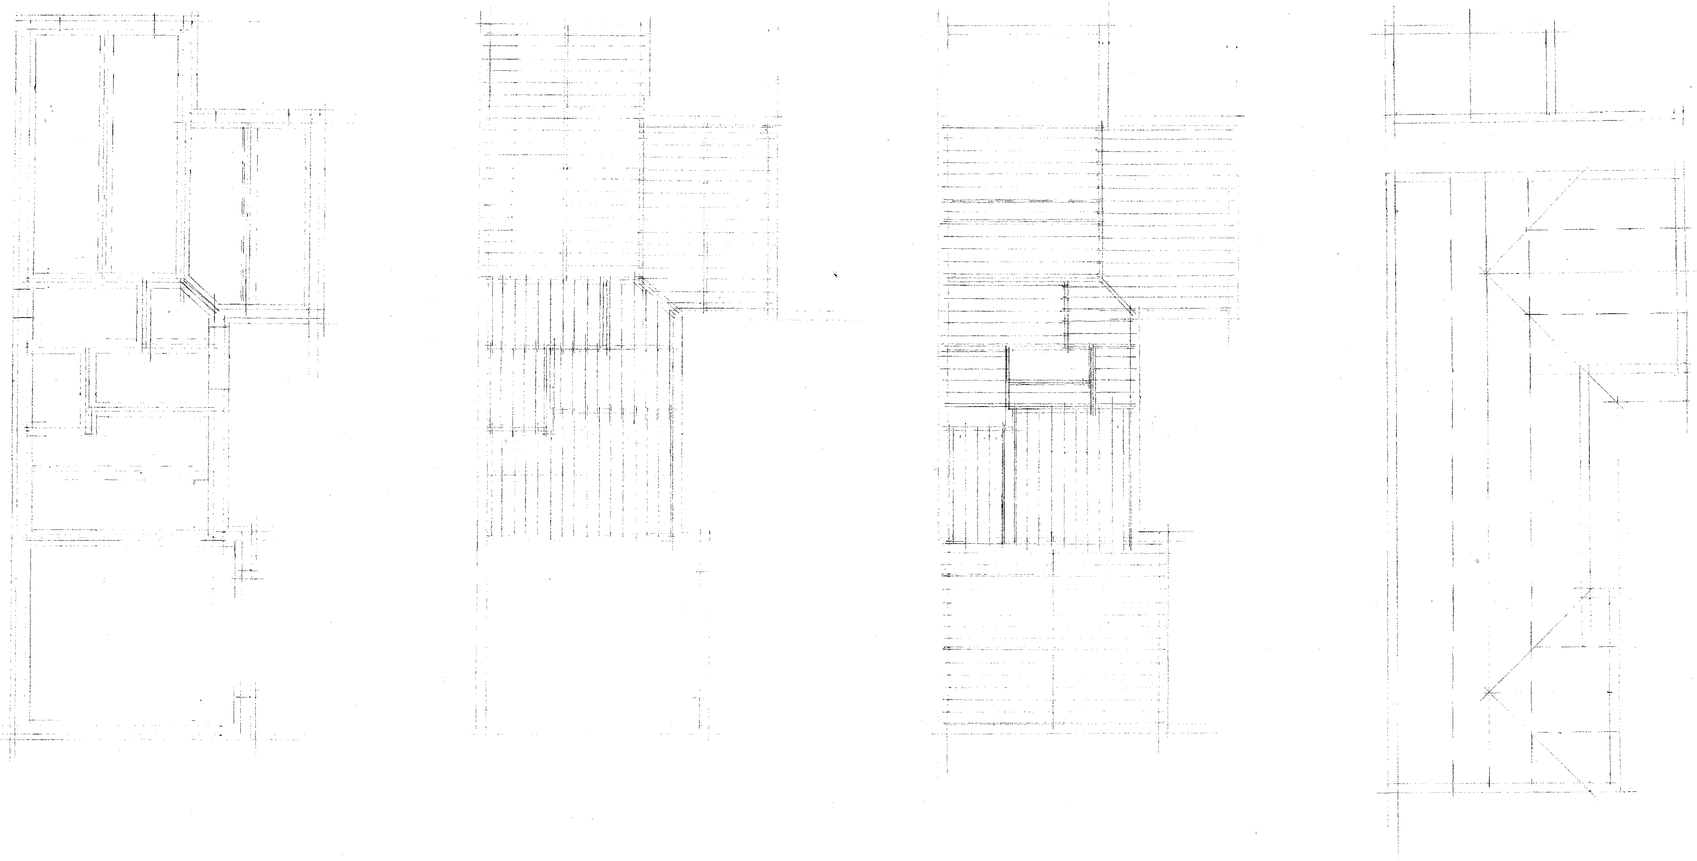


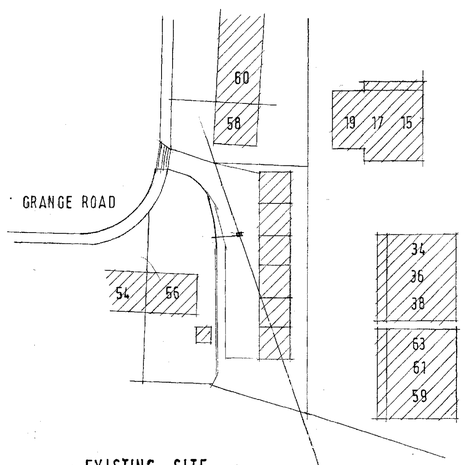

EXISTING SITE
BLOCK PLAN
SCALE 1:500

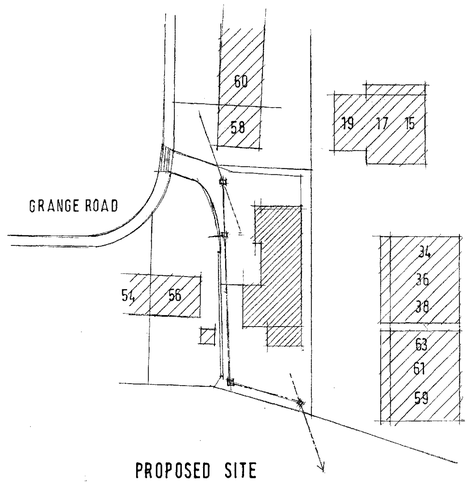

PROPOSED SITE
BLOCK PLAN.
SCALE 1:500

NOTES
The contractor is to check and verify all building and site dimensions, levels and sewer invert levels at connection points before tendering and work commences.
This drawing must read with and checked against any structural or other specialist drawings provided.
The contractor is to comply in all respects with the current building regulations whether specifically stated on these drawings or not. Internal dimensions exclude plaster thickness.
Do not scale off this drawing.

CORPORATE MAIL ROOM
02 OCT 2015
Received by
ORIGINAL COPY

© Copyright

Job Title
PROPOSED THREE BED. DWELLING.

Client

Drawing Title
LAYOUTS/ BLOCK PLAN

Drawn By	Date	Scale
I.W.	AUGUST 15.	1:100 1:500

IAN WILLIAMS
DESIGN AND BUILD
FAIRFIELDS, CHURCH ROAD,
ALTOFTS, W. YORKS WF6 2NU
Telephone 01924 893311

DRG. No. 45. 08. 08. 15.