



Key

-  Low level shrubs - *Ceanothus Thyrsiflorus repens* @ 4/m²
-  Feature Tree - *Liquidambar styraciflua*
-  Turfed lawn
-  Black Tarmacad
-  Cream 600x600 Flags

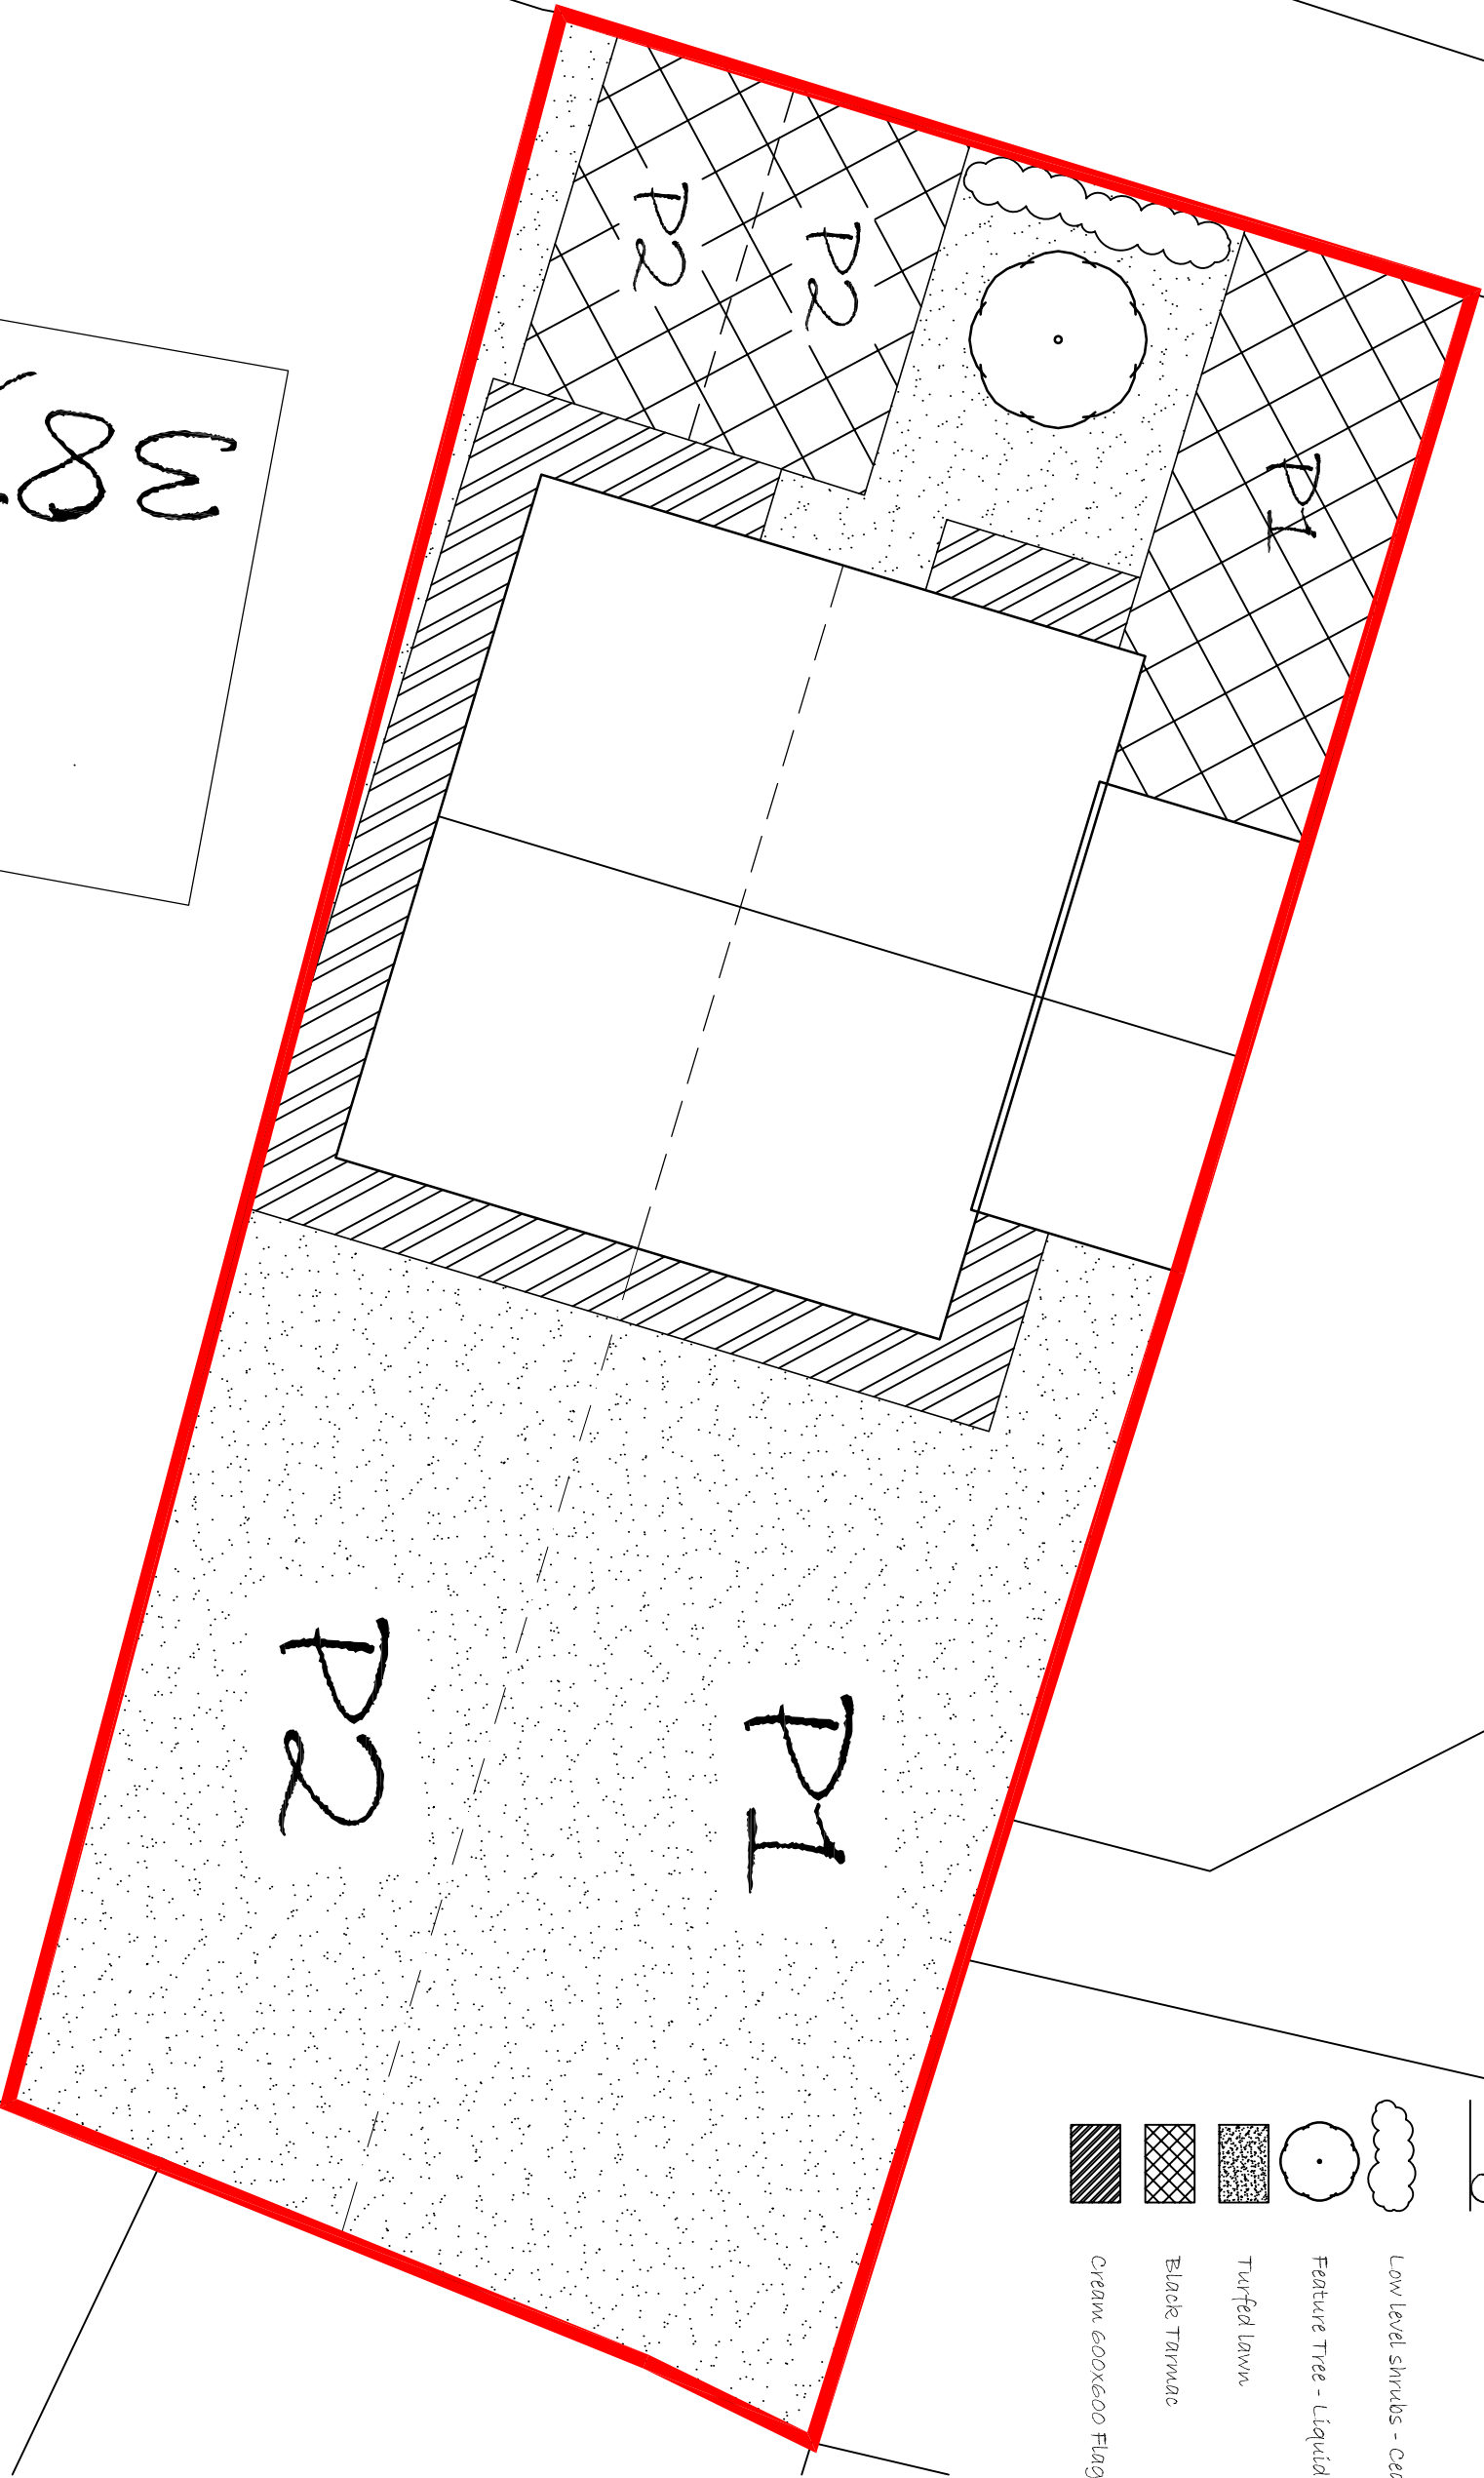

387

Landscape Plan 1:100

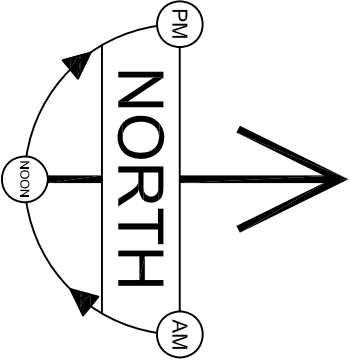

Revision :	
Scale :	1:100 @A3
Date :	19/06/09
Drawn by :	SB
Project :	Proposed Development at Pontefract Road, Lundwood
Title :	Hard and Soft Landscape Plan
Dwg No :	PR-L/06
Rev :	-